REFER TO NATIONWIDE'S DRAWING NO. NWV7845/1 FOR DETAILS.

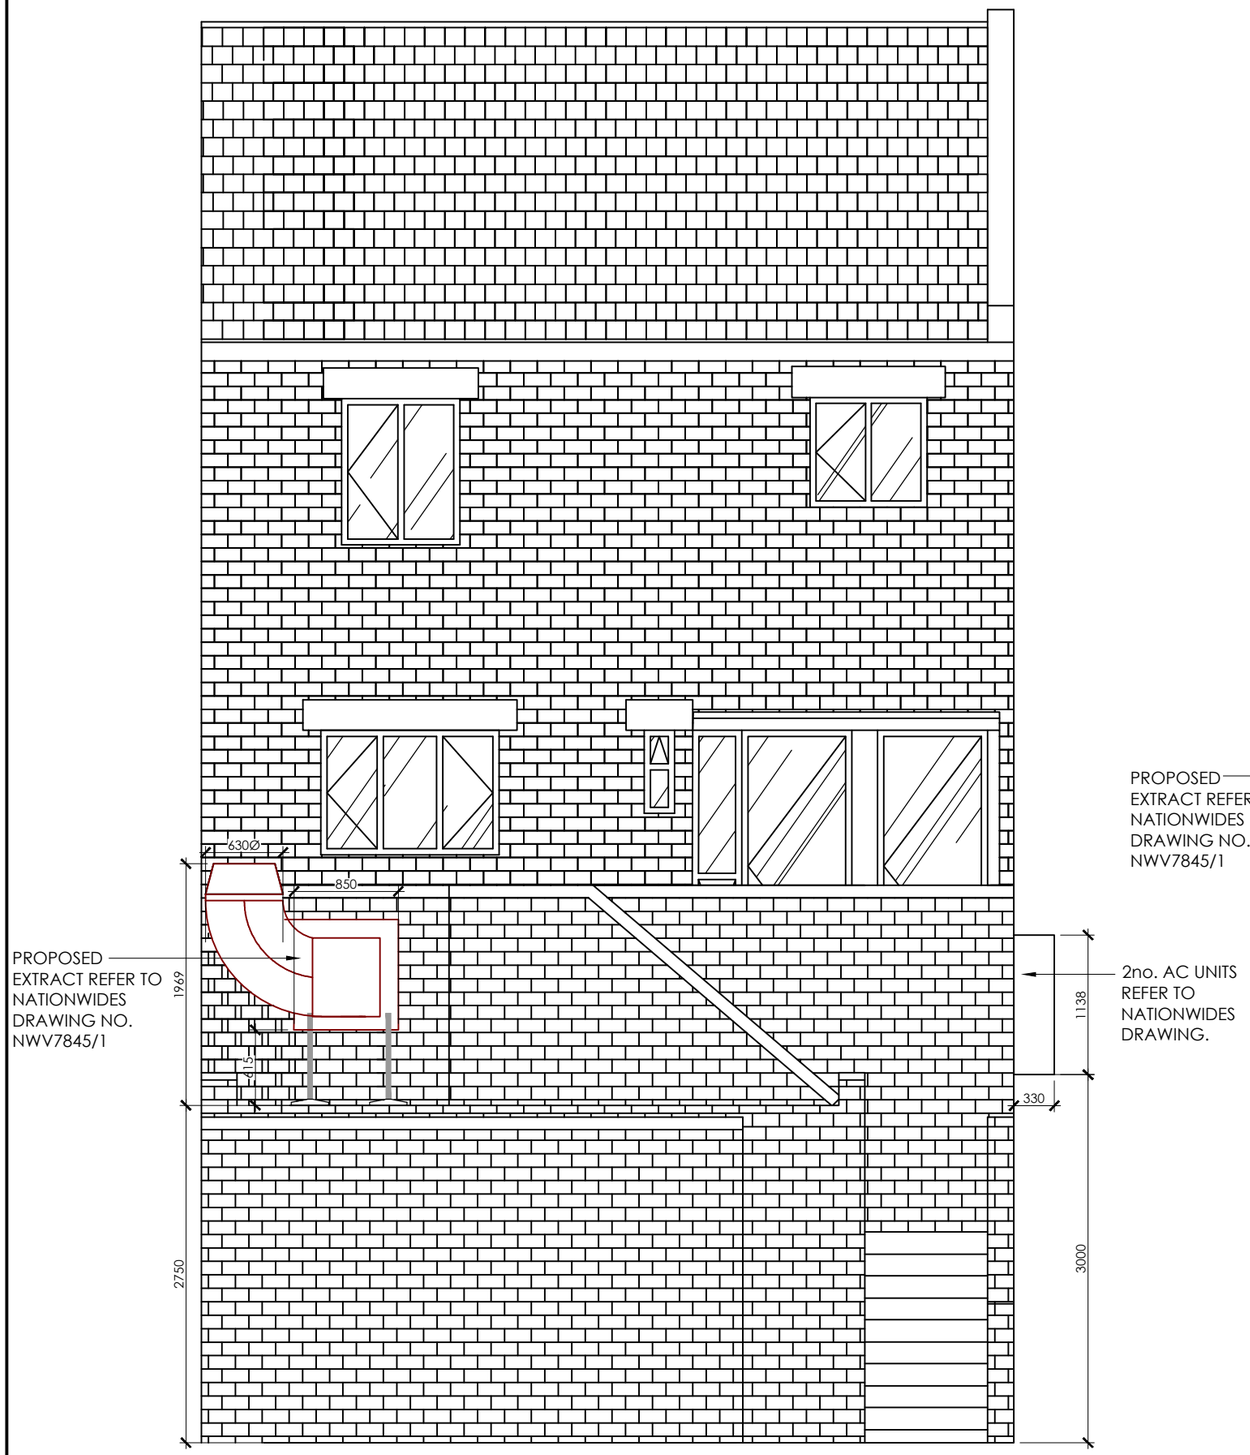

Proposed rear elevation

scale - 1:50 @ A3

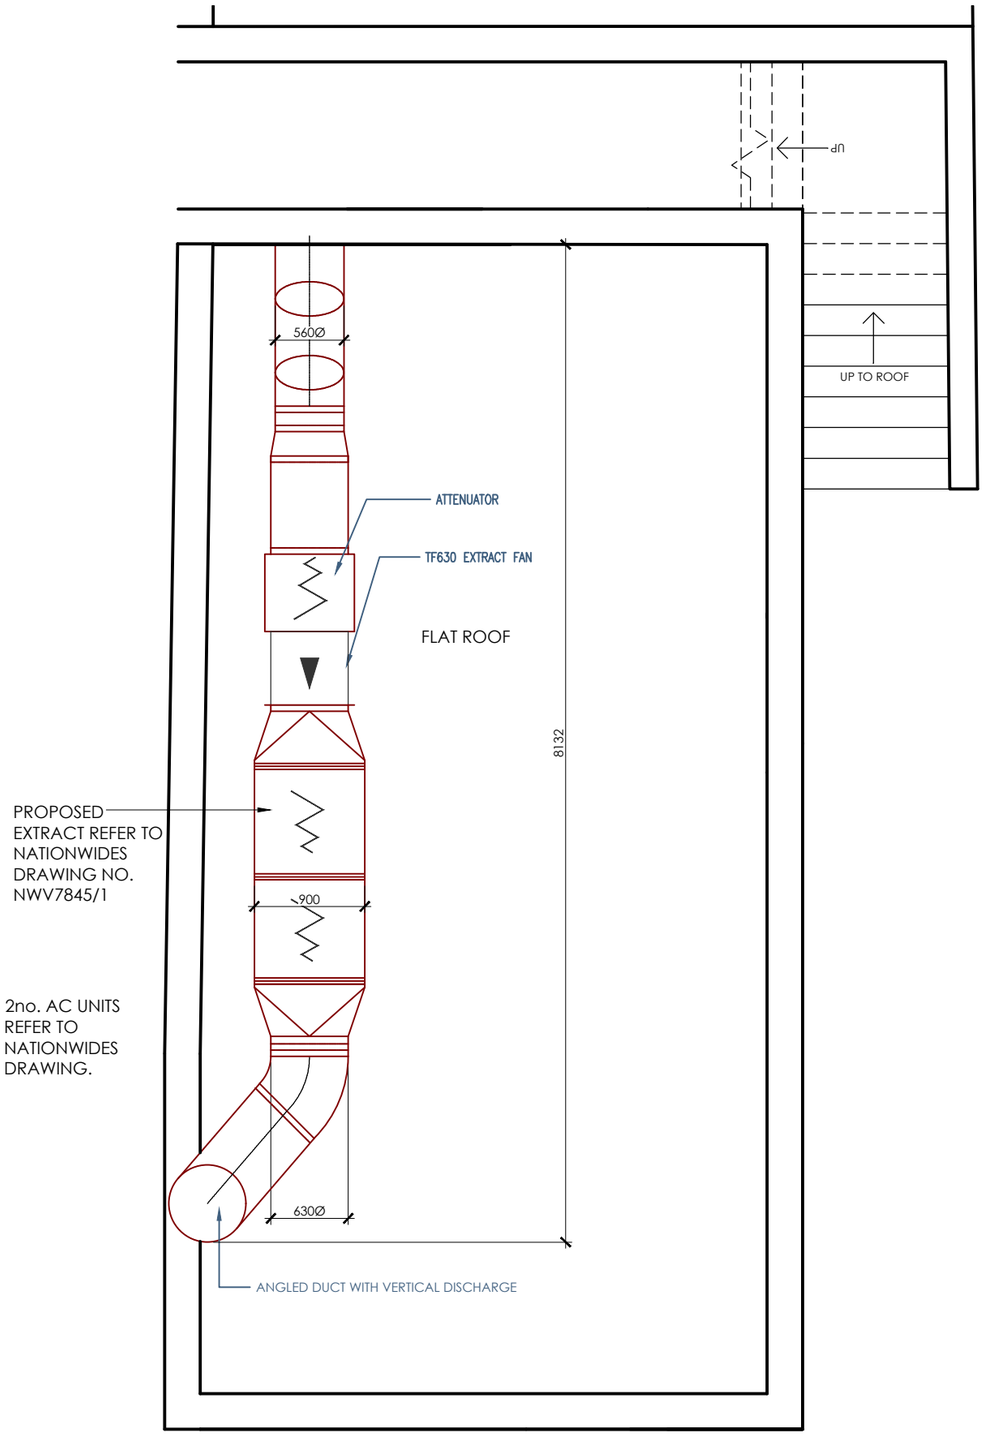

Proposed roof key plan

scale - 1:50 @ A3

SCALE
1:50 only

0 1 2 3 4 5 10

ALL DIMENSIONS TO BE CHECKED ON SITE.

DO NOT SCALE FROM THIS DRAWING EXCEPT FOR THE PURPOSES OF LOCAL AUTHORITY PLANNING

rev	date	description

HONE EDWARDS ASSOCIATES
Design Studio
Millars Three
Southmill Road
Bishop's Stortford
Herts. CM23 3DH
Tel: 01279 758545
Fax: 01279 757730
email: firstname.lastname@honeedwards.co.uk

OZLAND

NEW STORE

store address
HAYES
60 STATION ROAD
HAYES
UB3 4DF

drawing title
PROPOSED REAR ELEVATION

drawn by	checked	date
AD	JE	MARCH 2022
store no.	scale	
0000	1:50 @ A3	

drawing no.	revision
0000/2022/G213	
HEA drawing no.	revision
3095/G213	