


Notes


New work shown shaded in red

Demolition generally shown dotted unless otherwise stated


RLA - Roof light above

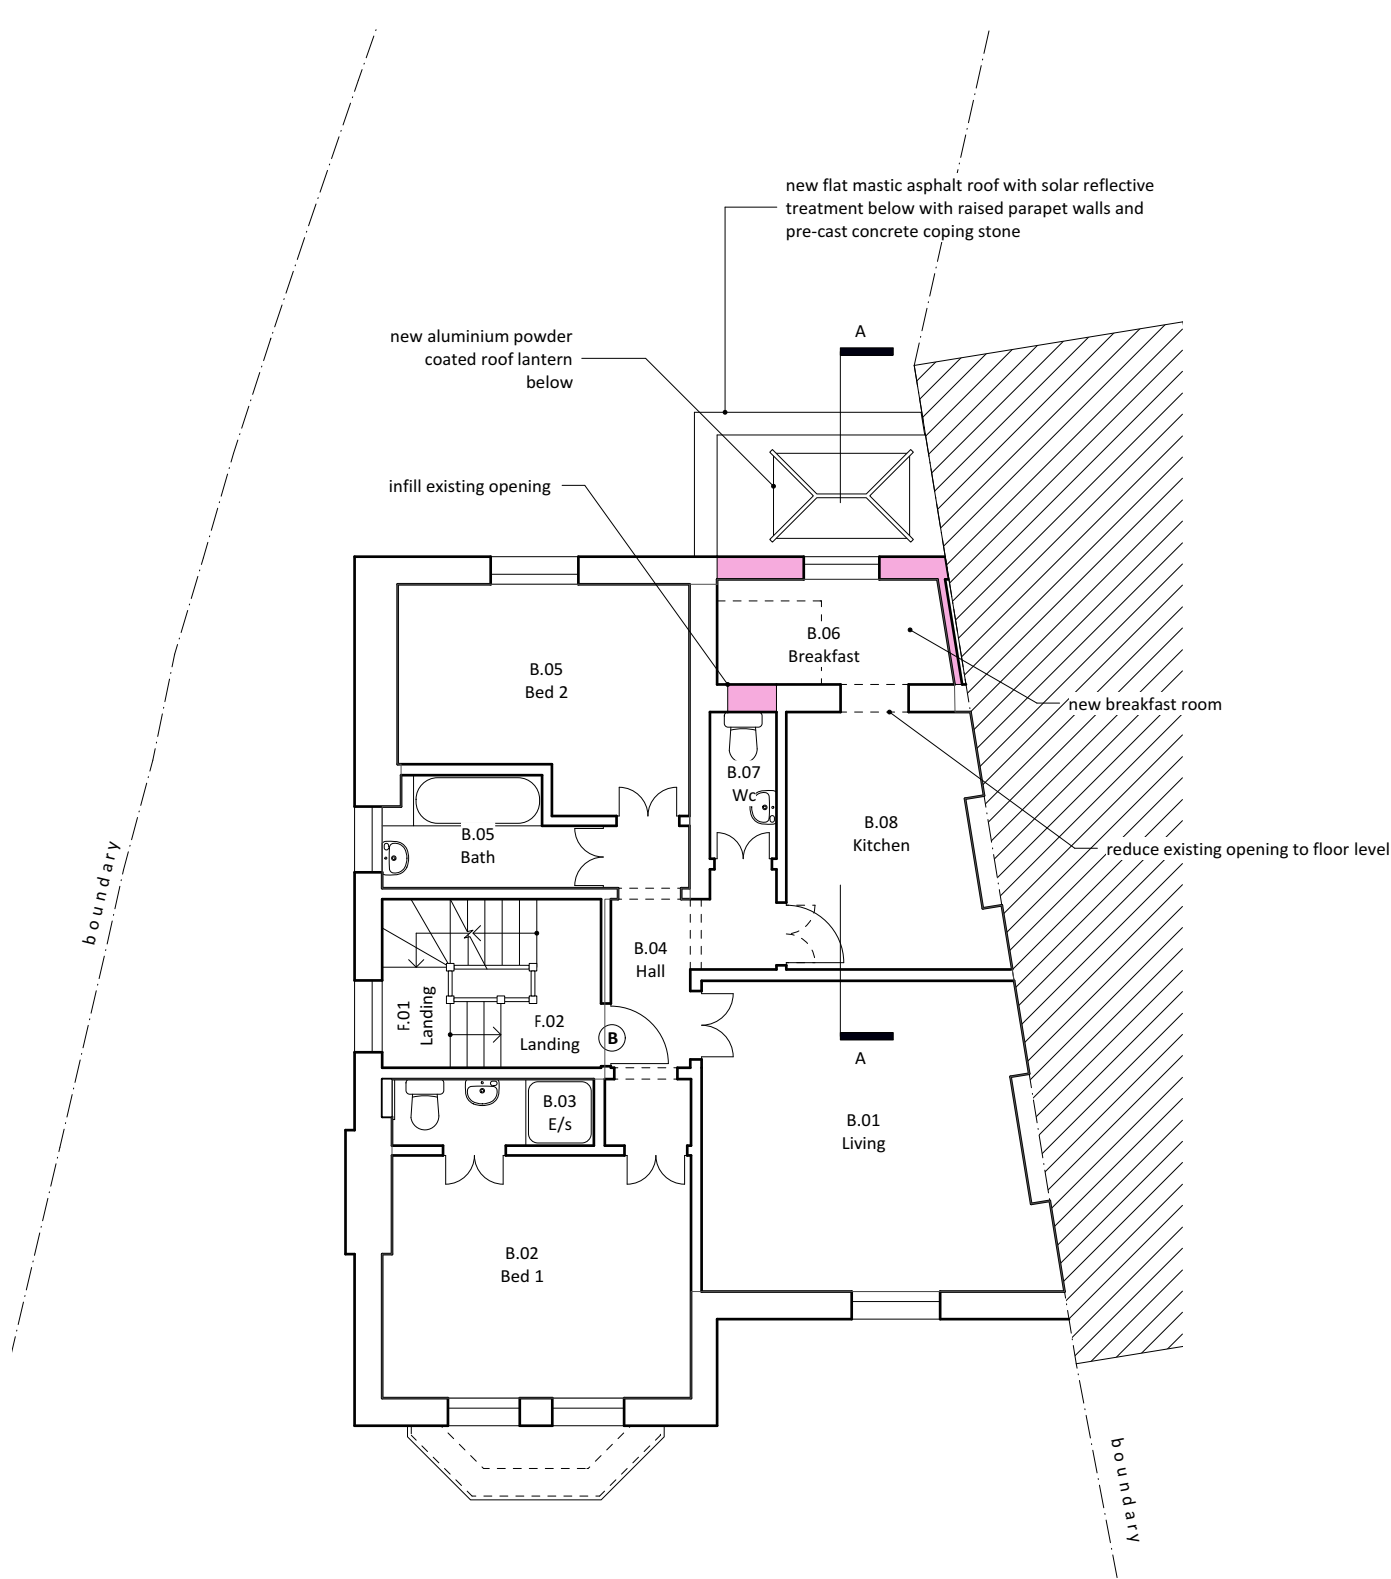

2 FIRST

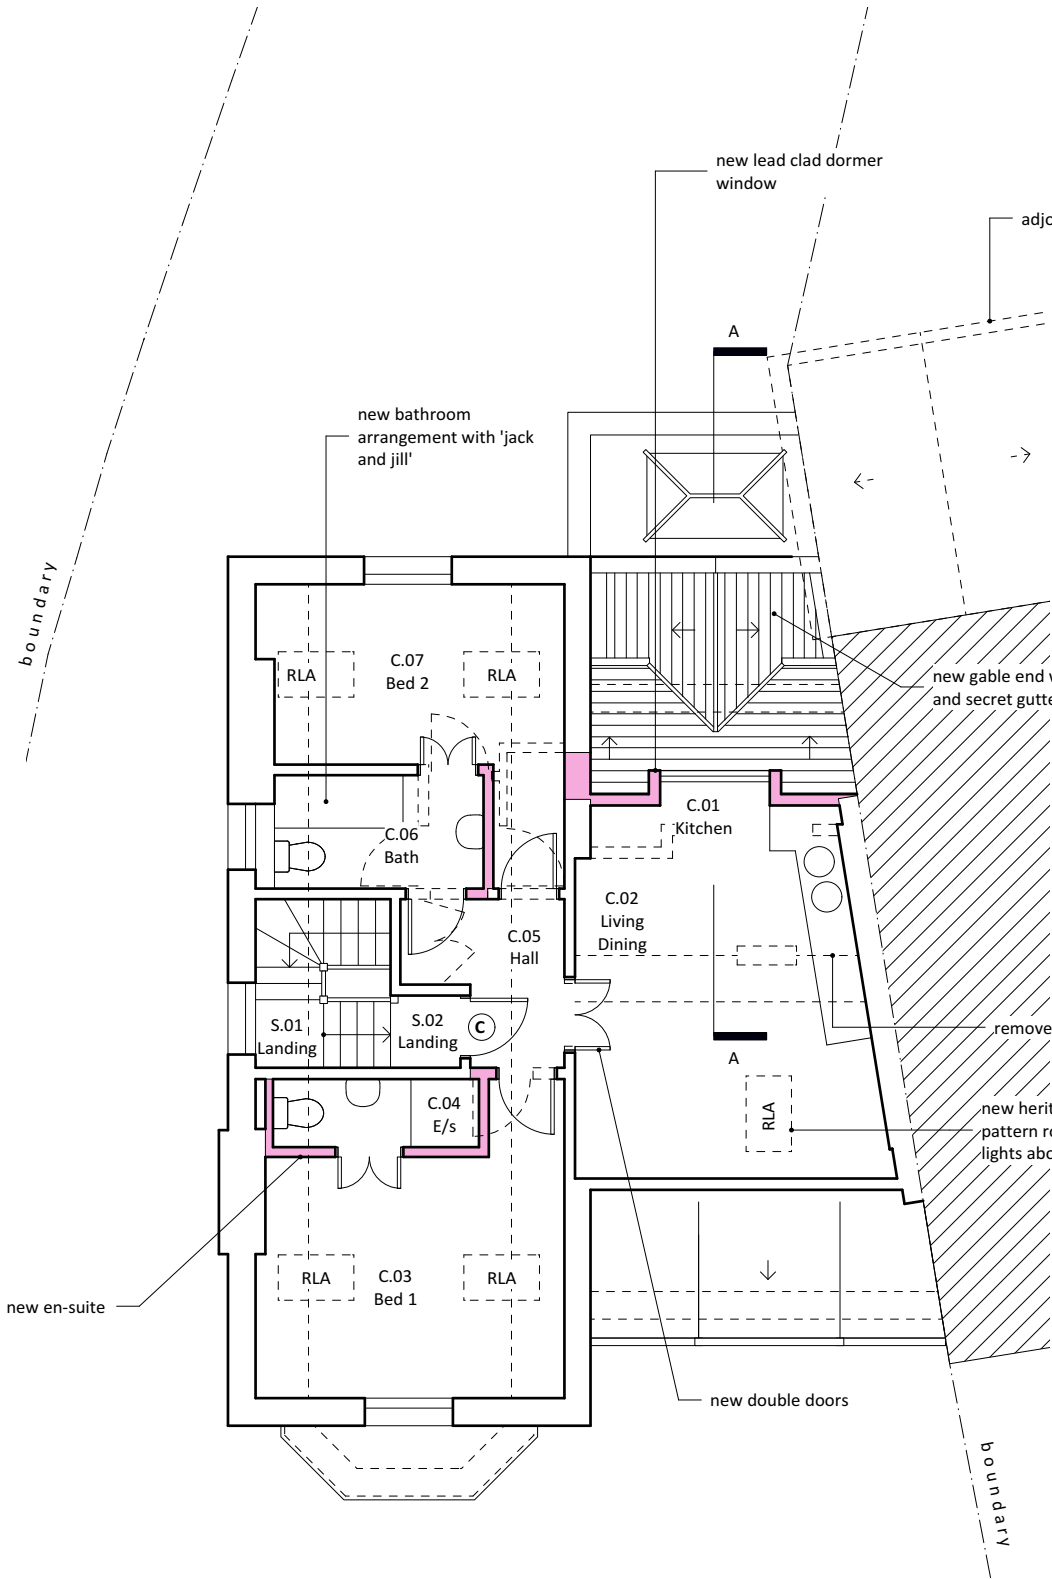

3 SECOND

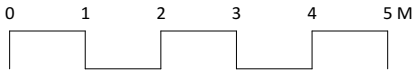

A	23/04/2020	Drawing prepared for planning application
ISSUE	DATE	REVISION
NOTE DO NOT SCALE FROM DRAWING. USE FIGURED DIMENSIONS ONLY. CHECK ALL DIMENSIONS ON SITE PRIOR TO ANY CONSTRUCTION AND REPORT ANY DISCREPANCIES TO ARCHITECT OR CA		
PROJECT		

CLIENT

Messers Mapletoft, Davies Faizal

DRAWING

PROPOSED FIRST AND SECOND FLOOR

Akaal Associates Ltd

architects and construction management

All rights described in chapter IV of the Copyright Designs & Patents Act 1988 have been generally asserted. This Drawing must not be scaled; only figured dimensions should be used. If there are any discrepancies, or contradictions between this and other information, it should be brought to the Architect's attention.

PROJECT #	2018.006	DWG #	REV
DATE	24/03/2020		
SCALE	1:100 at A3		
DRAWN	CHKD		
JC			

Akaal Associates Ltd

Moor House Farm Lower Road Higher Denham Buckinghamshire UB9 5EN

t 01895 834961 w akaalassociates.co.uk e info@akaalassociates.co.uk