



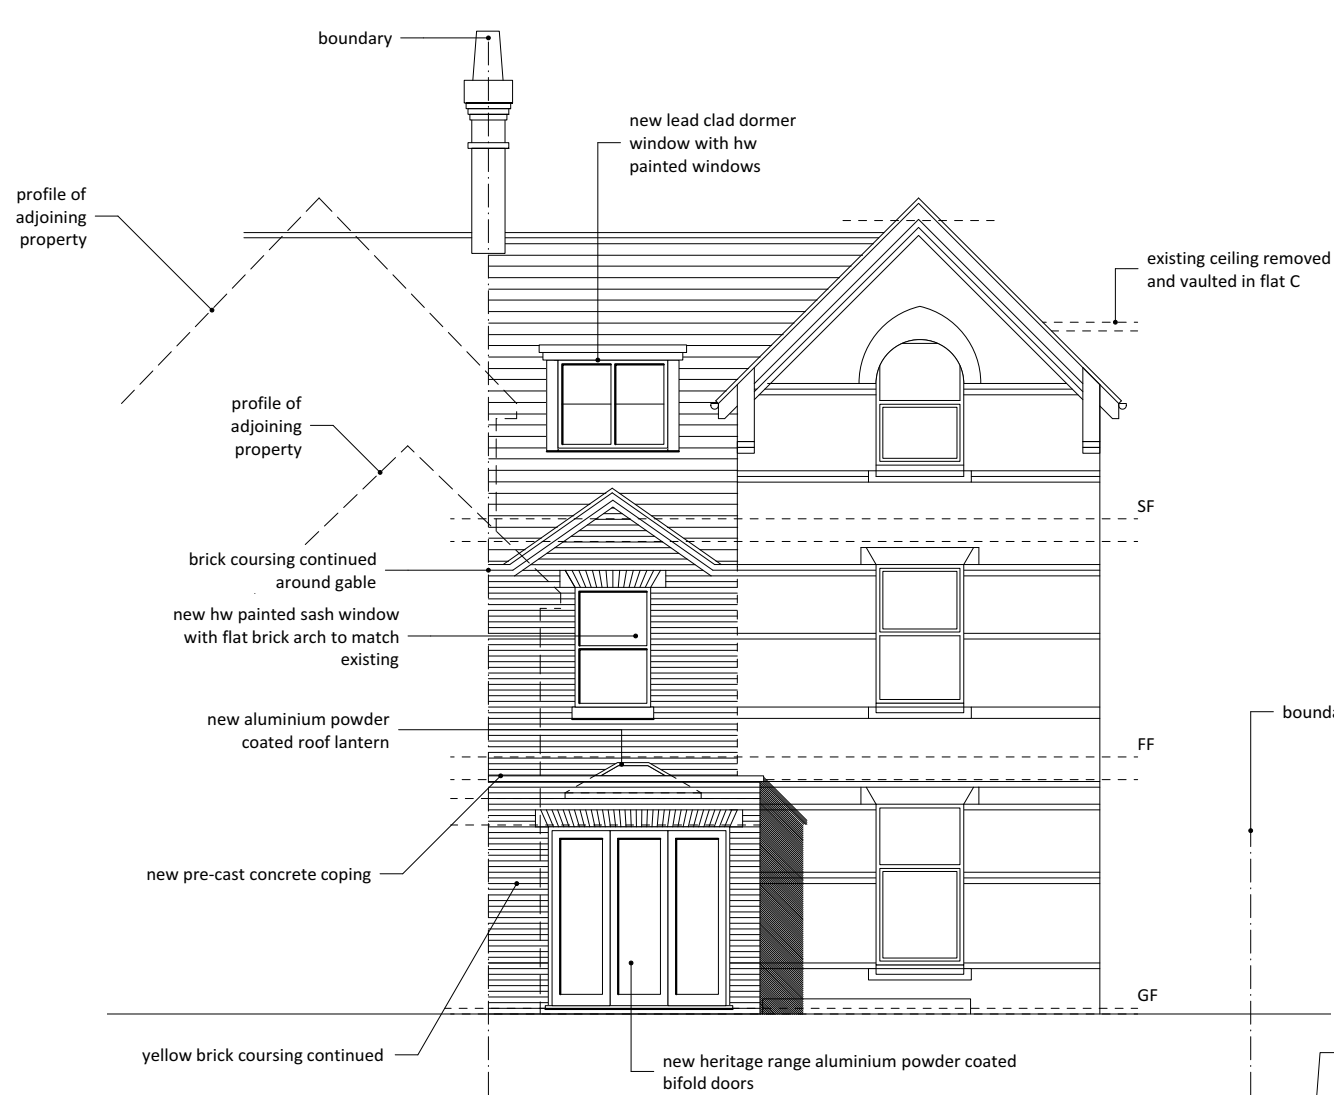


6 NORTH EAST
Rear



7 SOUTH WEST
Front

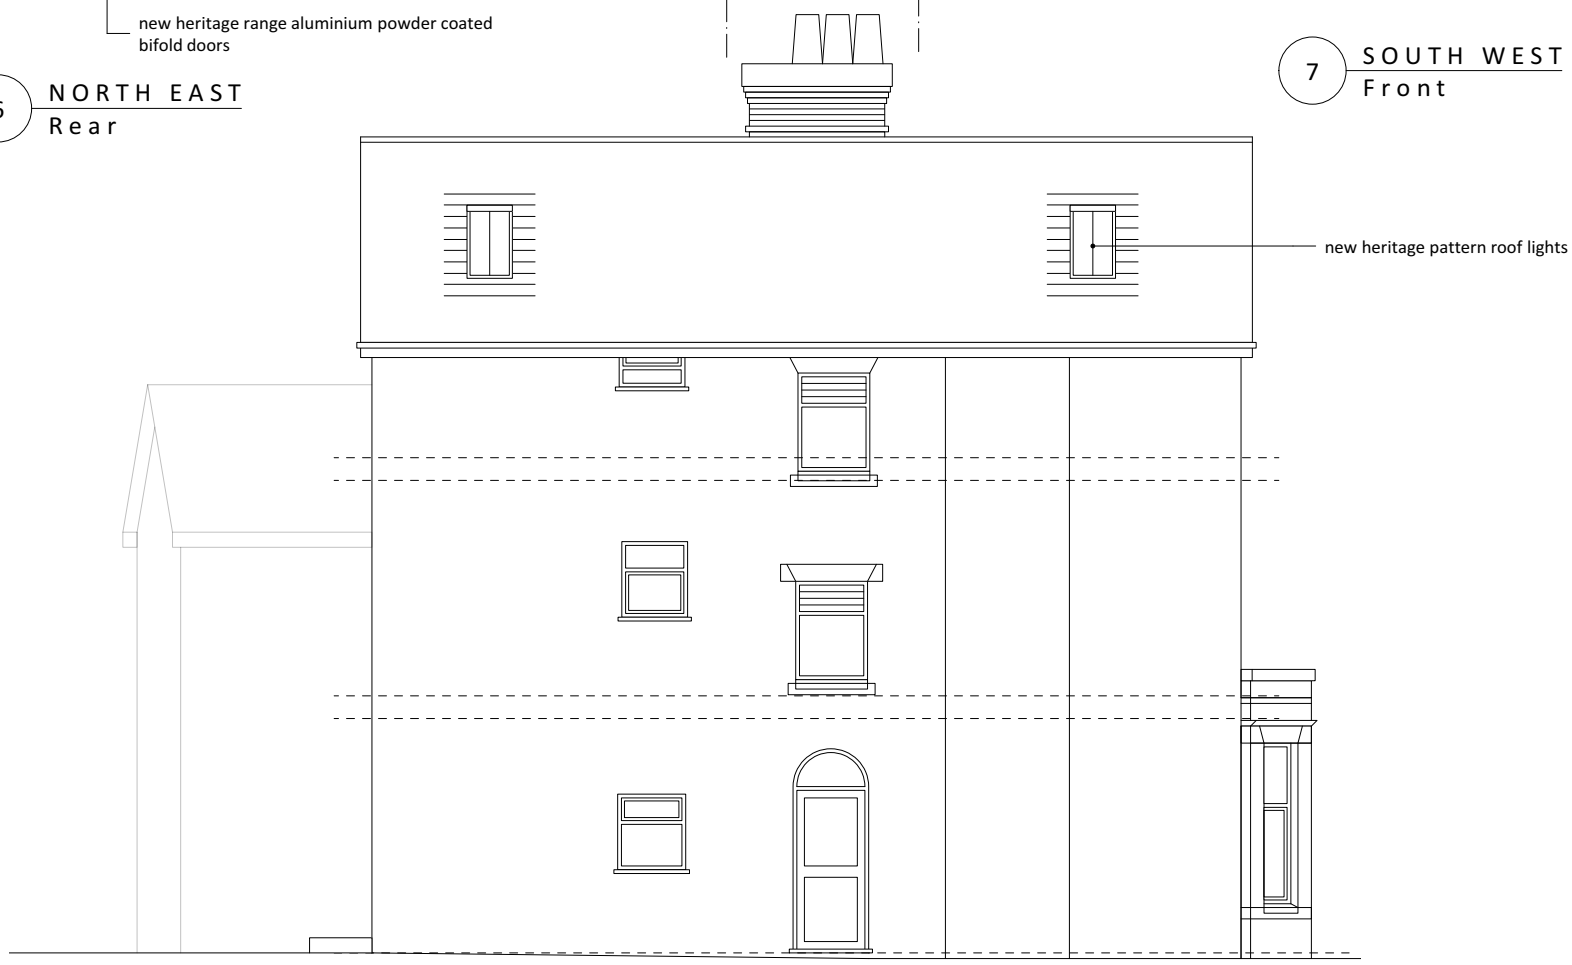

8 NORTH WEST
Side

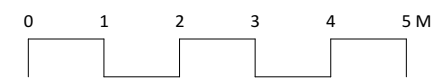

A	23/04/2020	Drawing prepared for planning application
ISSUE	DATE	REVISION

NOTE: DO NOT SCALE FROM DRAWING. USE FIGURED DIMENSIONS ONLY. CHECK ALL DIMENSIONS ON SITE PRIOR TO ANY CONSTRUCTION AND REPORT ANY DISCREPANCIES TO ARCHITECT OR CA.

PROJECT

CLIENT

Messers Mapletoft, Davies Faizal

DRAWING

PROPOSED ELEVATIONS

Akaal Associates Ltd
architects and construction management

All rights described in chapter IV of the Copyright Designs & Patents Act 1988 have been generally asserted. This Drawing must not be scaled; only figured dimensions should be used. If there are any discrepancies, or contradictions between this and other information, it should be brought to the Architect's attention.

PROJECT #	2018.006	DWG #		REV	
DATE	24/03/2020				
SCALE	1:100 at A3				
DRAWN	JC	CHKD			

C13 A

Akaal Associates Ltd
Moor House Farm Lower Road Higher Denham Buckinghamshire UB9 5EN
t 01895 834961 w akaalassociates.co.uk e info@akaalassociates.co.uk