


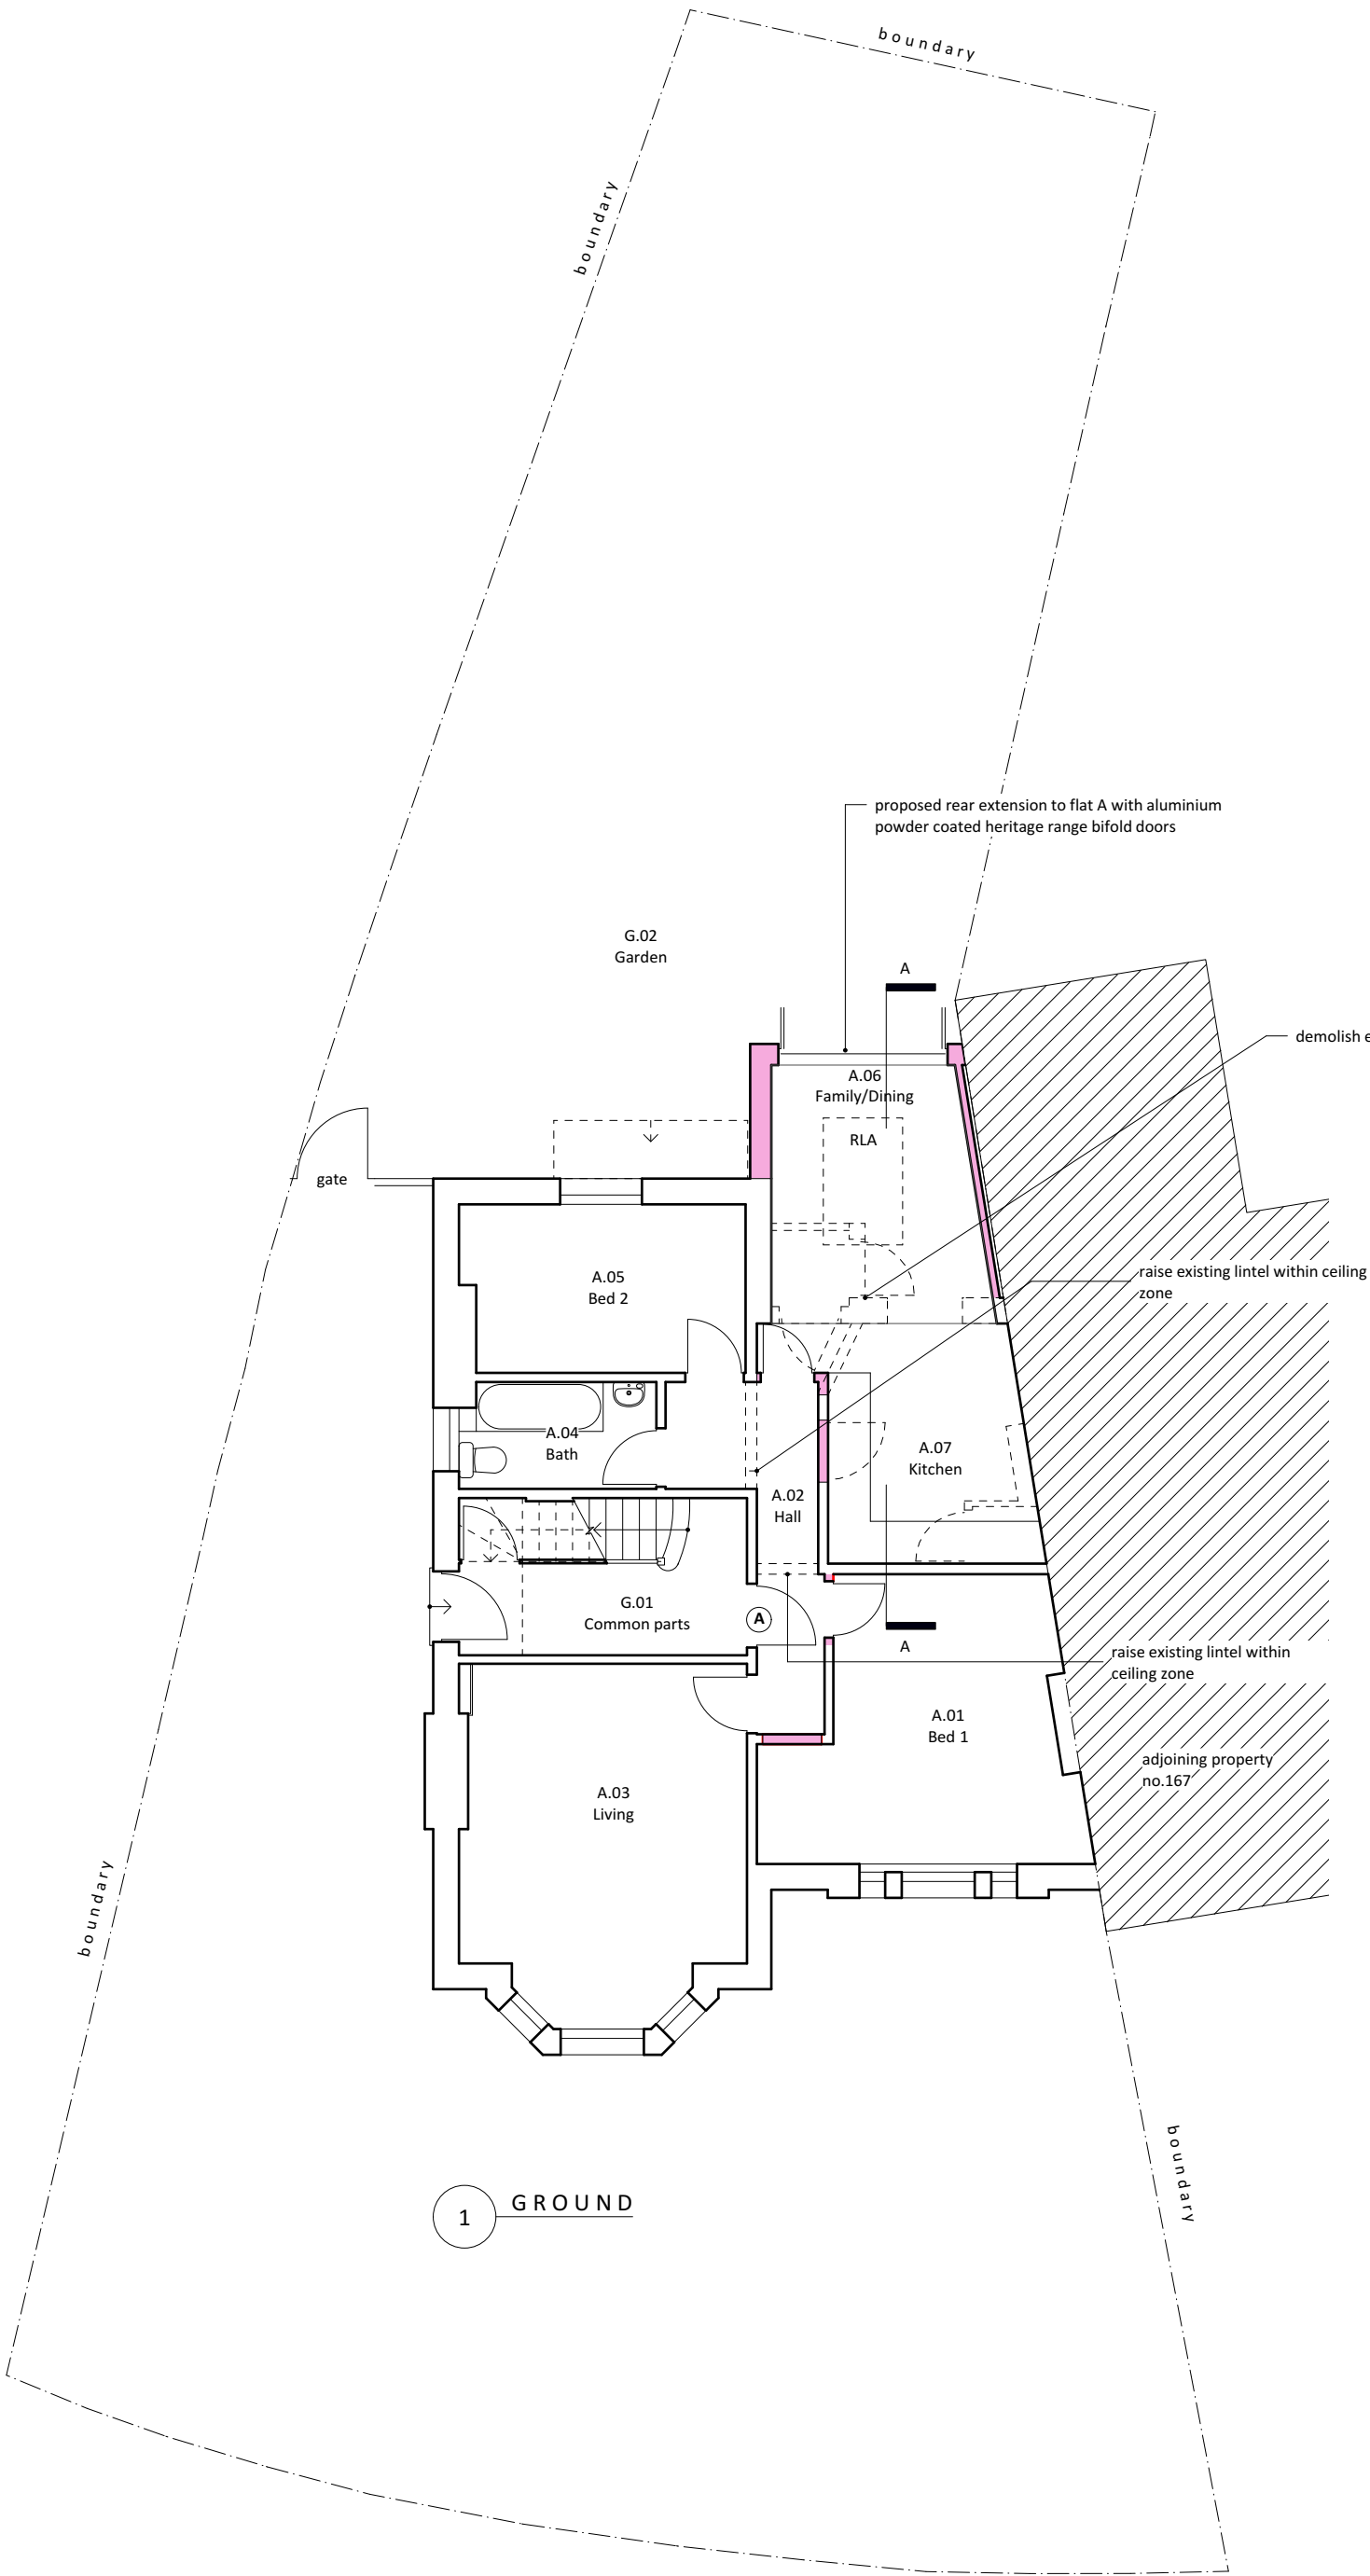

Notes

New work shown shaded in red

Demolition generally shown dotted unless otherwise stated

RLA - Roof light above

B	09/09/2020	Design amended as per Nicola Taplin's (case officer) email dated 03/07/20
A	23/04/2020	Drawing prepared for planning application
ISSUE	DATE	REVISION

NOTE: DO NOT SCALE FROM DRAWING. USE FIGURED DIMENSIONS ONLY. CHECK ALL DIMENSIONS ON SITE PRIOR TO ANY CONSTRUCTION AND REPORT ANY DISCREPANCIES TO ARCHITECT OR CA

PROJECT

165 Station Road, West Drayton UB7

CLIENT

Messers Mapletoft and Faizal

DRAWING

PROPOSED GROUND FLOOR

Akaal Associates Ltd
architects and construction management

All rights described in chapter IV of the Copyright Designs & Patents Act 1988 have been generally asserted. This Drawing must not be scaled; only figured dimensions should be used. If there are any discrepancies, or contradictions between this and other information, it should be brought to the Architect's attention.

PROJECT #	2018.006	DWG #	REV
DATE	24/03/2020		
SCALE	1:100 at A3		
DRAWN	CHKD		
JC			

C10 - B


Akaal Associates Ltd
Moor House Farm Lower Road Higher Denham Buckinghamshire UB9 5EN
t 01895 834961 w akaalassociates.co.uk e info@akaalassociates.co.uk

Notes


New work shown shaded in red

Demolition generally shown dotted unless otherwise stated



RLA - Roof light above

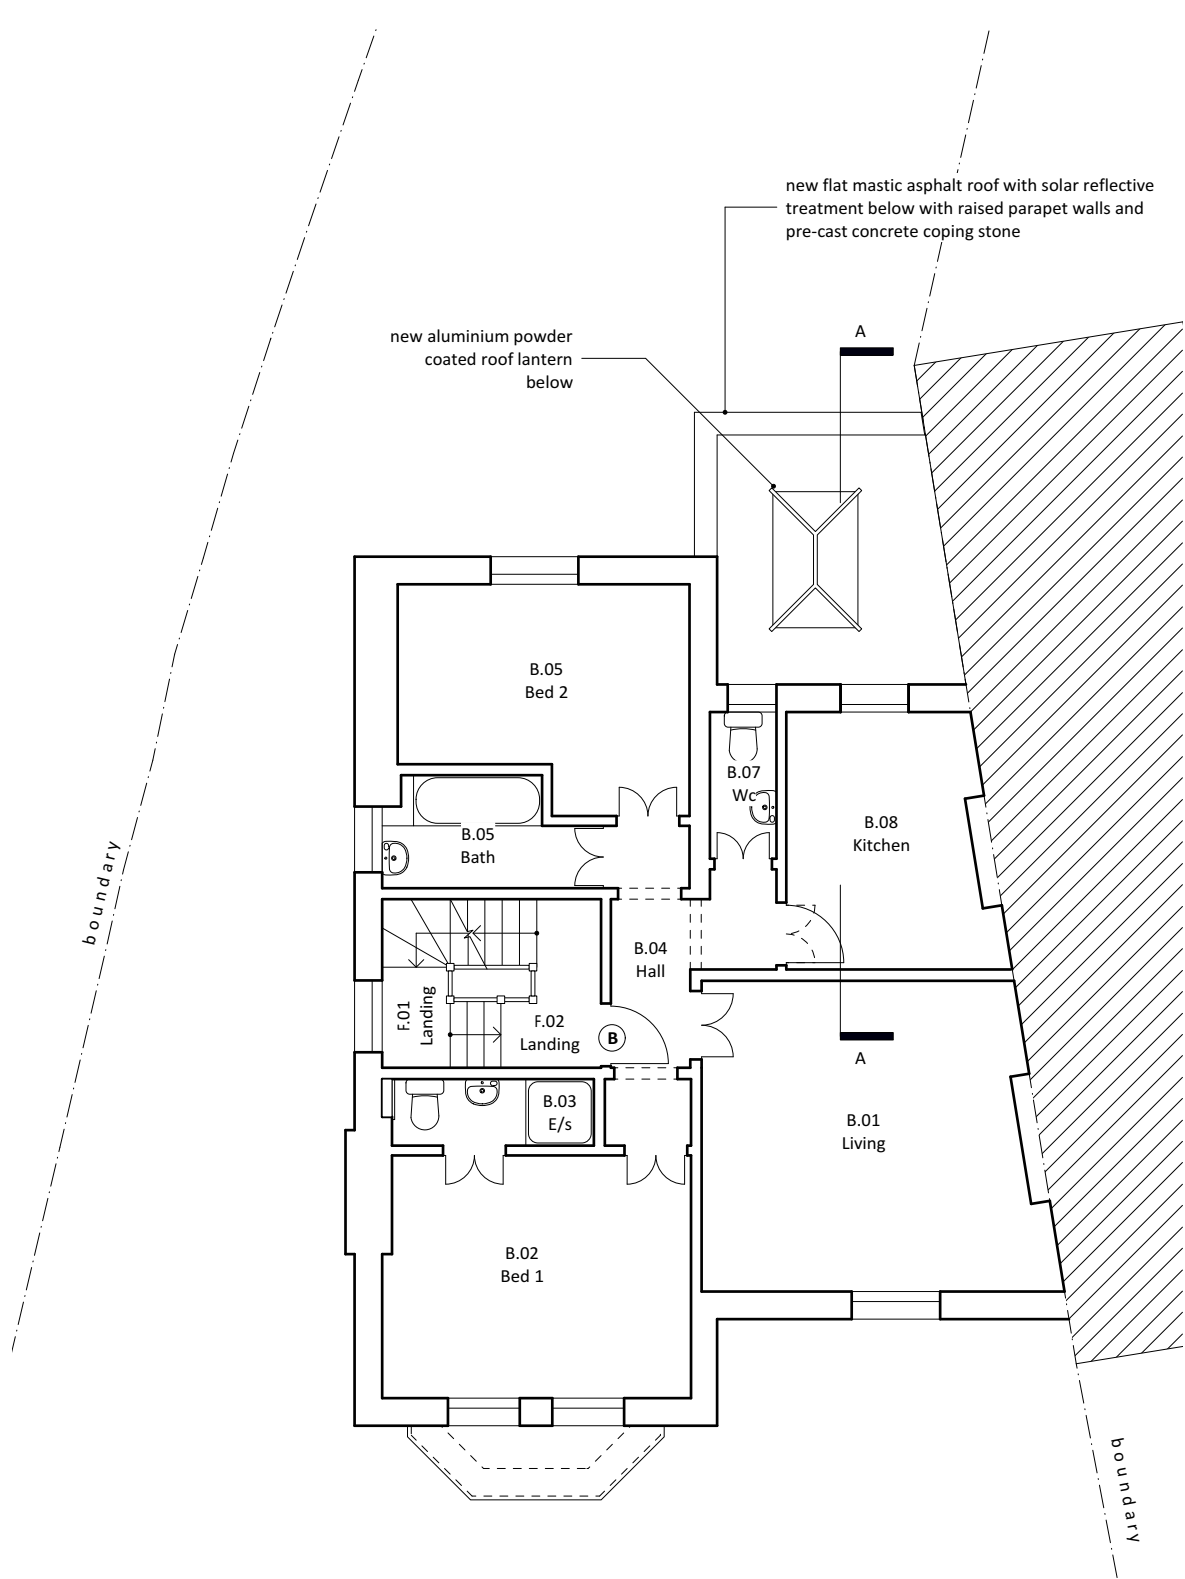

2 FIRST
No works proposed

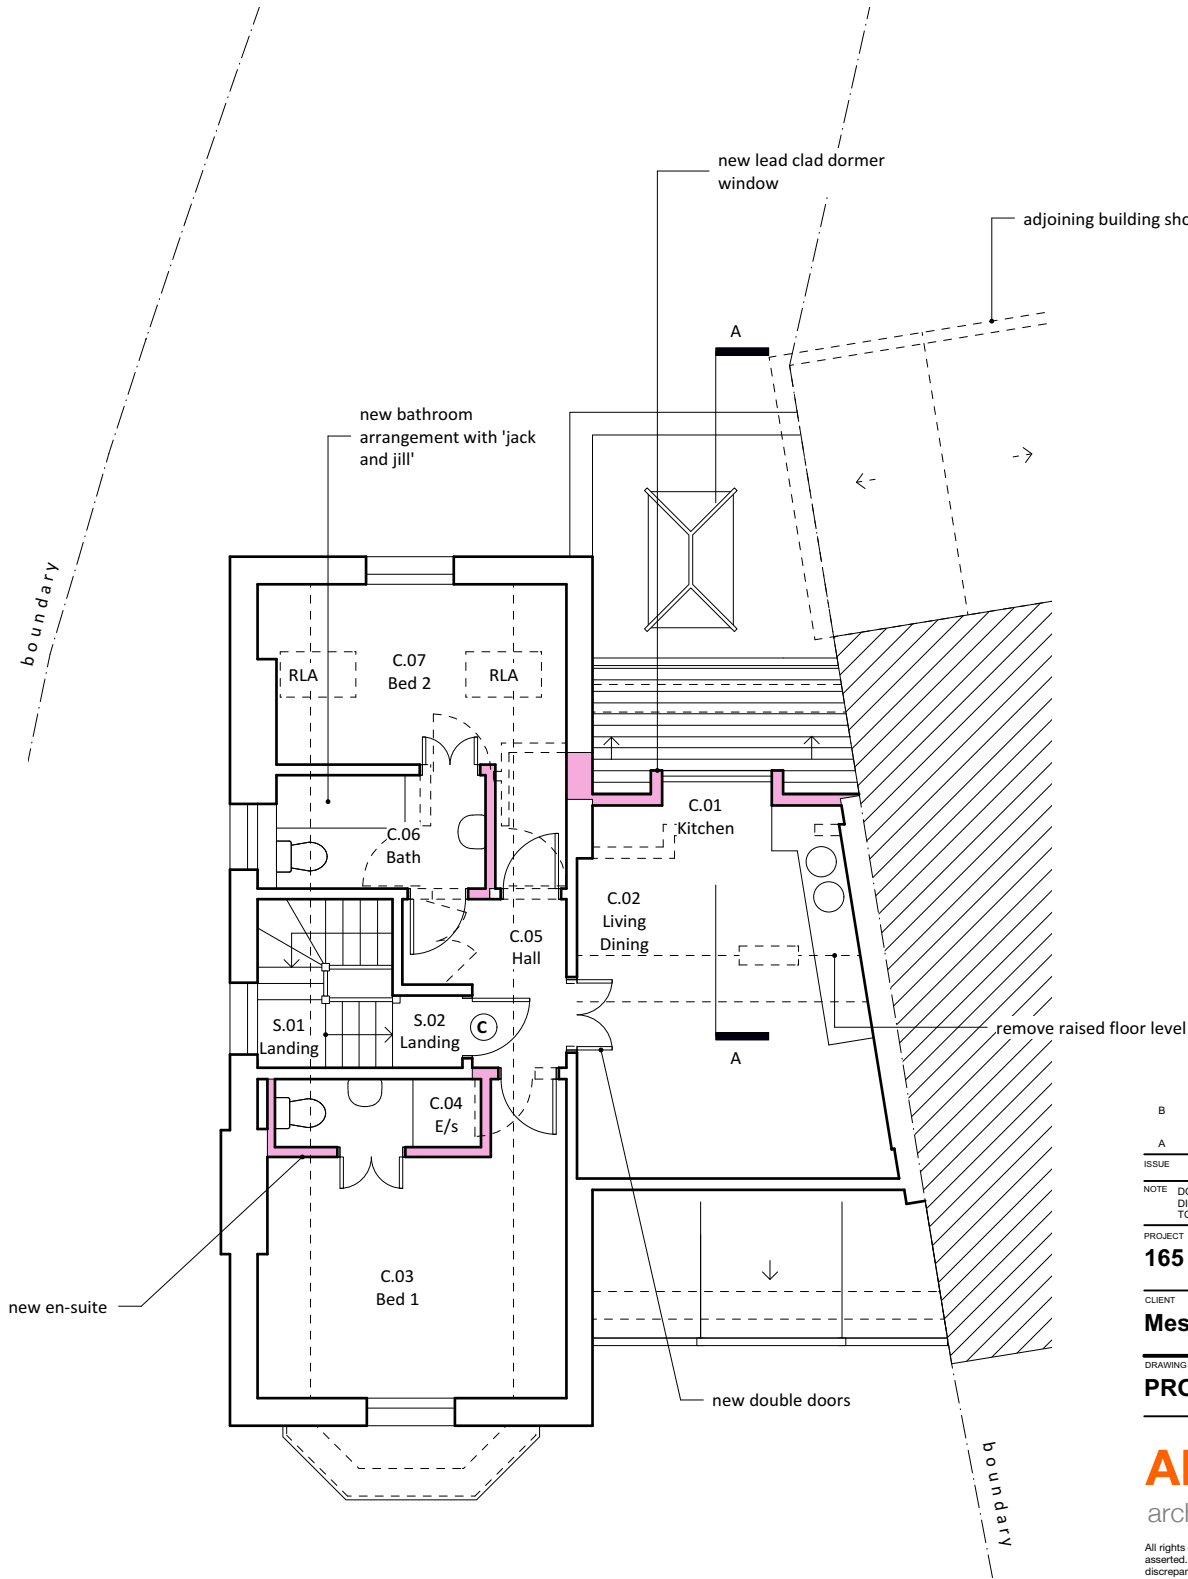

3 SECOND

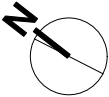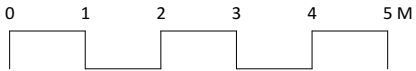

B	09/09/2020	Design amended as per Nicola Taplin's (case officer) email dated 03/07/20
A	23/04/2020	Drawing prepared for planning application
ISSUE	DATE	REVISION

NOTE DO NOT SCALE FROM DRAWING. USE FIGURED DIMENSIONS ONLY. CHECK ALL DIMENSIONS ON SITE PRIOR TO ANY CONSTRUCTION AND REPORT ANY DISCREPANCIES TO ARCHITECT OR CA

PROJECT
165 Station Road, West Drayton UB7

CLIENT
Messers Mapletoft and Faizal

DRAWING
PROPOSED FIRST AND SECOND FLOOR

Akaal Associates Ltd
architects and construction management

All rights described in chapter IV of the Copyright Designs & Patents Act 1988 have been generally asserted. This Drawing must not be scaled; only figured dimensions should be used. If there are any discrepancies, or contradictions between this and other information, it should be brought to the Architect's attention.

PROJECT #	2018.006	DWG #	REV
DATE	24/03/2020		
SCALE	1:100 at A3		
DRAWN	JC	CHKD	


Akaal Associates Ltd
Moor House Farm Lower Road Higher Denham Buckinghamshire UB9 5EN
t 01895 834961 w akaalassociates.co.uk e info@akaalassociates.co.uk

Notes


New work shown shaded in red

Demolition generally shown dotted unless otherwise stated



RLA - Roof light above

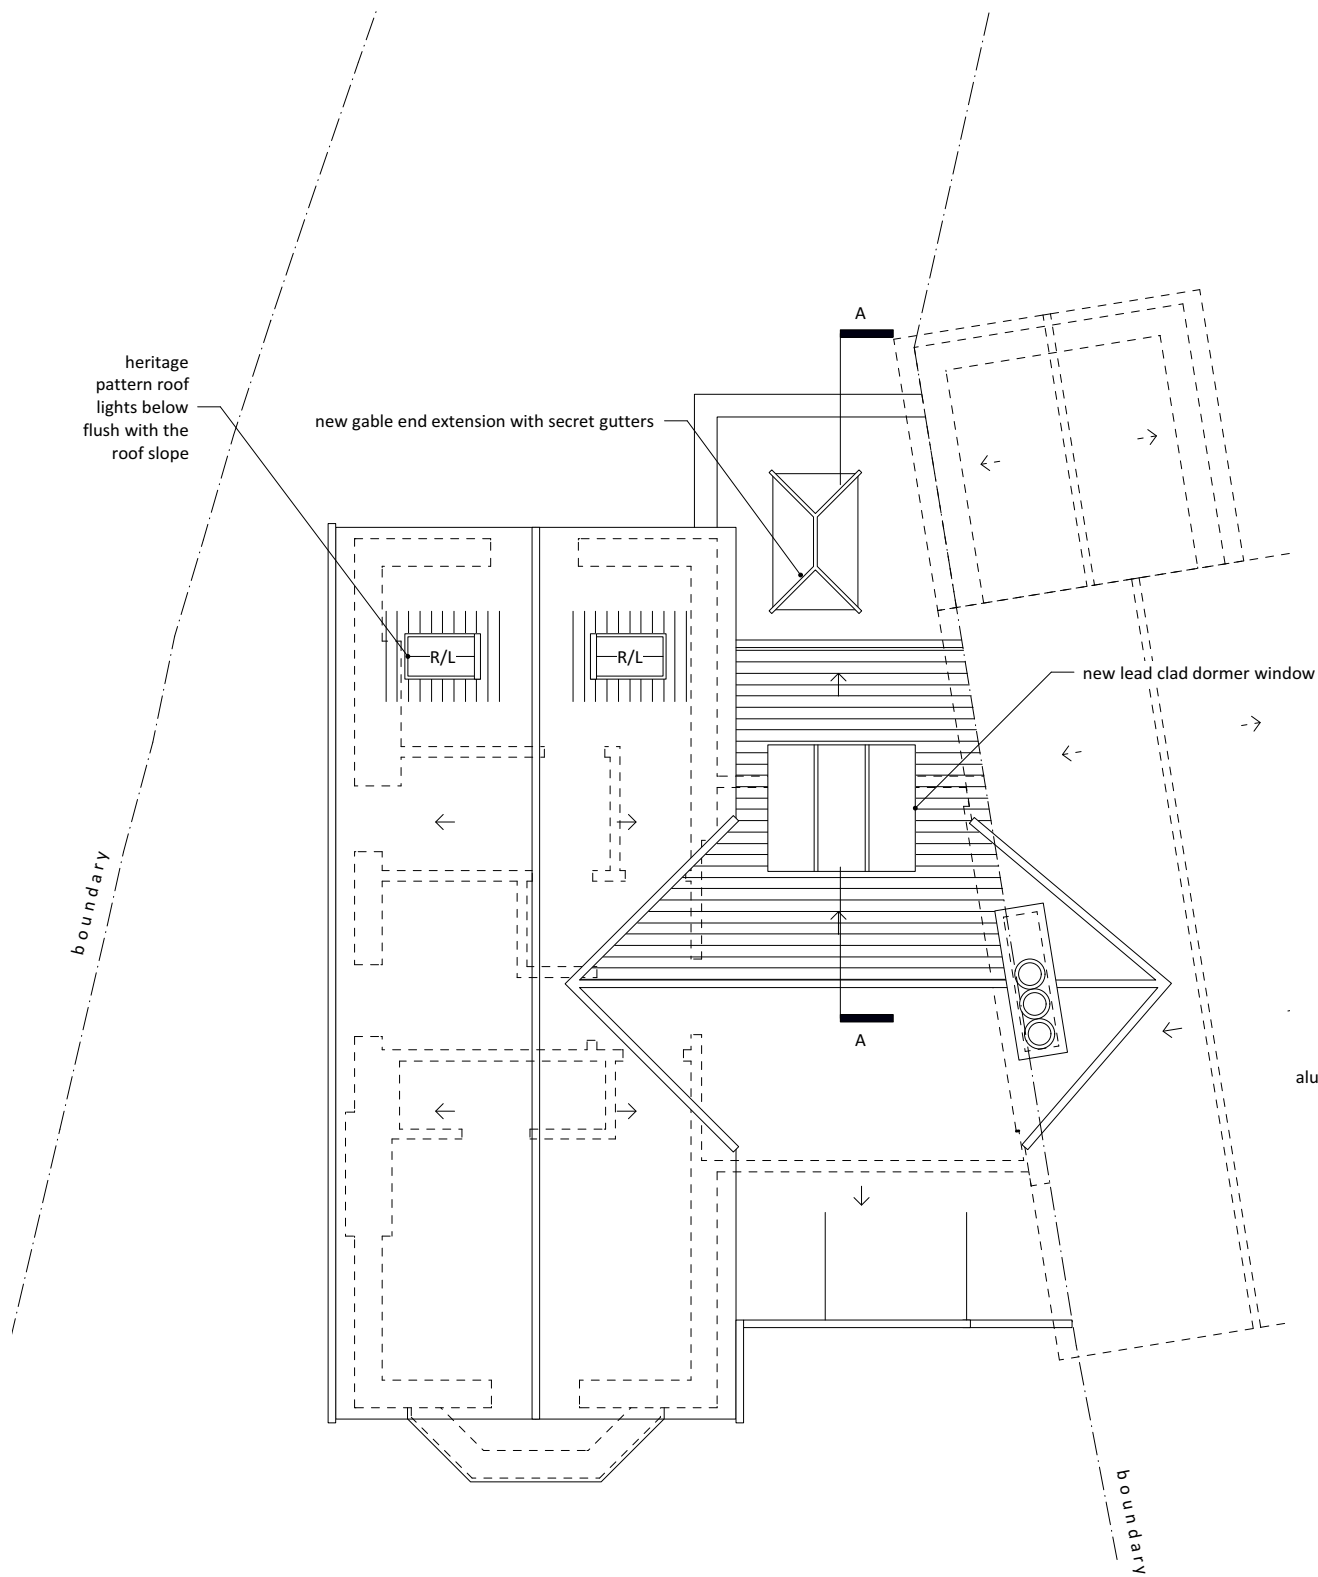

4 ROOF

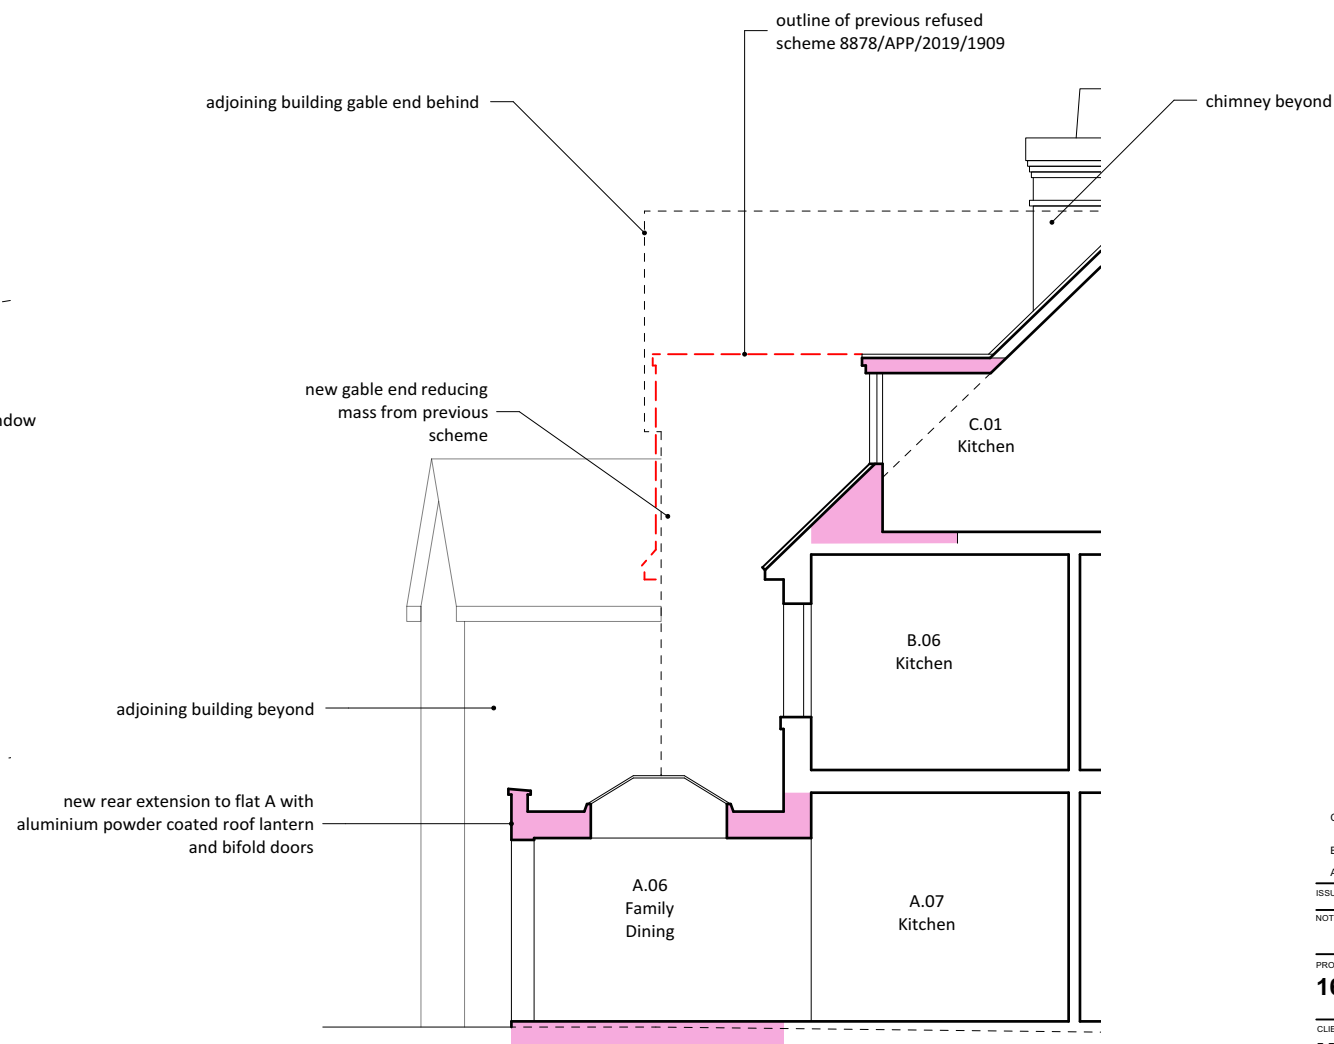

5 SECTION A-A

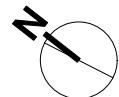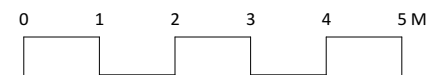

C	09/09/2020	Design amended as per Nicola Taplin's (case officer) email dated 03/07/20
B	27/04/2020	Minor amendments
A	23/04/2020	Drawing prepared for planning application
ISSUE	DATE	REVISION

NOTE DO NOT SCALE FROM DRAWING. USE FIGURED DIMENSIONS ONLY. CHECK ALL DIMENSIONS ON SITE PRIOR TO ANY CONSTRUCTION AND REPORT ANY DISCREPANCIES TO ARCHITECT OR CA

PROJECT

165 Station Road, West Drayton UB7

CLIENT

Messers Mapletoft and Faizal

DRAWING


PROPOSED ROOF, SECTION A-A

Akaal Associates Ltd
architects and construction management

All rights described in chapter IV of the Copyright Designs & Patents Act 1988 have been generally asserted. This Drawing must not be scaled; only figured dimensions should be used. If there are any discrepancies, or contradictions between this and other information, it should be brought to the Architect's attention.

PROJECT #	2018.006	DWG #	REV
DATE	24/03/2020		
SCALE	1:100 at A3		
DRAWN	JC	CHKD	


Akaal Associates Ltd
Moor House Farm Lower Road Higher Denham Buckinghamshire UB9 5EN
t 01895 834961 w akaalassociates.co.uk e info@akaalassociates.co.uk

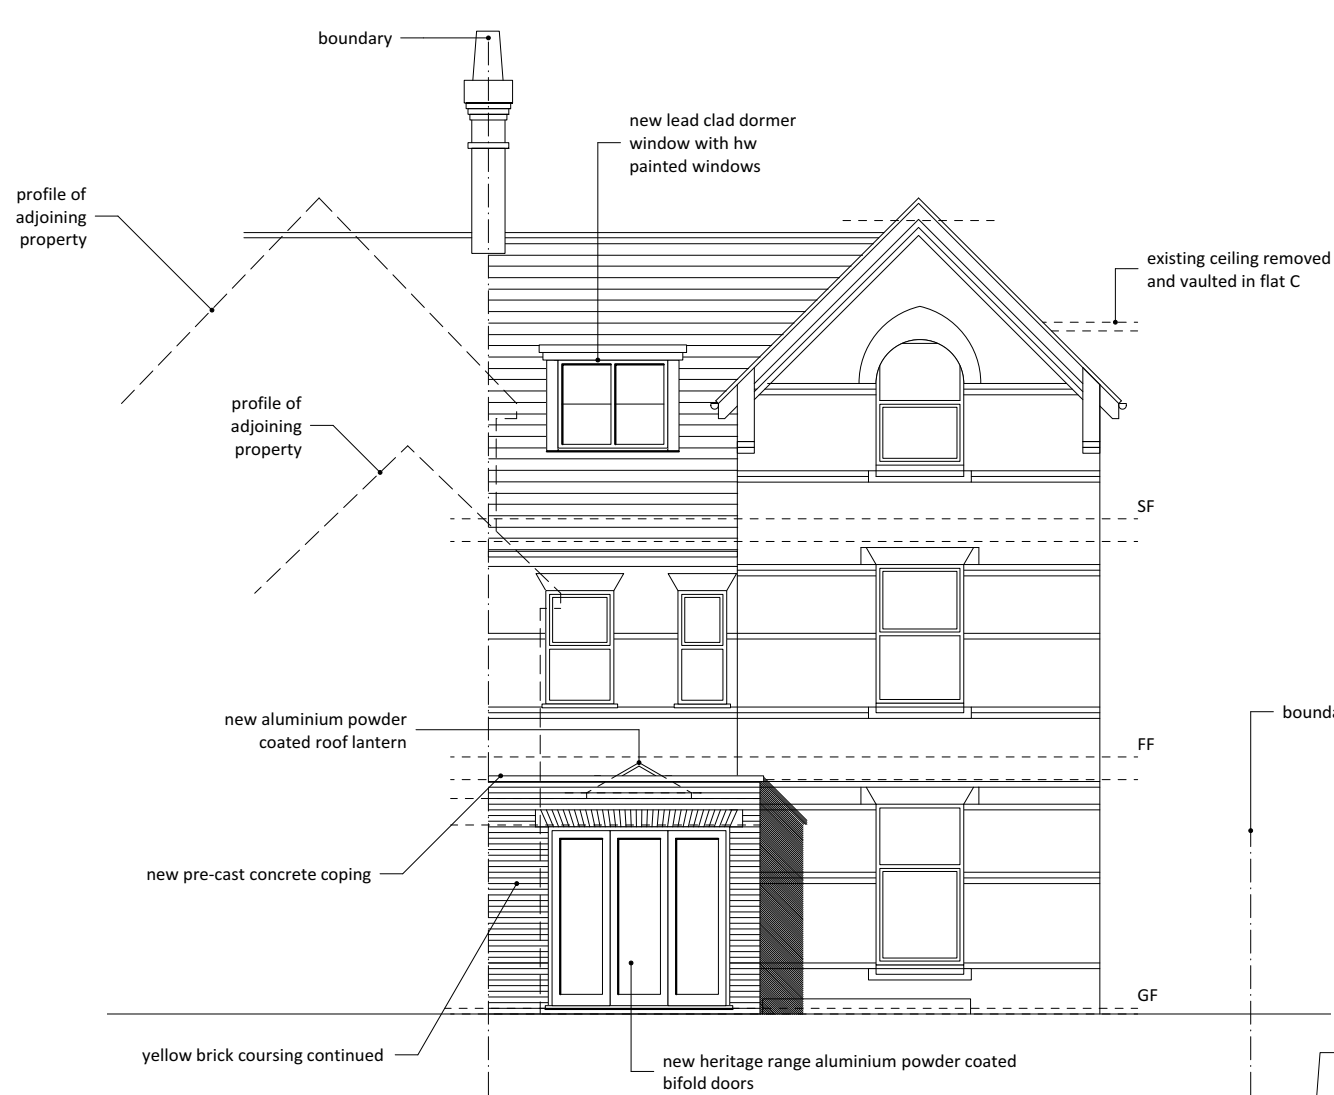


6 NORTH EAST
Rear



7 SOUTH WEST
Front - No works proposed

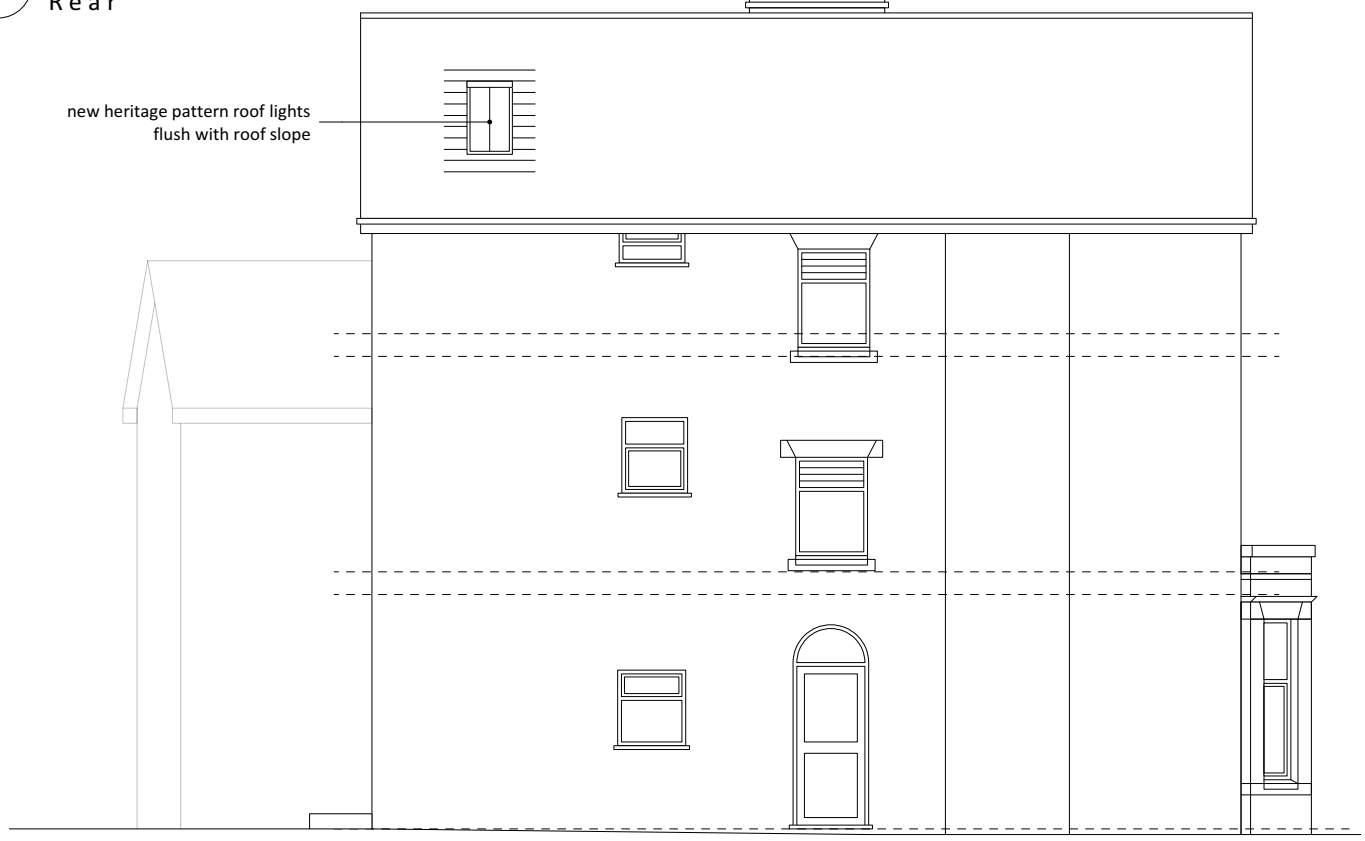

8 NORTH WEST
Side

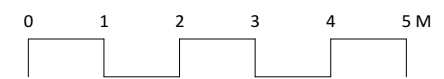

B	09/09/2020	Design amended as per Nicola Taplin's (case officer) email dated 03/07/20
A	23/04/2020	Drawing prepared for planning application
ISSUE	DATE	REVISION

NOTE: DO NOT SCALE FROM DRAWING. USE FIGURED DIMENSIONS ONLY. CHECK ALL DIMENSIONS ON SITE PRIOR TO ANY CONSTRUCTION AND REPORT ANY DISCREPANCIES TO ARCHITECT OR CA.

PROJECT
165 Station Road, West Drayton UB7

CLIENT
Messers Mapletoft and Faizal

DRAWING
PROPOSED ELEVATIONS

Akaal Associates Ltd
architects and construction management

All rights described in chapter IV of the Copyright Designs & Patents Act 1988 have been generally asserted. This Drawing must not be scaled; only figured dimensions should be used. If there are any discrepancies, or contradictions between this and other information, it should be brought to the Architect's attention.

PROJECT #	2018.006	DWG #		REV	
DATE	24/03/2020				
SCALE	1:100 at A3				
DRAWN	JC	CHKD			

Akaal Associates Ltd
Moor House Farm Lower Road Higher Denham Buckinghamshire UB9 5EN
t 01895 834961 w akaalassociates.co.uk e info@akaalassociates.co.uk