


COPYRIGHT
DO NOT SCALE FROM THIS DRAWING. CONTRACTOR MUST CONFIRM SITE
DIMENSIONS BEFORE COMMENCEMENT OF WORK.

THIS DRAWING OR DESIGN IS THE COPYRIGHT OF 'DESIGN 169' AND
MAY NOT BE REPRODUCED WITHOUT WRITTEN CONSENT.

CONTRACTOR RESPONSIBLE FOR CORRECT SETTING OUT ON SITE. ANY
DISCREPANCIES TO BE NOTED TO THE DESIGNER IMMEDIATELY.


MARKED	REVISION	DATE

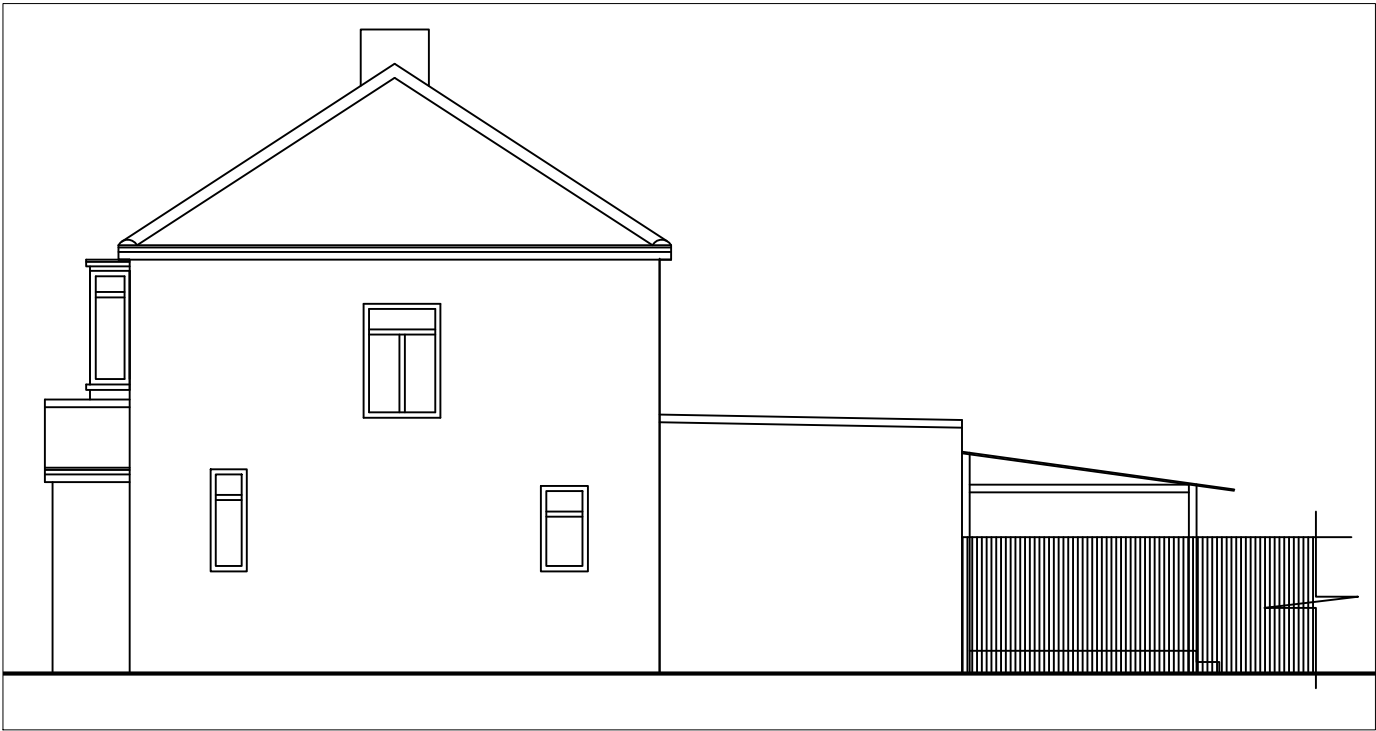


EXTG SIDE ELEV



EXTG SIDE ELEV

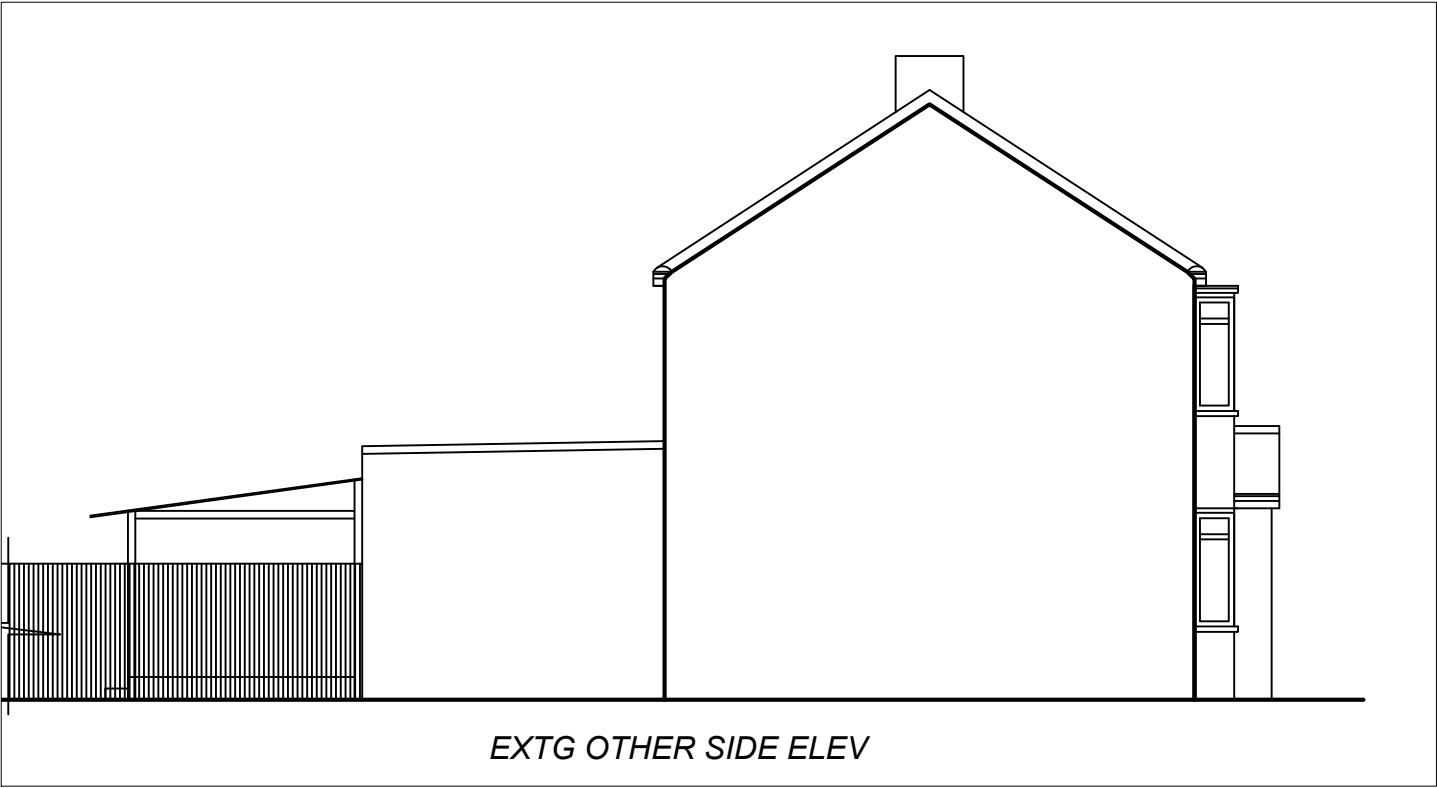

EXTG OTHER SIDE ELEV

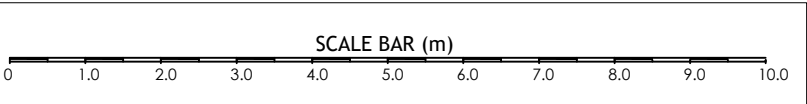

A3

DESIGN[®]
169N

ARCHITECTURAL AND STRUCTURAL
DESIGN CONSULTANTS

169 TORBAY ROAD
HARROW
MIDDLESEX
HA2 9QF

TEL : 07843 828201

PROJECT:

89 BERKELEY ROAD
UXBRIDGE
UB10 9DY

DRAWING TITLE:

EXISTING
ELEVATIONS

CHECKED: PARRY

DATE: DEC 20

DRAWN: PARVINDER

SCALE: 1/100

DRAWING NUMBER:

2017 / P / 10