
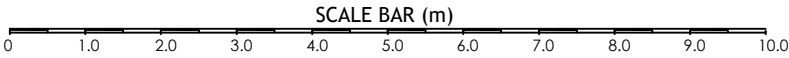
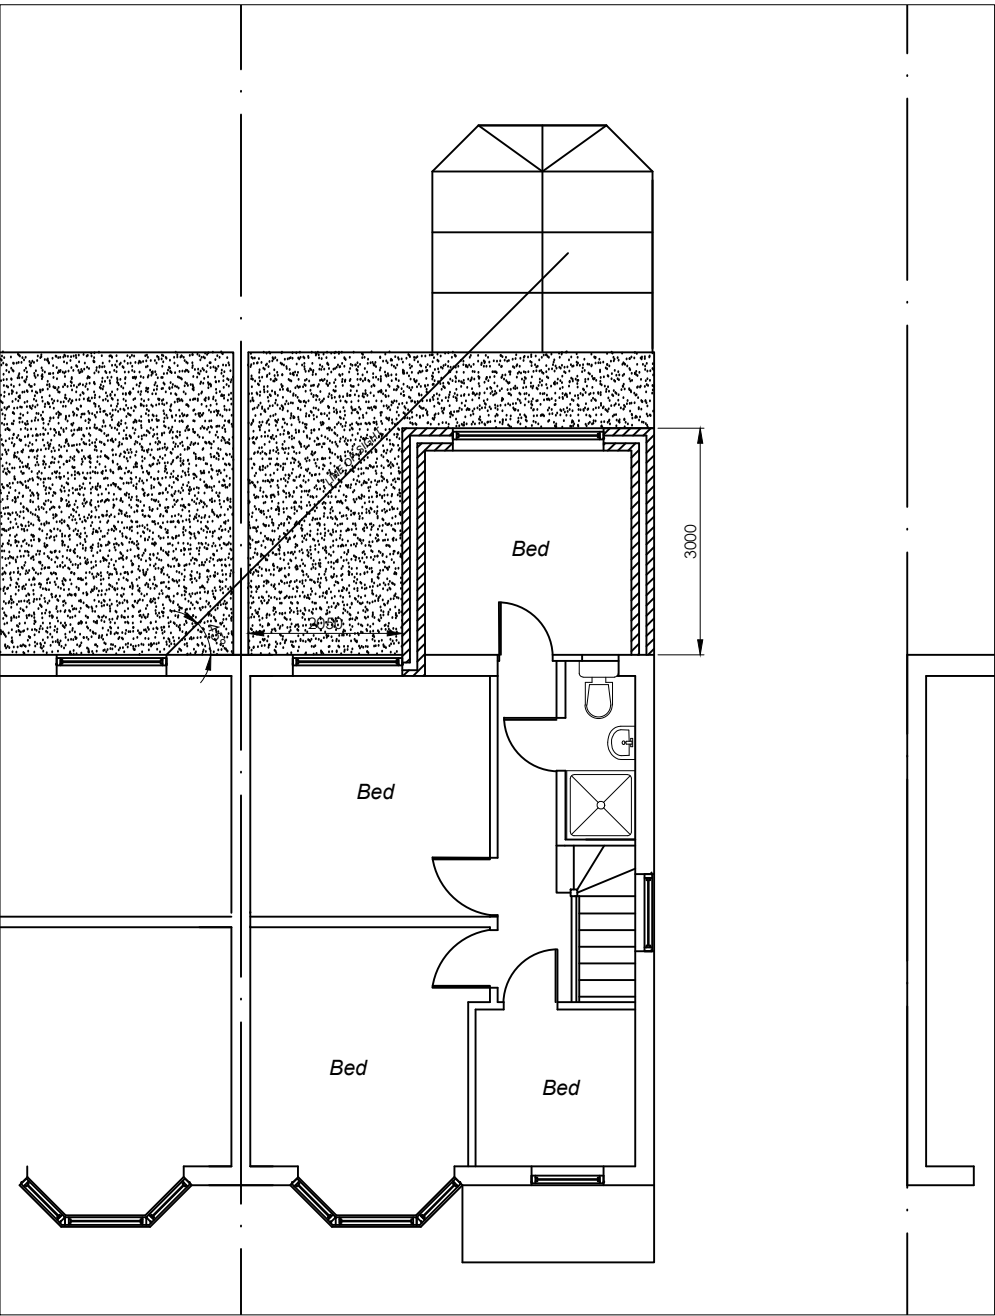
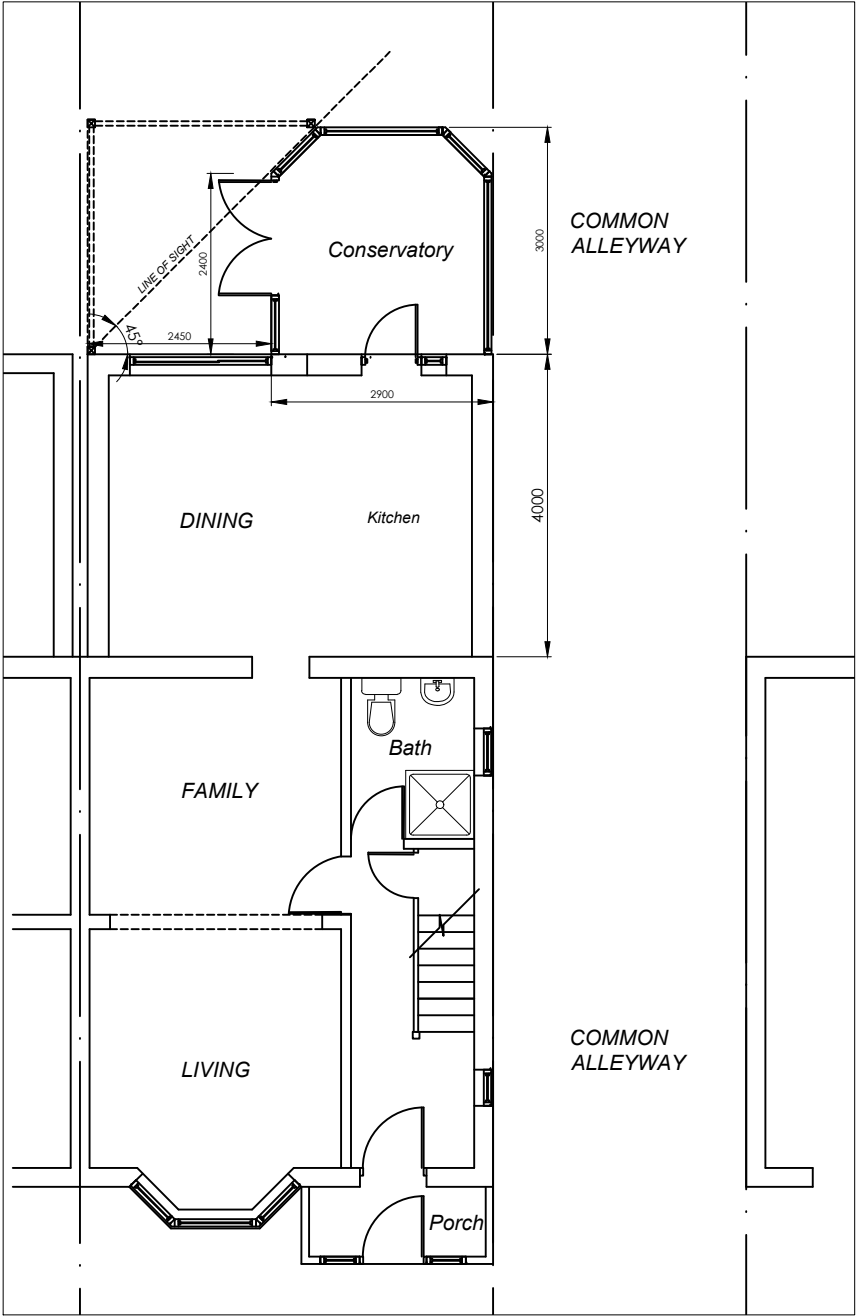


COPYRIGHT DO NOT SCALE FROM THIS DRAWING. CONTRACTOR MUST CONFIRM SITE DIMENSIONS BEFORE COMMENCEMENT OF WORK.		
THIS DRAWING OR DESIGN IS THE COPYRIGHT OF 'DESIGN 169' AND MAY NOT BE REPRODUCED WITHOUT WRITTEN CONSENT.		
CONTRACTOR RESPONSIBLE FOR CORRECT SETTING OUT ON SITE. ANY DISCREPANCIES TO BE NOTED TO THE DESIGNER IMMEDIATELY.		
MARKED	REVISION	DATE
A	CLIENT REVISION	09 01 21
B	PLANNING FINALISED	19 01 21

Precedence Application Reference:
PLEASE NOT SIMILAR APPROVED IN 2016
5567/APP/2016/54
Address of Proposal:
77 LYNHURST CRESCENT, UXBRIDGE UB10

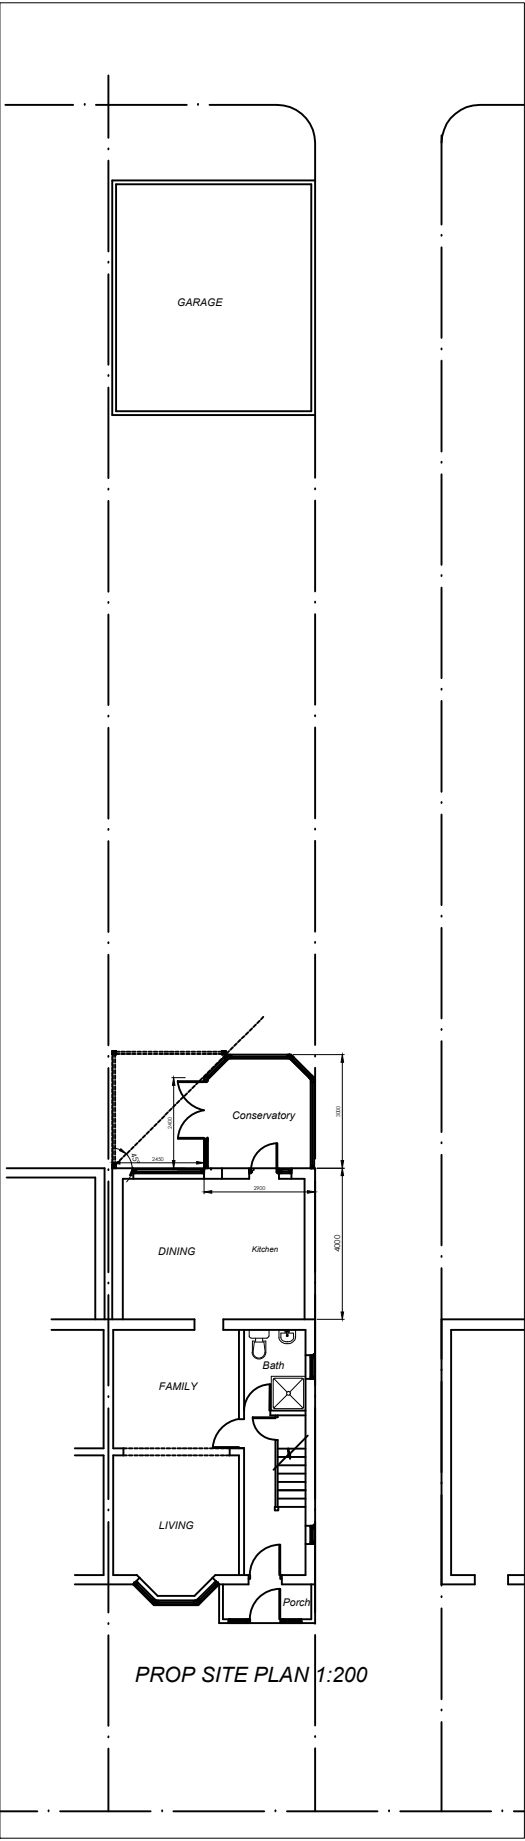

ARCHITECTURAL AND STRUCTURAL
DESIGN CONSULTANTS

169 TORBAY ROAD
HARROW
MIDDLESEX
HA2 9QF
TEL : 07843 828201

PROJECT:

**89 BERKELEY ROAD
UXBRIDGE
UB10 9DY**

DRAWING TITLE:

**PROP'D GROUND
AND FIRST FLOOR
PLAN**

CHECKED: PARRY	DATE: DEC 20
DRAWN: PARVINDER	SCALE: 1/100 1/200

DRAWING NUMBER:

2017 / P / 40B