


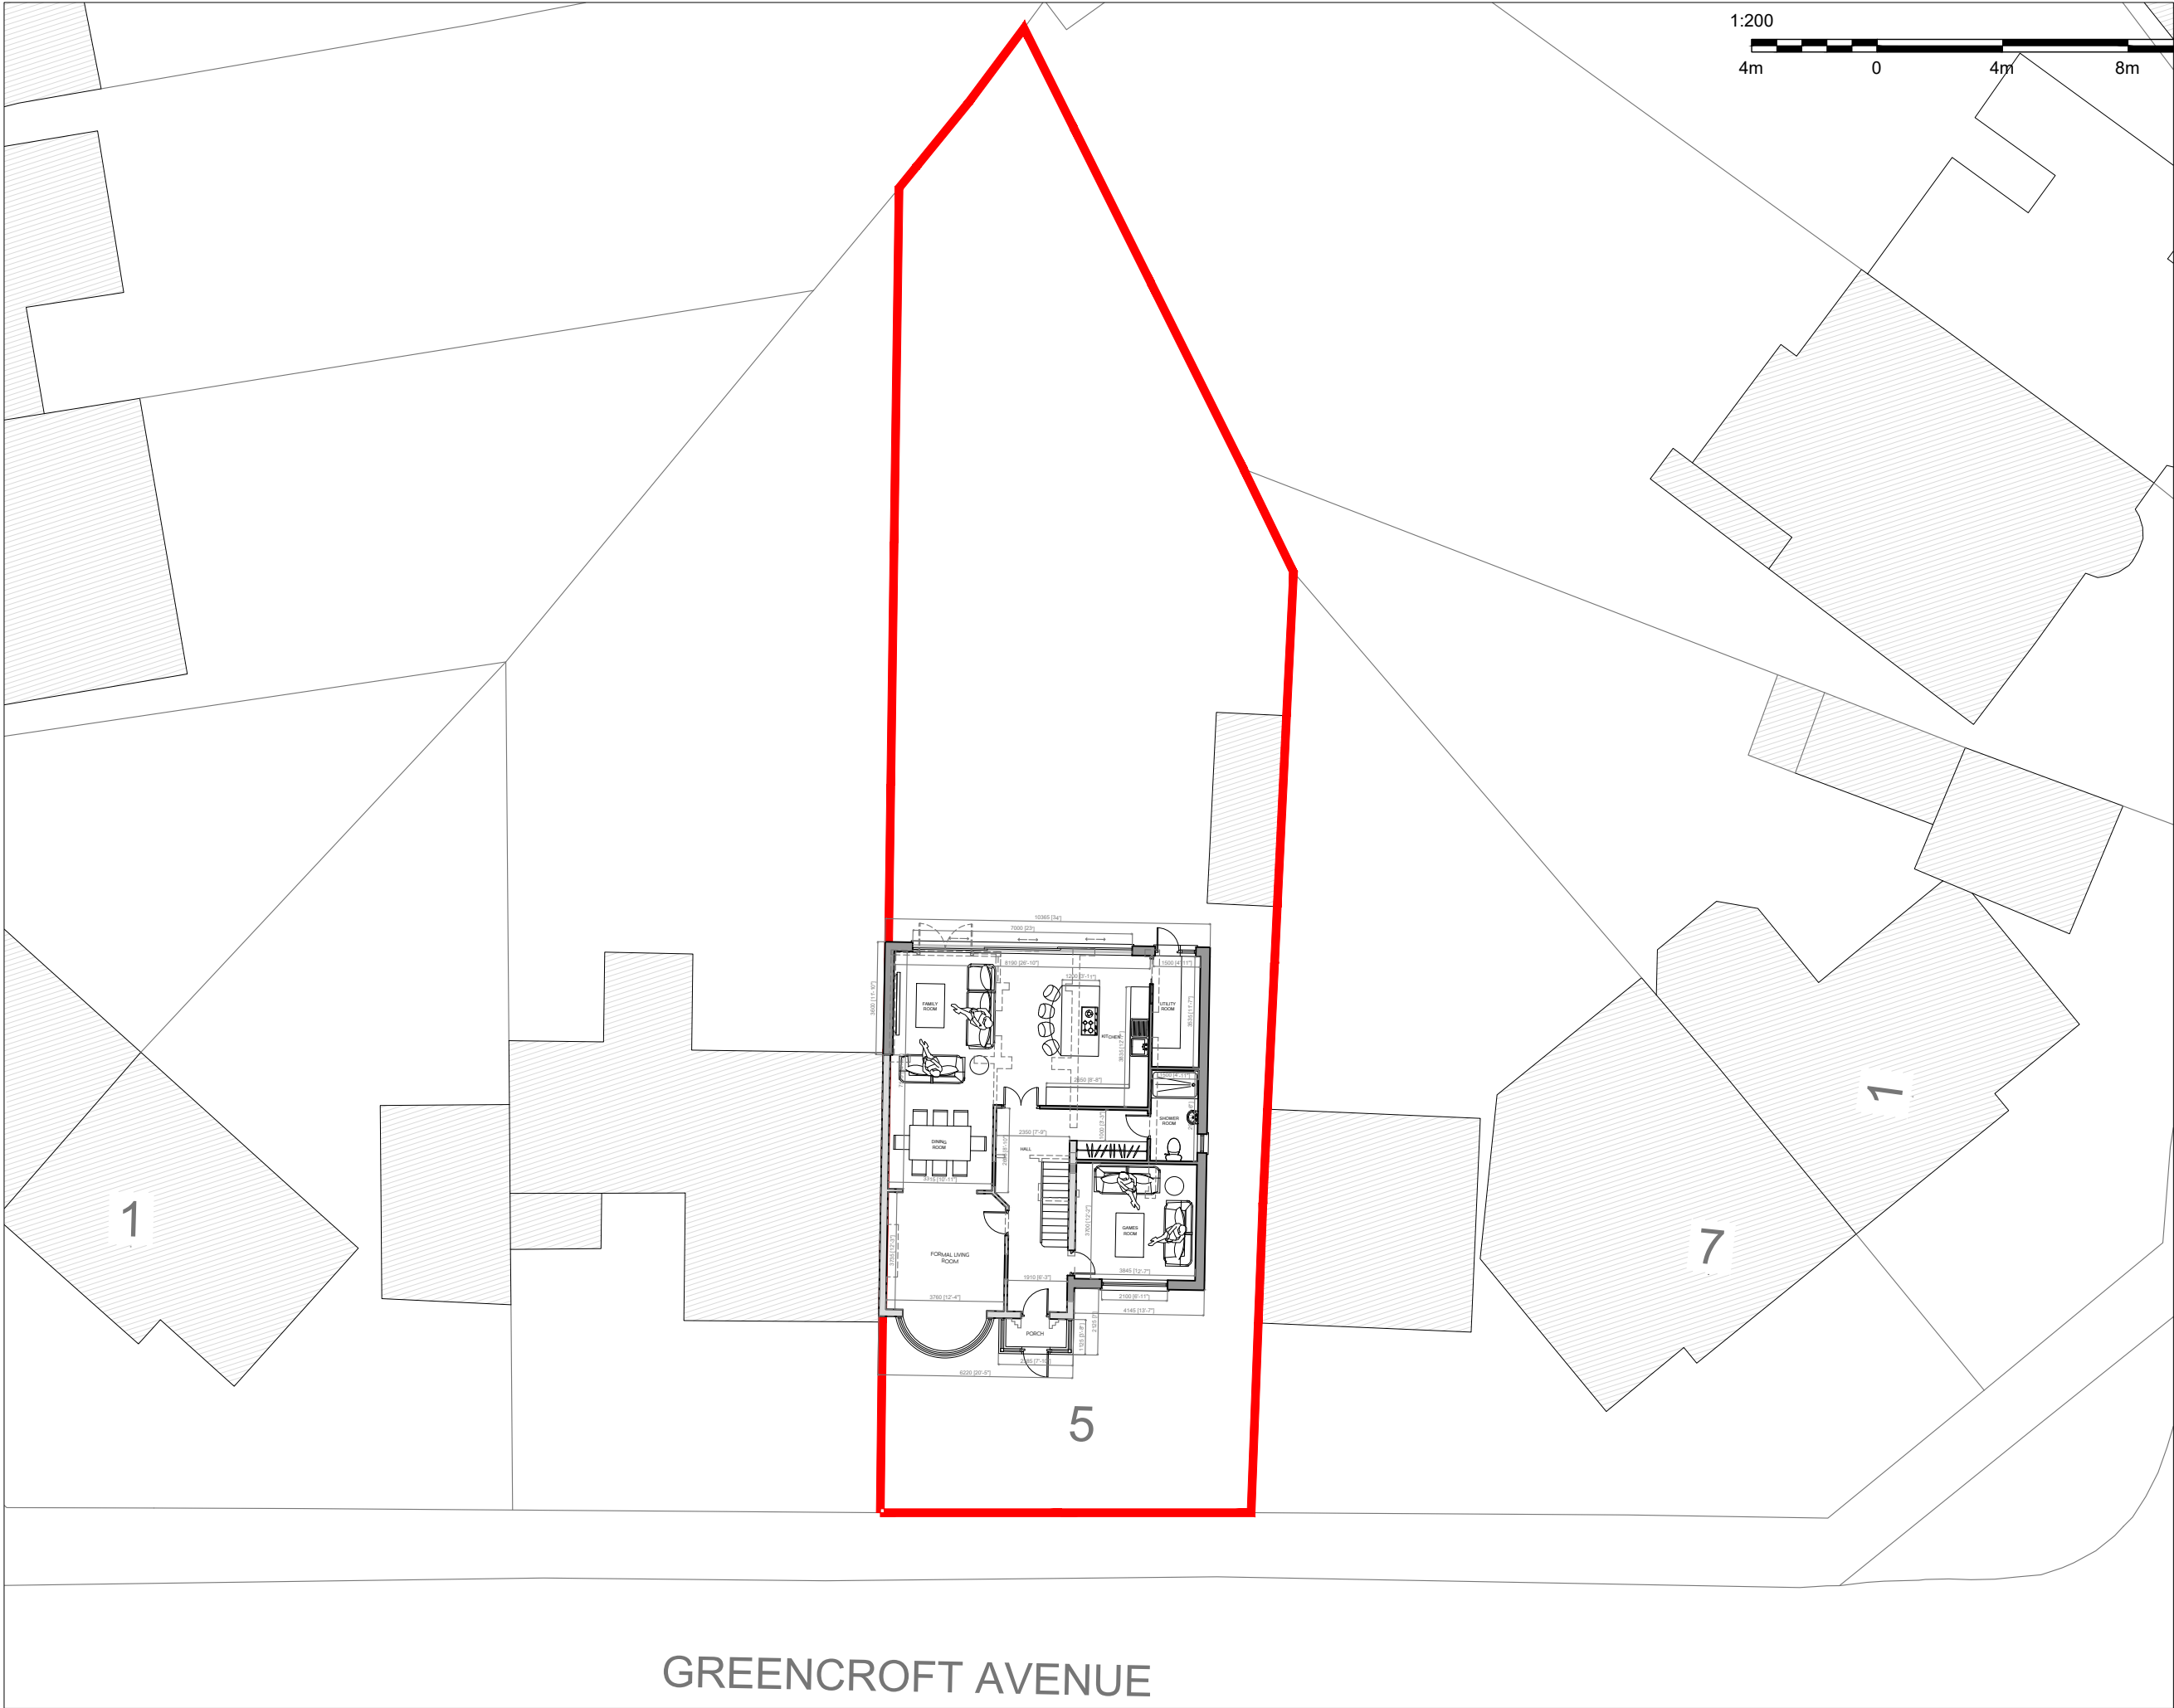

PROPOSED BLOCK PLAN

A	22.09.21	AMENDED TO SUIT PRE-APP COMMENTS	BR
Rev	Date	Description	Int.
Client			

MR P SINGH

Project Title
PART SINGLE & PART DOUBLE STOREY SIDE &
REAR EXTENSIONS & INTERNAL ALTERATIONS
5 GREENCROFT AVENUE, EASTCOTE, HA4 9JG
Drawing Title

PROPOSED BLOCK PLAN		
Cad File	Sheet Size	Scale
P001	A3	1:200
Drawn by	Drawing Date	Approved by
BR	MAR 2021	-
Project No	Drawing No	Revision
0203	P103	A



This drawing is property of BR Architecture © and must not be copied or otherwise reproduced. All dimensions must be checked on site before commencing work. No dimensions to be scaled from this drawing. This drawing was produced using AutoCad 2010.

PLANNING ISSUE