


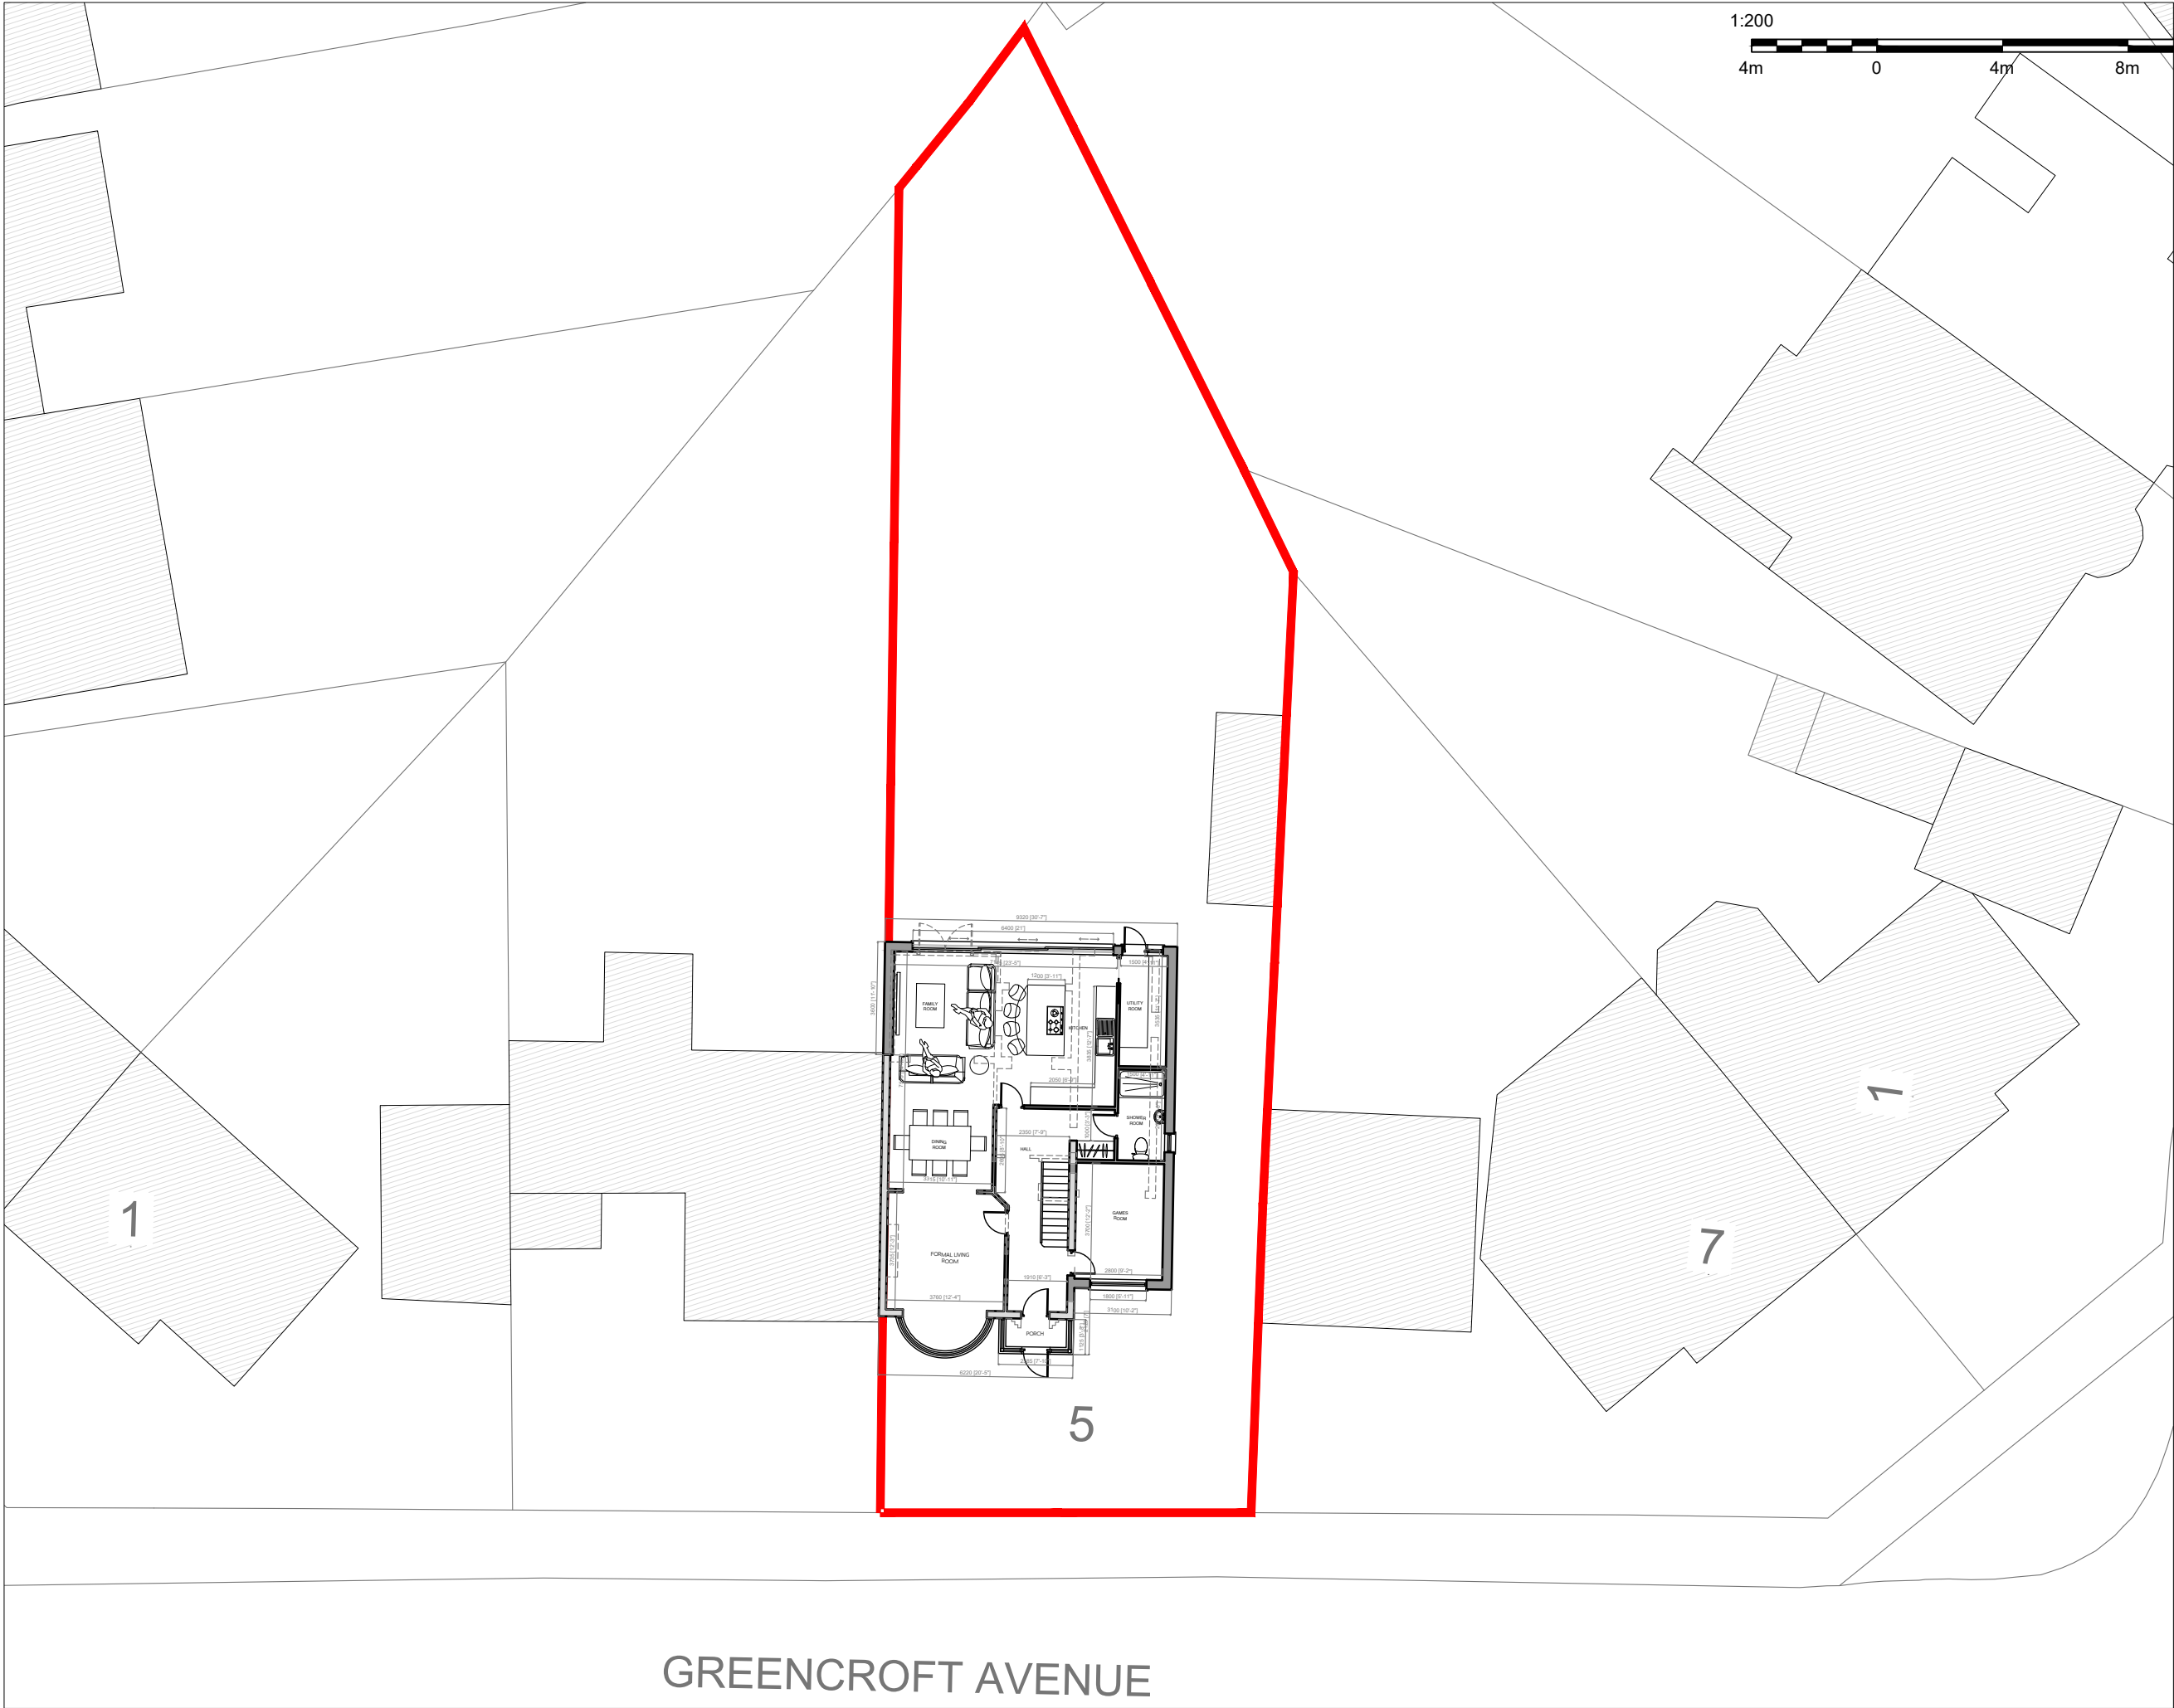

PROPOSED BLOCK PLAN

|     |          |                                  |       |
|-----|----------|----------------------------------|-------|
| C   | 08.01.22 | TO SUIT CASE OFFICER COMMENTS    | BR    |
| B   | 08.12.21 | TO SUIT CASE OFFICER COMMENTS    | BR    |
| A   | 22.09.21 | AMENDED TO SUIT PRE-APP COMMENTS | BR    |
| Rev | Date     | Description                      | Init. |

Client

MR P SINGH

Project Title  
PART SINGLE & PART DOUBLE STOREY SIDE &  
REAR EXTENSIONS & INTERNAL ALTERATIONS  
5 GREENCROFT AVENUE, EASTCOTE, HA4 9JG

Drawing Title

PROPOSED BLOCK PLAN

|             |              |             |
|-------------|--------------|-------------|
| Cad File    | Sheet Size   | Scale       |
| P001        | A3           | 1:200       |
| Drawn by    | Drawing Date | Approved by |
| BR          | MAR 2021     | -           |
| Project No. | Drawing No.  | Revision    |
| 0203        | P103         | C           |



This drawing is property of BR Architecture © and must not be  
copied or otherwise reproduced. All dimensions must be checked  
on site before commencing work. No dimensions to be scaled from  
this drawing. This drawing was produced using AutoCad 2010.

PLANNING ISSUE