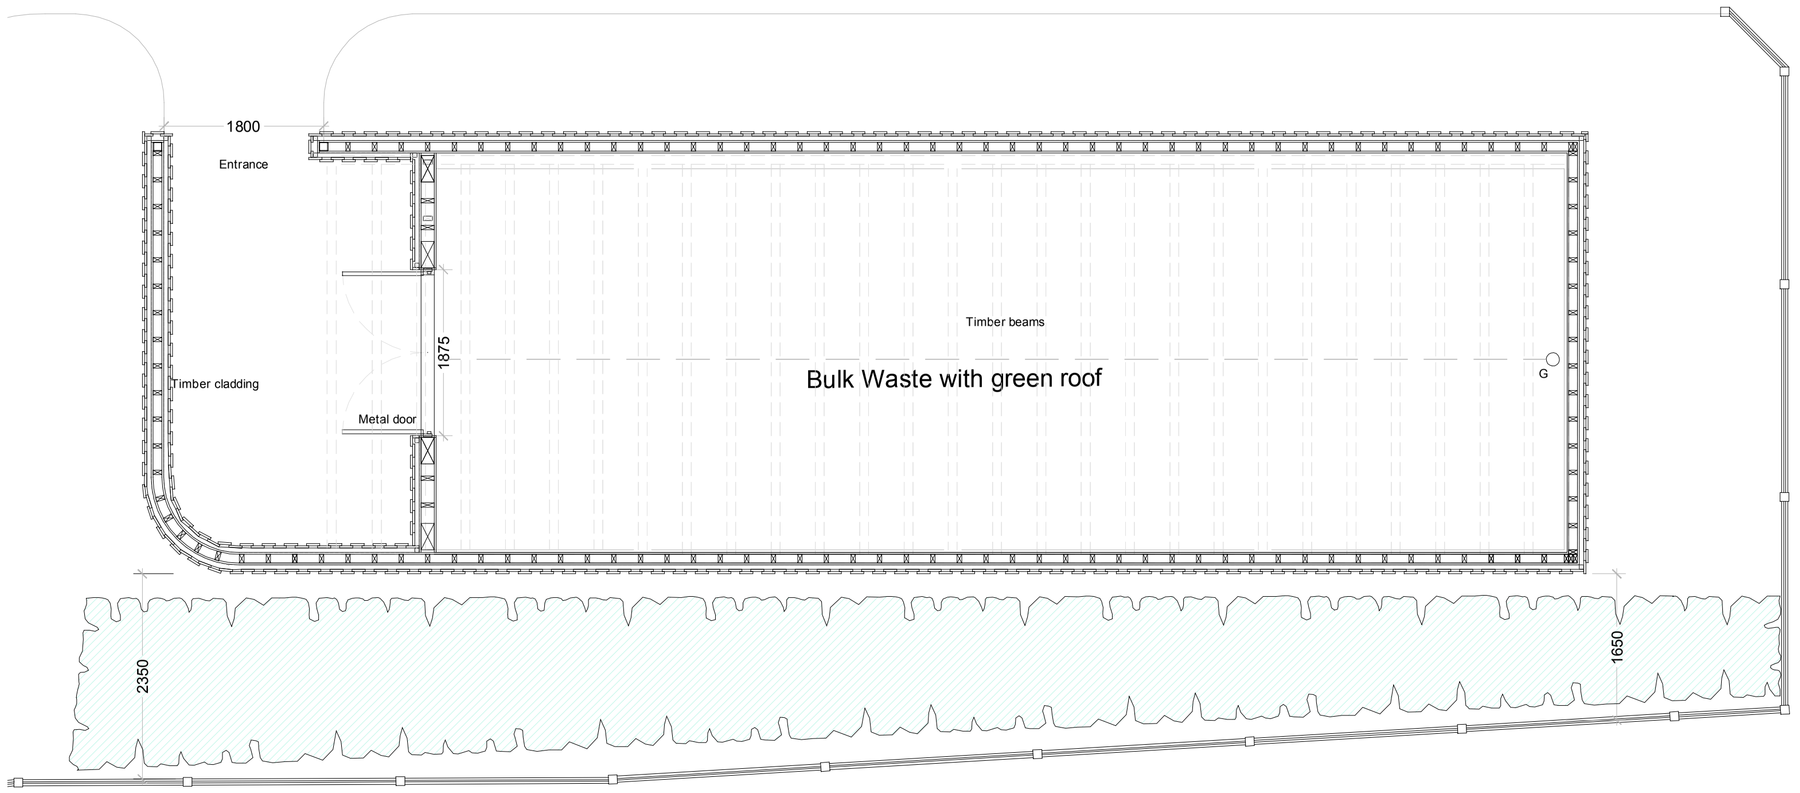

P PL-003 Ground Floor Plan as Proposed
SCALE: 1:50 @ A1

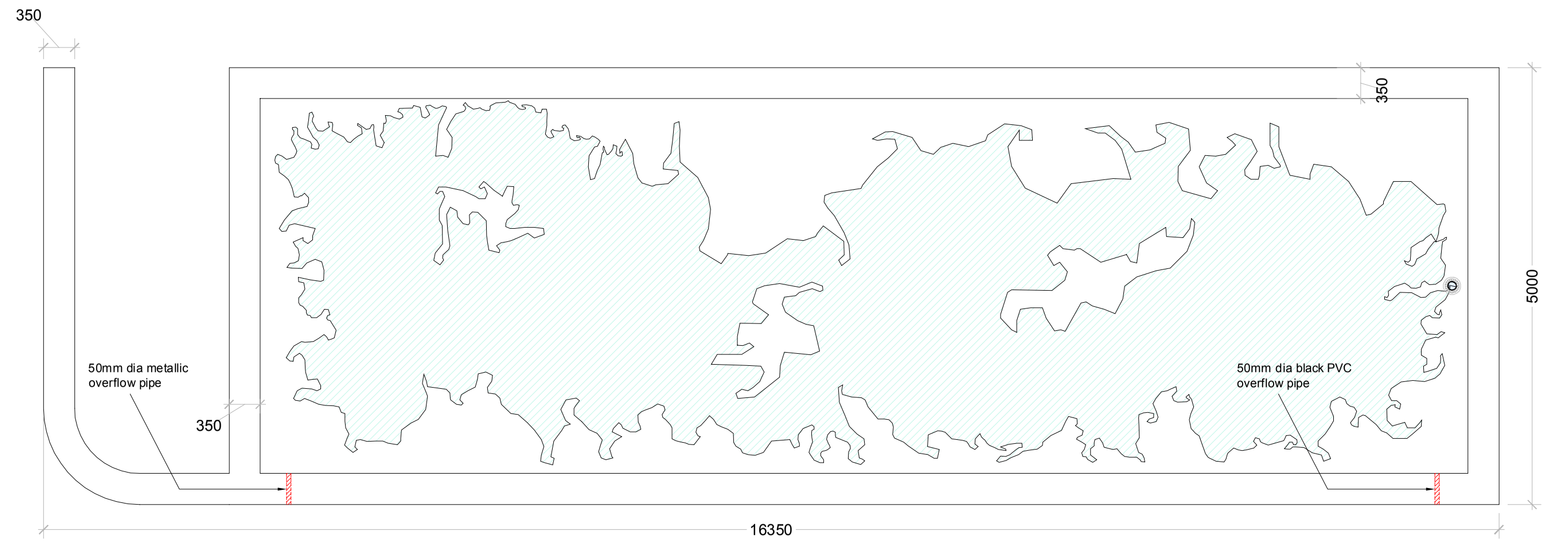

R PL-003 Roof Plan as Proposed
SCALE: 1:50 @ A1

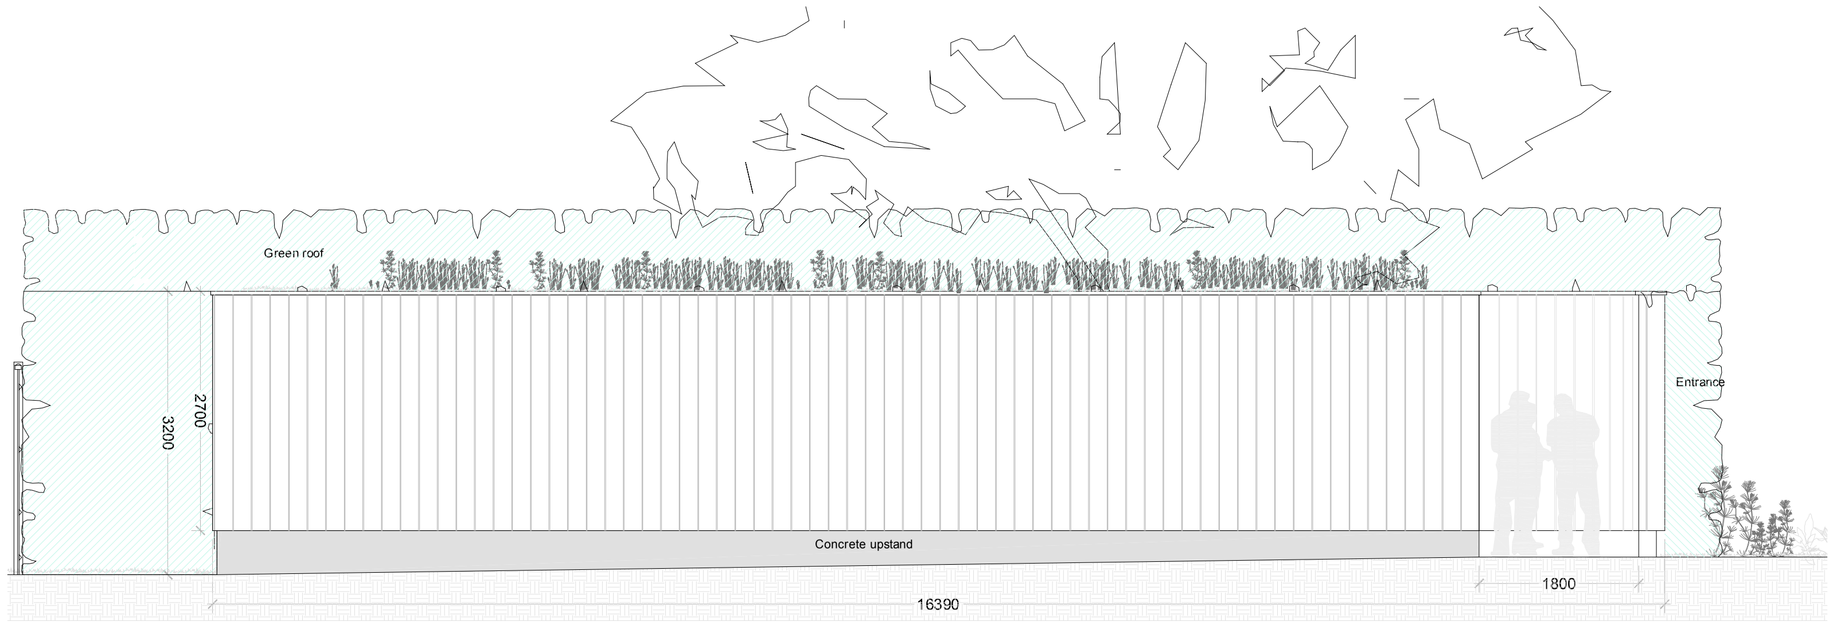

W PL-003 West Elevation as Proposed
SCALE: 1:50 @ A1

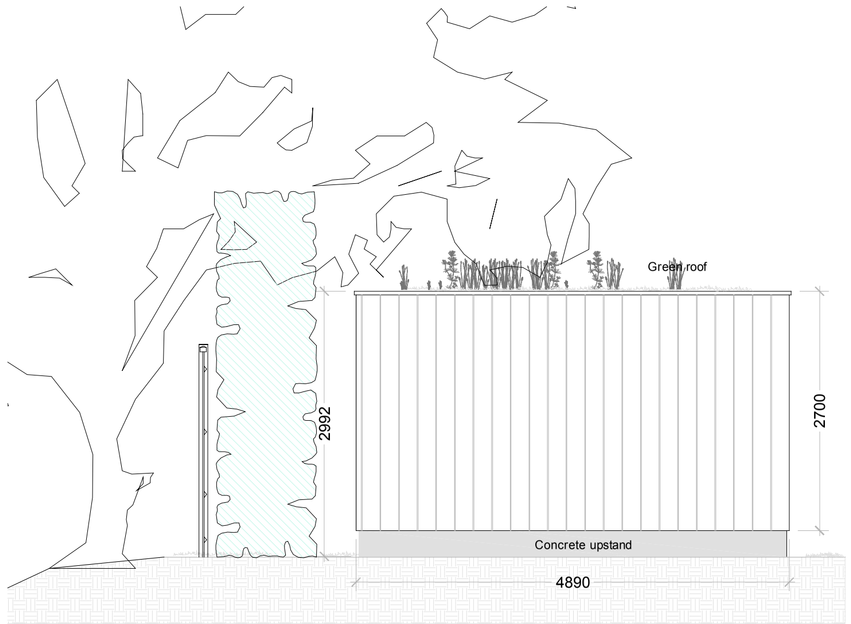

N PL-003 West Elevation as Proposed
SCALE: 1:50 @ A1

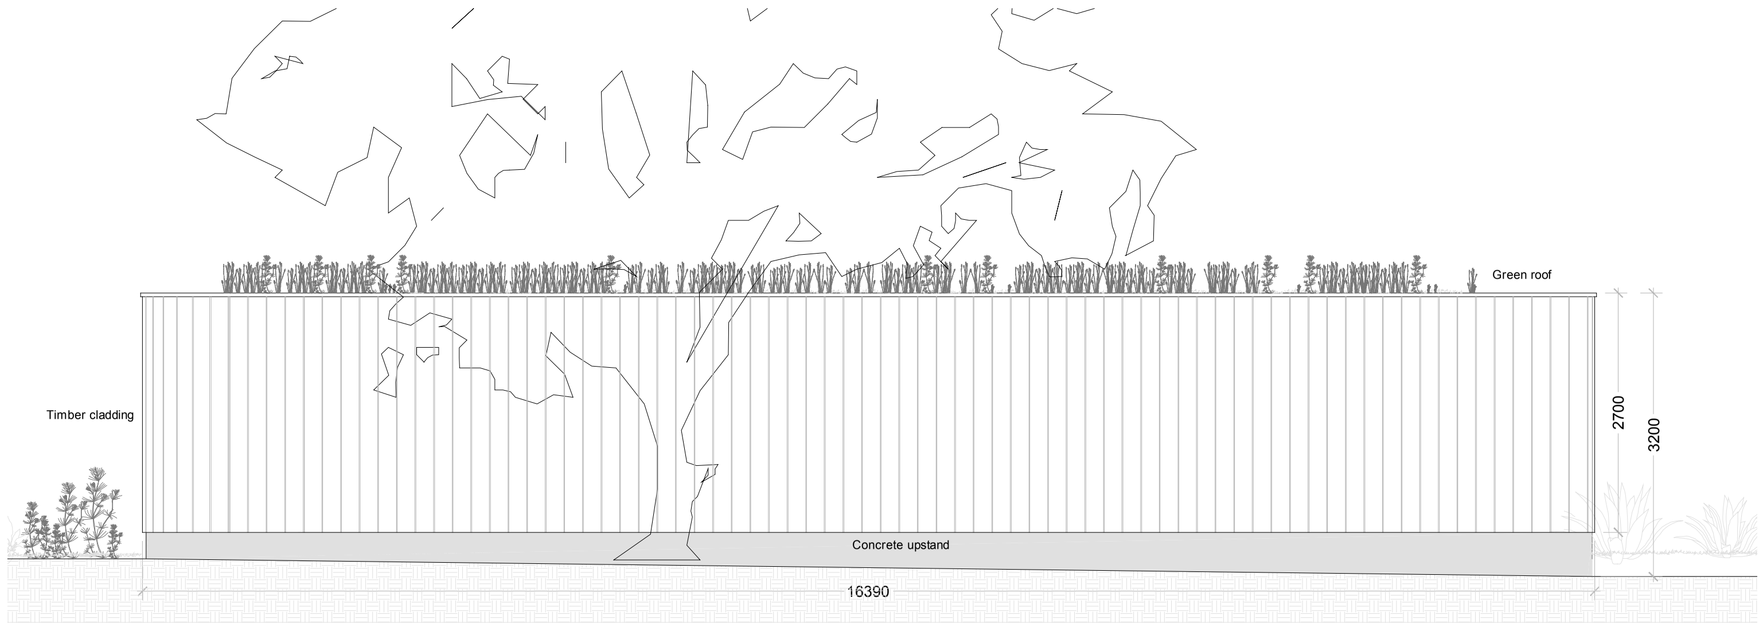

E PL-003 East Elevation as Proposed
SCALE: 1:50 @ A1

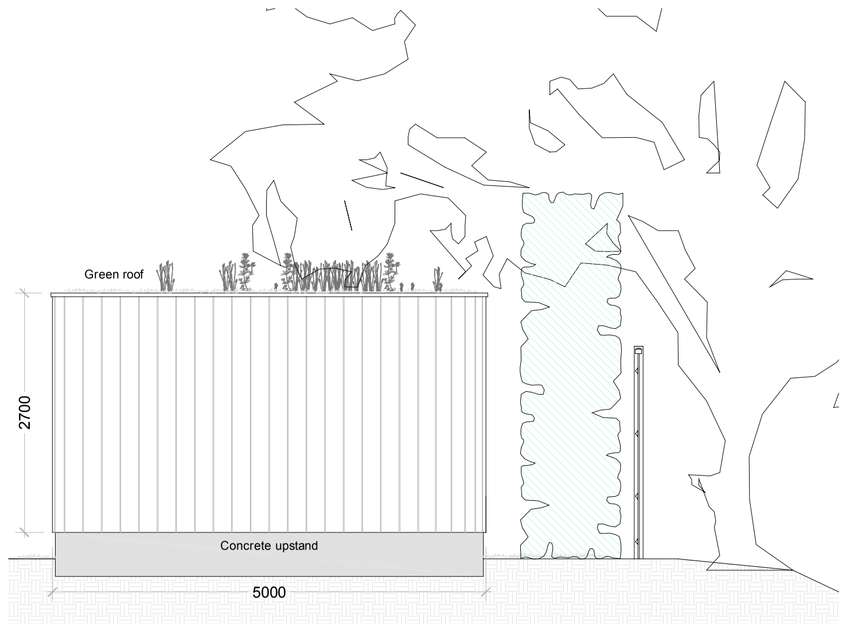

S PL-003 East Elevation as Proposed
SCALE: 1:50 @ A1

N

0m 1m 2m 3m 4m 5m

Rev	Date	Description	Drawn/Chk

DO NOT SCALE. ALL DIMENSIONS TO BE CHECKED ON SITE
ERRORS AND OMISSIONS TO BE REPORTED TO THE ARCHITECT

FLOYD SLASKI Architects

© FLOYD SLASKI LLP

39–43 Putney High Street
London
SW15 1SP
+44 (0) 20 3910 2400
www.floydslaski.co.uk

Client:
Royal Brompton & Harefield NHS Foundation Trust

Project:
Harefield Hospital
G Floor - Juniper Ward
New 20 Bed Ward

Drawing Title:
Bulk Waste Store
Plan and Elevations

Scale: 1:100
Size: A1
Drawn By: HH
Checked By: DW
Date First Issue: 17.05.2018

Job Number: 5270
Drawing Number: PL-003
Stage: PLANNING
Revision: /