


Raised Planter
Scale 1:50

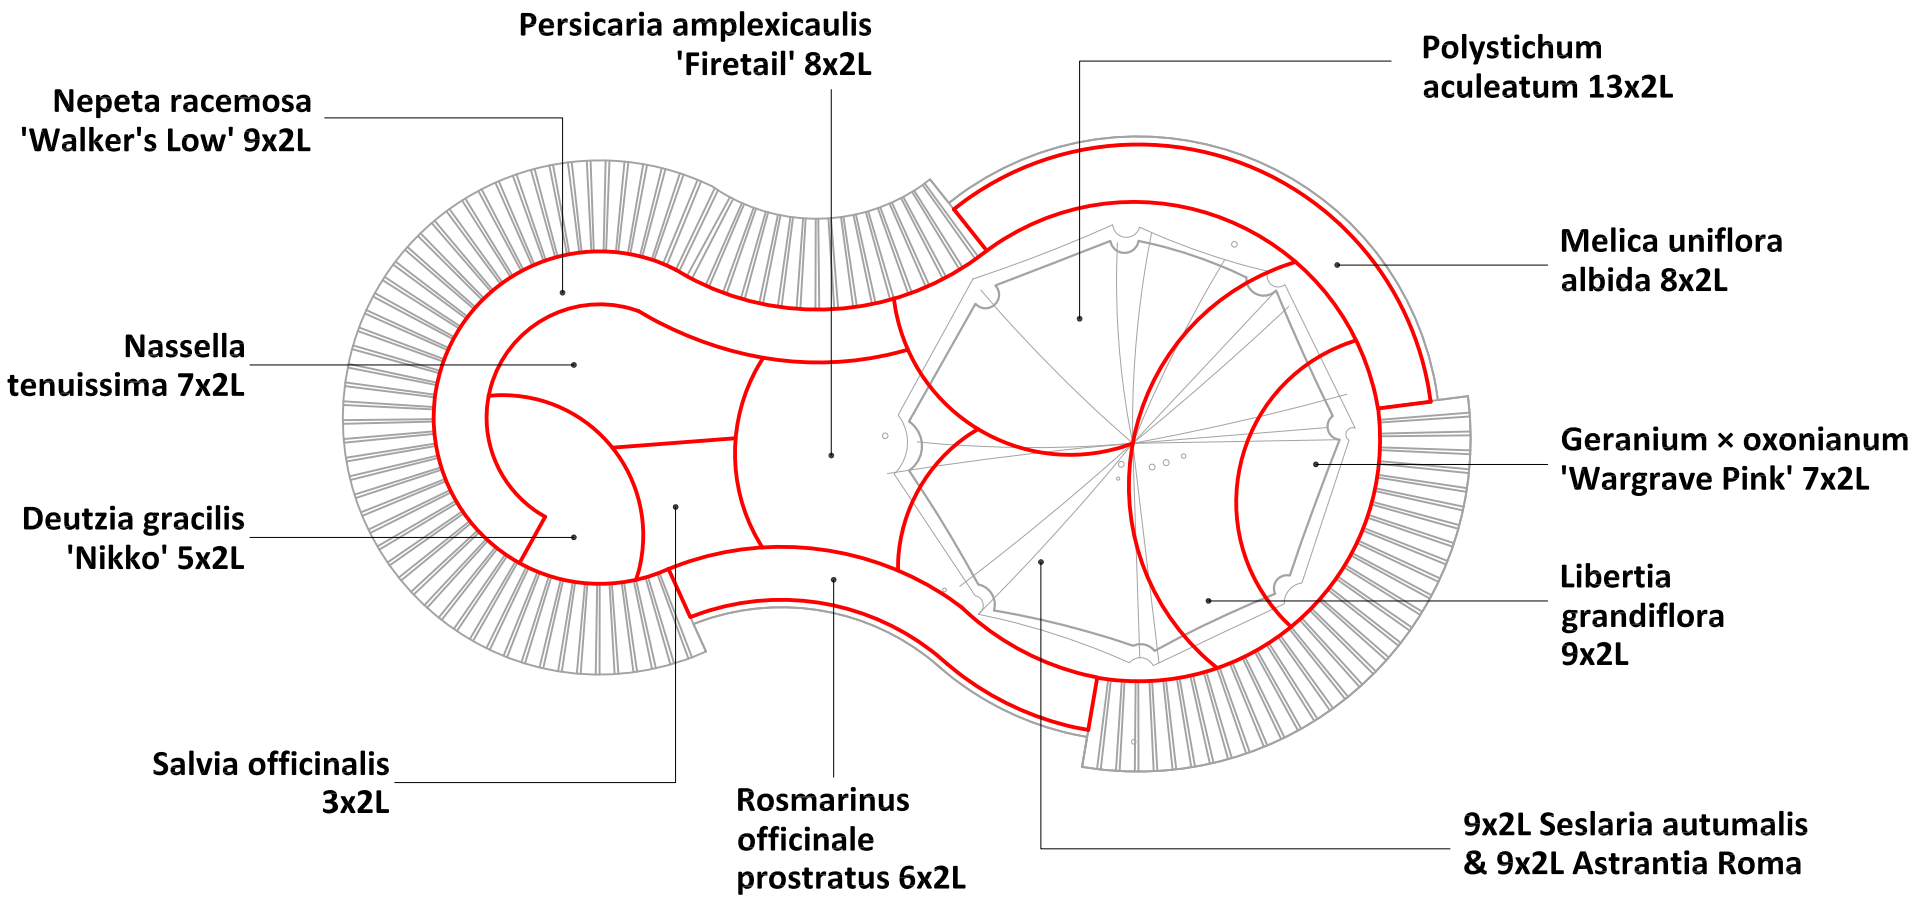

Planting Masterplan
Scale 1:100

- notes
1. Read in conjunction with all relevant Architects, Engineers & design team drawings & specifications
 2. Any discrepancies must be drawn to the attention of the lead consultant in writing
 3. All dimensions are in millimeters unless otherwise noted & are subject to checking on site prior to fabrication or ordering of materials
 4. This drawing is the copyright of Bowles & Wyr (and other consultants where referenced)

key

General Planting

Ane = Anemathele lessoniana
Cal = Calamagrostis x karl foerster
Carp = Carpinus betulus hedging double staggered (varied heights)
Cry = Crytomium fortunei
Daph = Daphne x transatlantica
Des = Deschampsia cespitosa
Euo = Euonymus Jean Hughes
Erg = Erigeron karvinskianus
Ger = Geranium rozanne
Hak = Hakonechola macra
Hyd = Hydrangea paniculata 'Limelight'
Lav = Lavendula munstead
Lib = Libertia grandiflora
Nas = Nasella tenuissima
Mah = Mahonia 'Soft Caress'
Misc = Miscanthus sinensis gracillimus
Mol = Molinia 'Poul Petersen'
Pan = Panicum 'Heavy Metal'
Pol = Polystichum aculeatum
Ros = Rosmarinus officinale
Sarc = Sarcococca confusa
Vib = Viburnum bodnantense

Planting Mixes

Mix 1 = Amsonia tabernaemontana & Salvia purple rain
Mix 2 = Eringium bourgatti & Artemisia Powis Castle
Mix 3 = Echinacea pallida & Verbena bonariensis
Mix 4 = Anemone x hybrida 'Königin Charlotte' and Agapanthus 'Windsor Grey'
Mix 5 = Cirsium rivulare and Sanguisorba 'Tanna'
Mix 6 = Knautia macedonica & Sesleria autumnalis

Bulb Mixes - In lawn

A mix of the following 40 per m2 through lawn areas;

Narcissus 'Silver chimes' (or similar white daffodil)
Camassia leichtlinii subsp. suksdorfii 'Alba'
Fritillaria meleagris var. unicolor subvar. alba
Galanthus nivalis


Bulbs through border planting mixes

A mix of the following bed Mix areas 1,2,3 & 6 only;

Allium purple sensation (30 per m2)
Allium sphaerocephalon (80 per m2)

Trees

1. Fagus asplenifolia 3-3.5m Fthd
2. Parrotia persica 'Vanessa' m/s 350/400
3. Amelanchier lamarkii m/s 250/300
4. Cornus kousa chinensis m/s 200/250
5. Koeleruteria paniculata 14/16cm
6. Sorbus aria 'Lutescens' 20/25cm
7. Liquidamber styraciflua Worplelesden 400/450
8. Crataegus prunifolia splendens m/s 200/250 pruned up
9. Prunus x incam 'Okame' 250/300 pruned up
10. Hamamelis x intermedia 'Pallida' 200/250

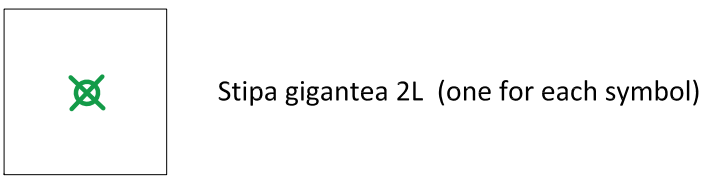

NOTE:

- Narrow planting maintenance strips to be allowed for in front of hedging to allow easy pruning and to avoid shading out base of hedges
- Planting to be adapted where necessary around base of existing trees and services as work progresses on site
- See Bowles & Wyr landscape maintenance spec for aftercare procedures
- Refer to arboricultural report for details of existing trees

A 04.04.20 JS JL Updated to current masterplan
Orig 06.08.19 JS JL n/a
rev date by chk notes

BOWLES & WYER
5 Williams Court, Tunnel Way, Pirstone, Nr. Leighton Buzzard, LU7 9GJ
Tel: 01296 662439 Fax: 01296 663959 Email: admin@bowleswyer.co.uk

project title
Harefield Hospital

drawing
Landscape Masterplan - Main Garden

job number drawing number north
2584 2584-11-01

status
PLANNING

scale 1:100@A1
0 1000mm 5000mm 10000mm