



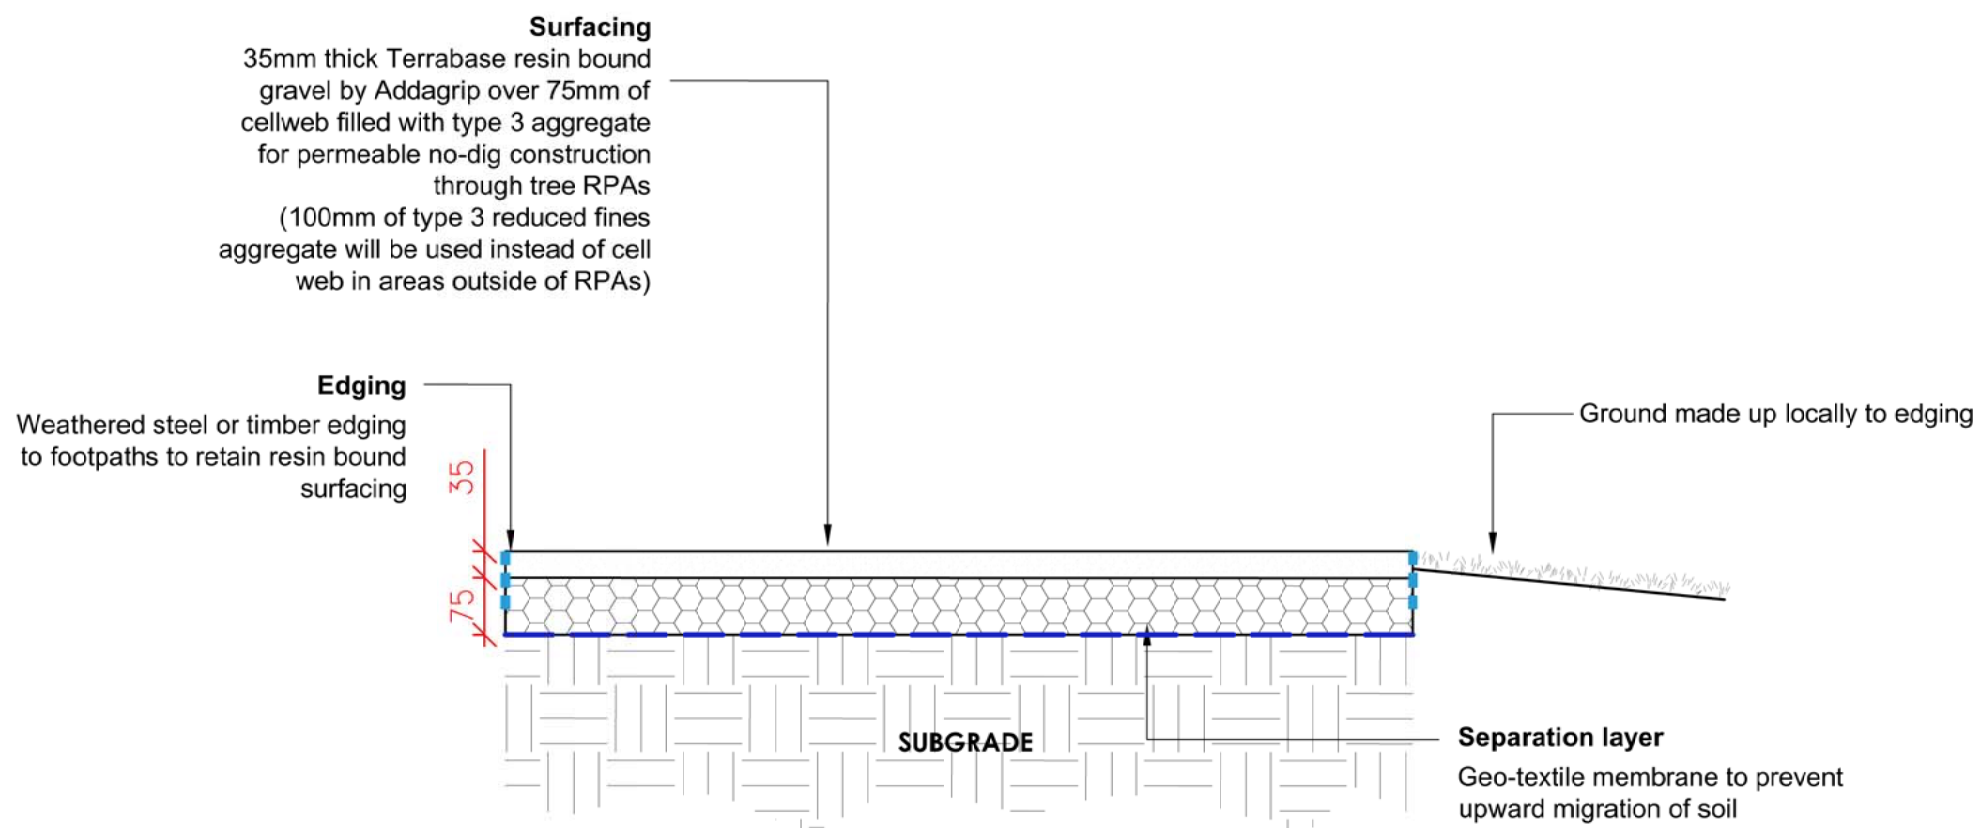

RBG

TYPICAL DETAIL: RESIN BOUND GRAVEL FOOTPATHS

SCALE: 1:10

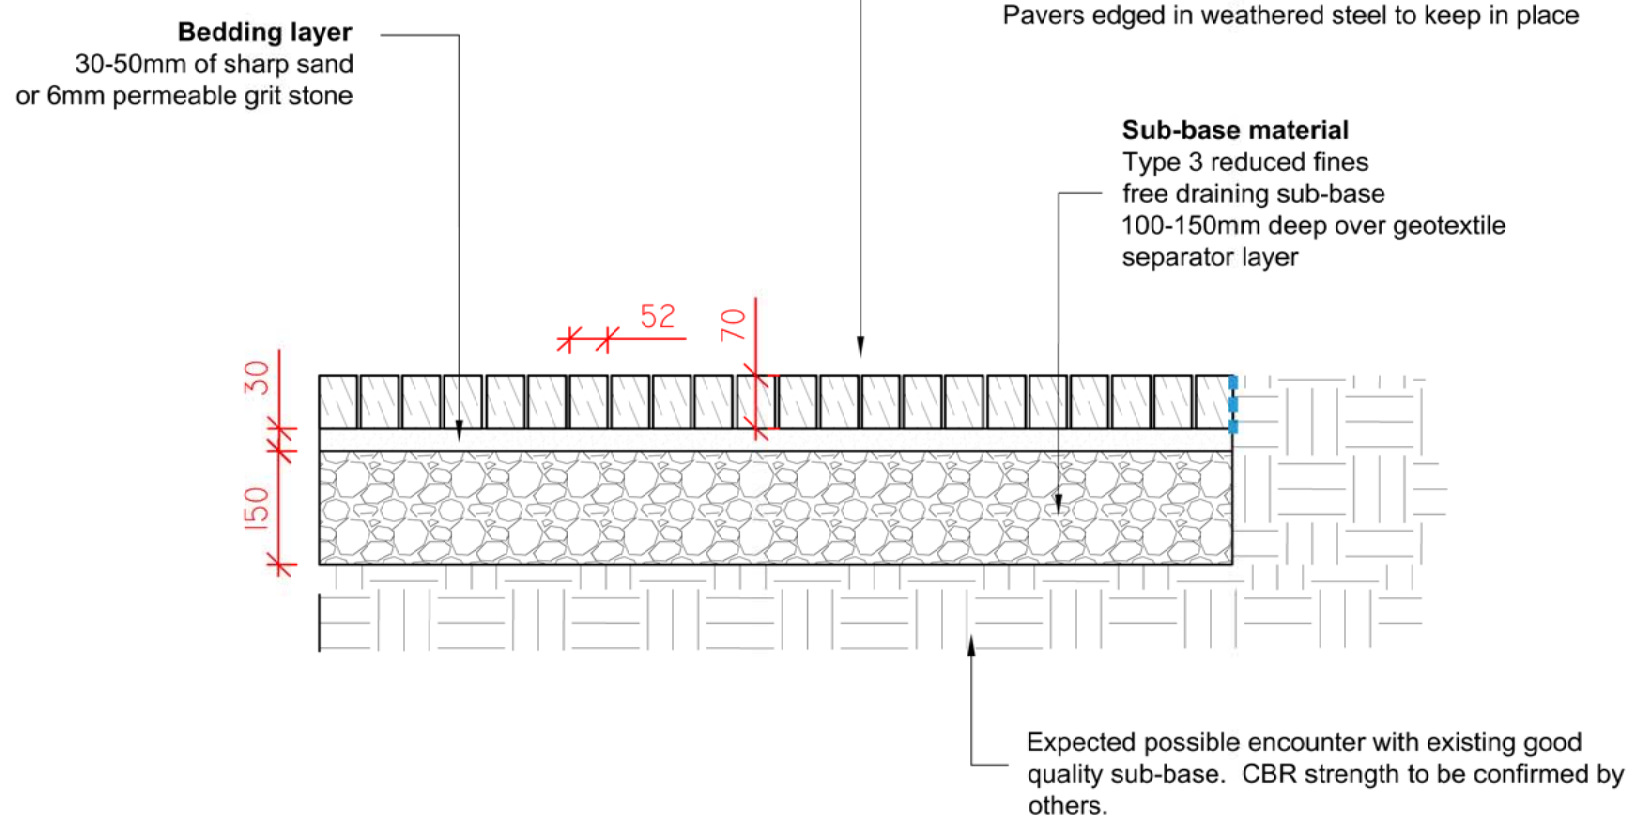

SYS

TYPICAL DETAIL: VANDE MOORTEEL PAVERS

SCALE: 1:10

- notes
1. Read in conjunction with all relevant Architects, Engineers & design team drawings & specifications
 2. Any discrepancies must be drawn to the attention of the lead consultant in writing
 3. All dimensions are in millimeters unless otherwise noted & are subject to checking on site prior to fabrication or ordering of materials
 4. This drawing is the copyright of Bowles & Wyer (and other consultants where referenced)

key

Orig 06.05.20 JS
rev date by chkhk notes

BOWLES & WYER
5 Williams Court, Tunnel Way, Pirstone, Nr. Leighton Buzzard, LU7 9GJ
Tel: 01296 662439 Fax: 01296 663959 Email: admin@bowleswyer.co.uk

project title
Harefield Hospital - Healing & Transplant Grd

drawing
Typical Hardstanding Build Ups

job number drawing number
2584 2584-13-02

status
PLANNING

scale 1:10@A1 1:20@A3

