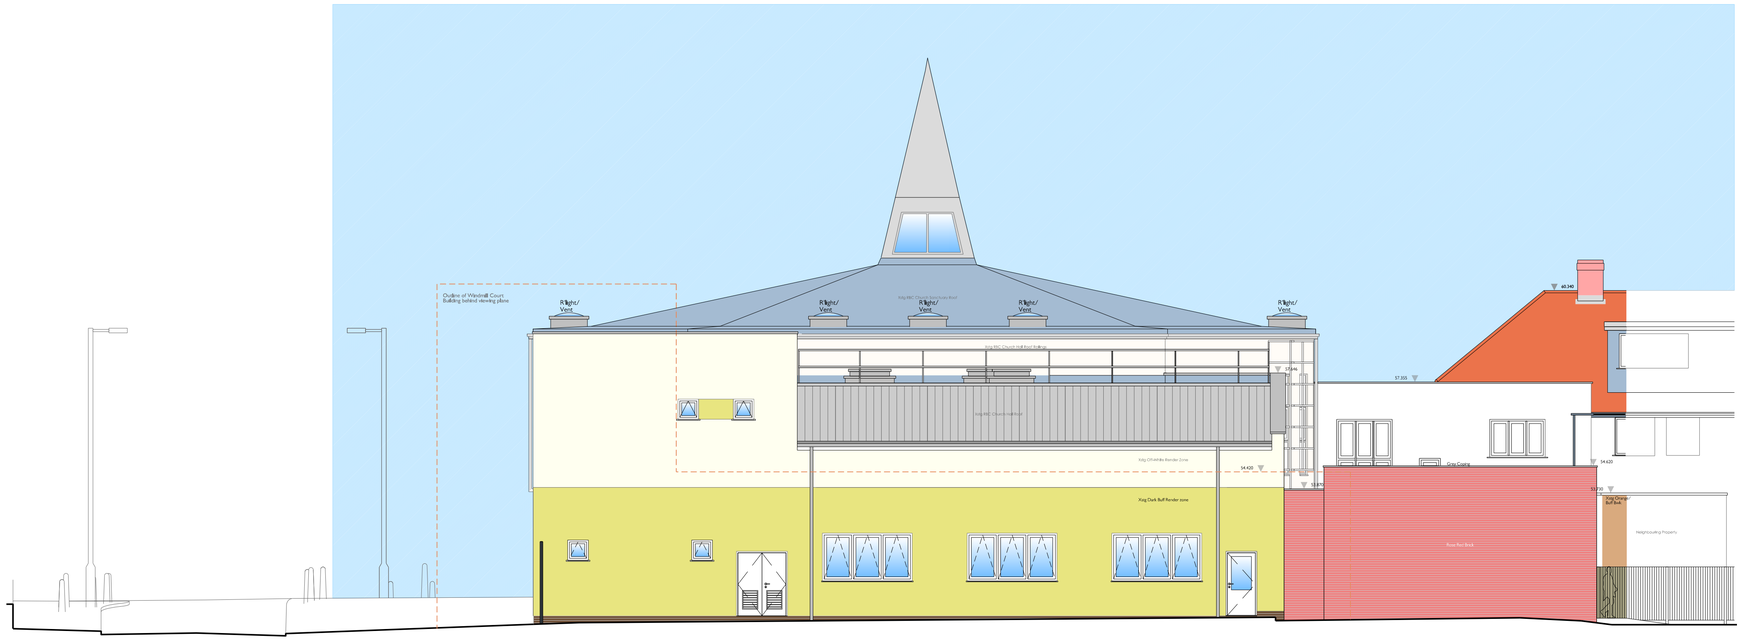

Section
LL

SCALE BAR: 1:100 @A1, 1:200 @A3

0 2 4 6 8m

See drg
RBC_2023_211
for section keyplan

Rev	Date	Description	By	Chkd
00	25.03.23	First Issued	RT	RBC

Project

Proposed
Redevelopment
Works 2023

Client

Ruislip Baptist Church,
122 Manor Way, Ruislip,
Middlesex HA4 8HR

Scale	Date	By	Checked
1:100 @ A1 1:200 @ A3	Mar '23	RT	RBC

Drawing Title

Proposed
Sections
Sht 3

Drawing Status

PLANNING

Drawing No	Rev
RBC_2023_213	00