


Arboricultural Consultancy for Aviva

7. Site Plan

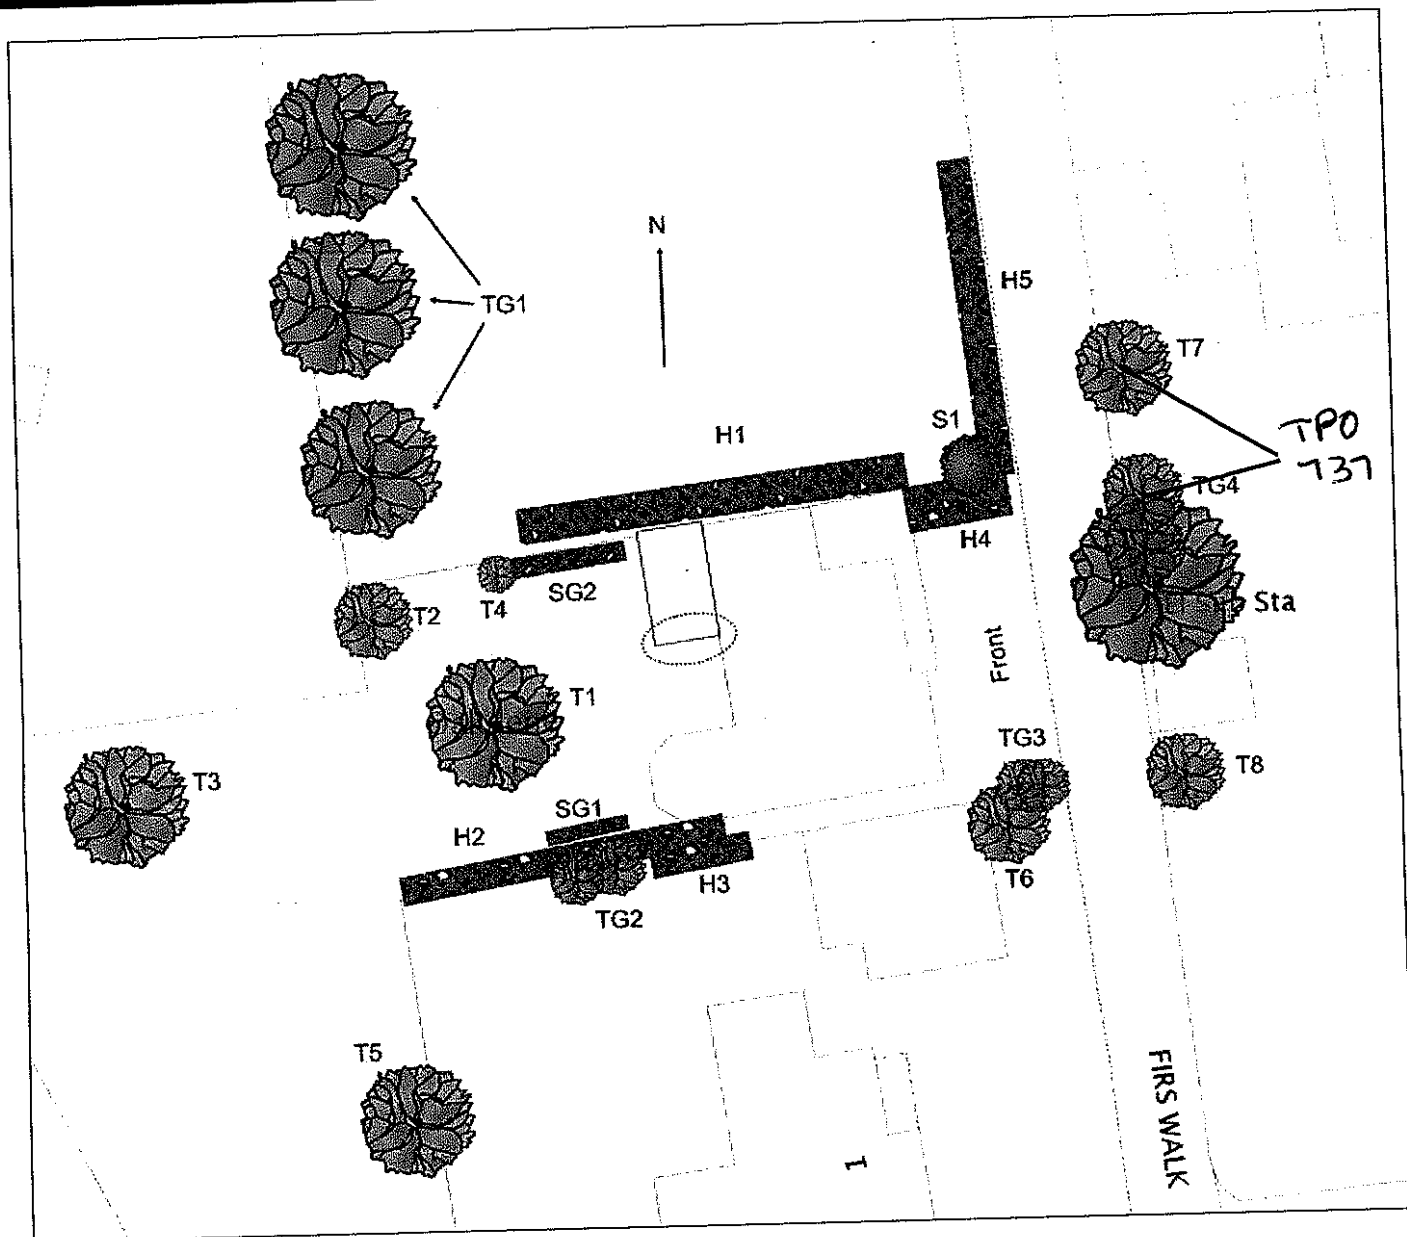

Please note that this plan is not to scale. OS Licence No. 100043218