
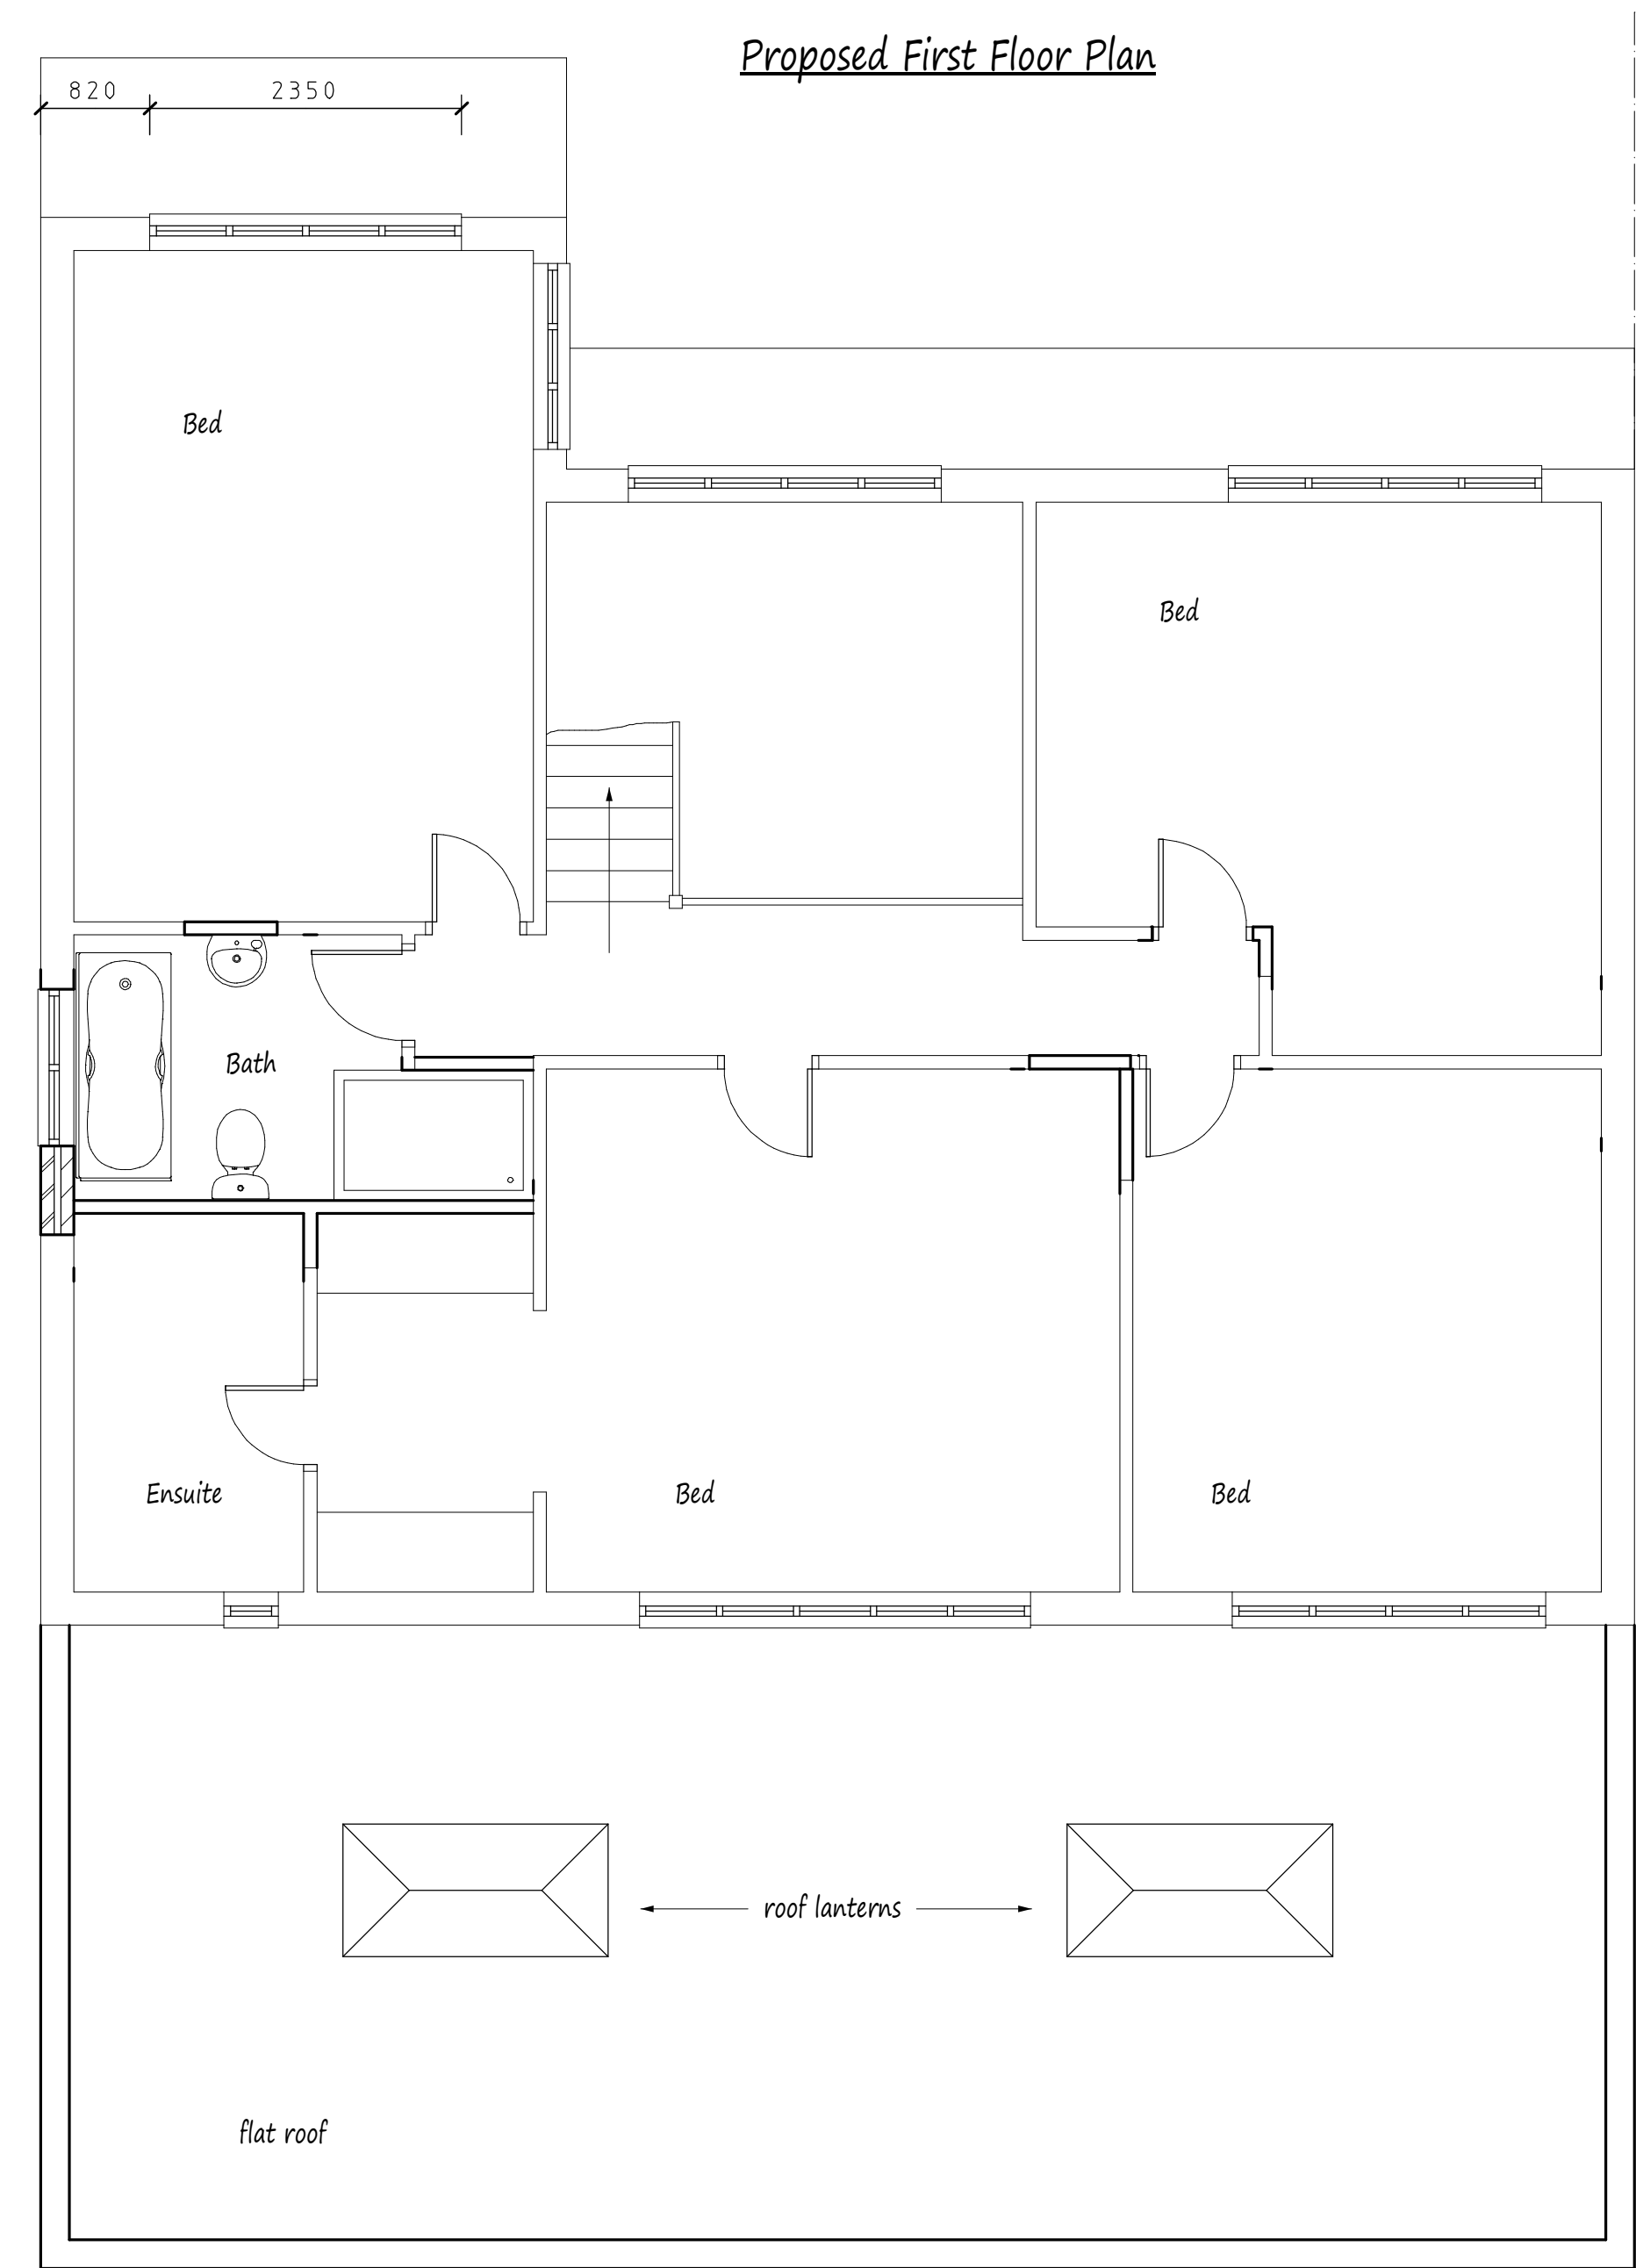


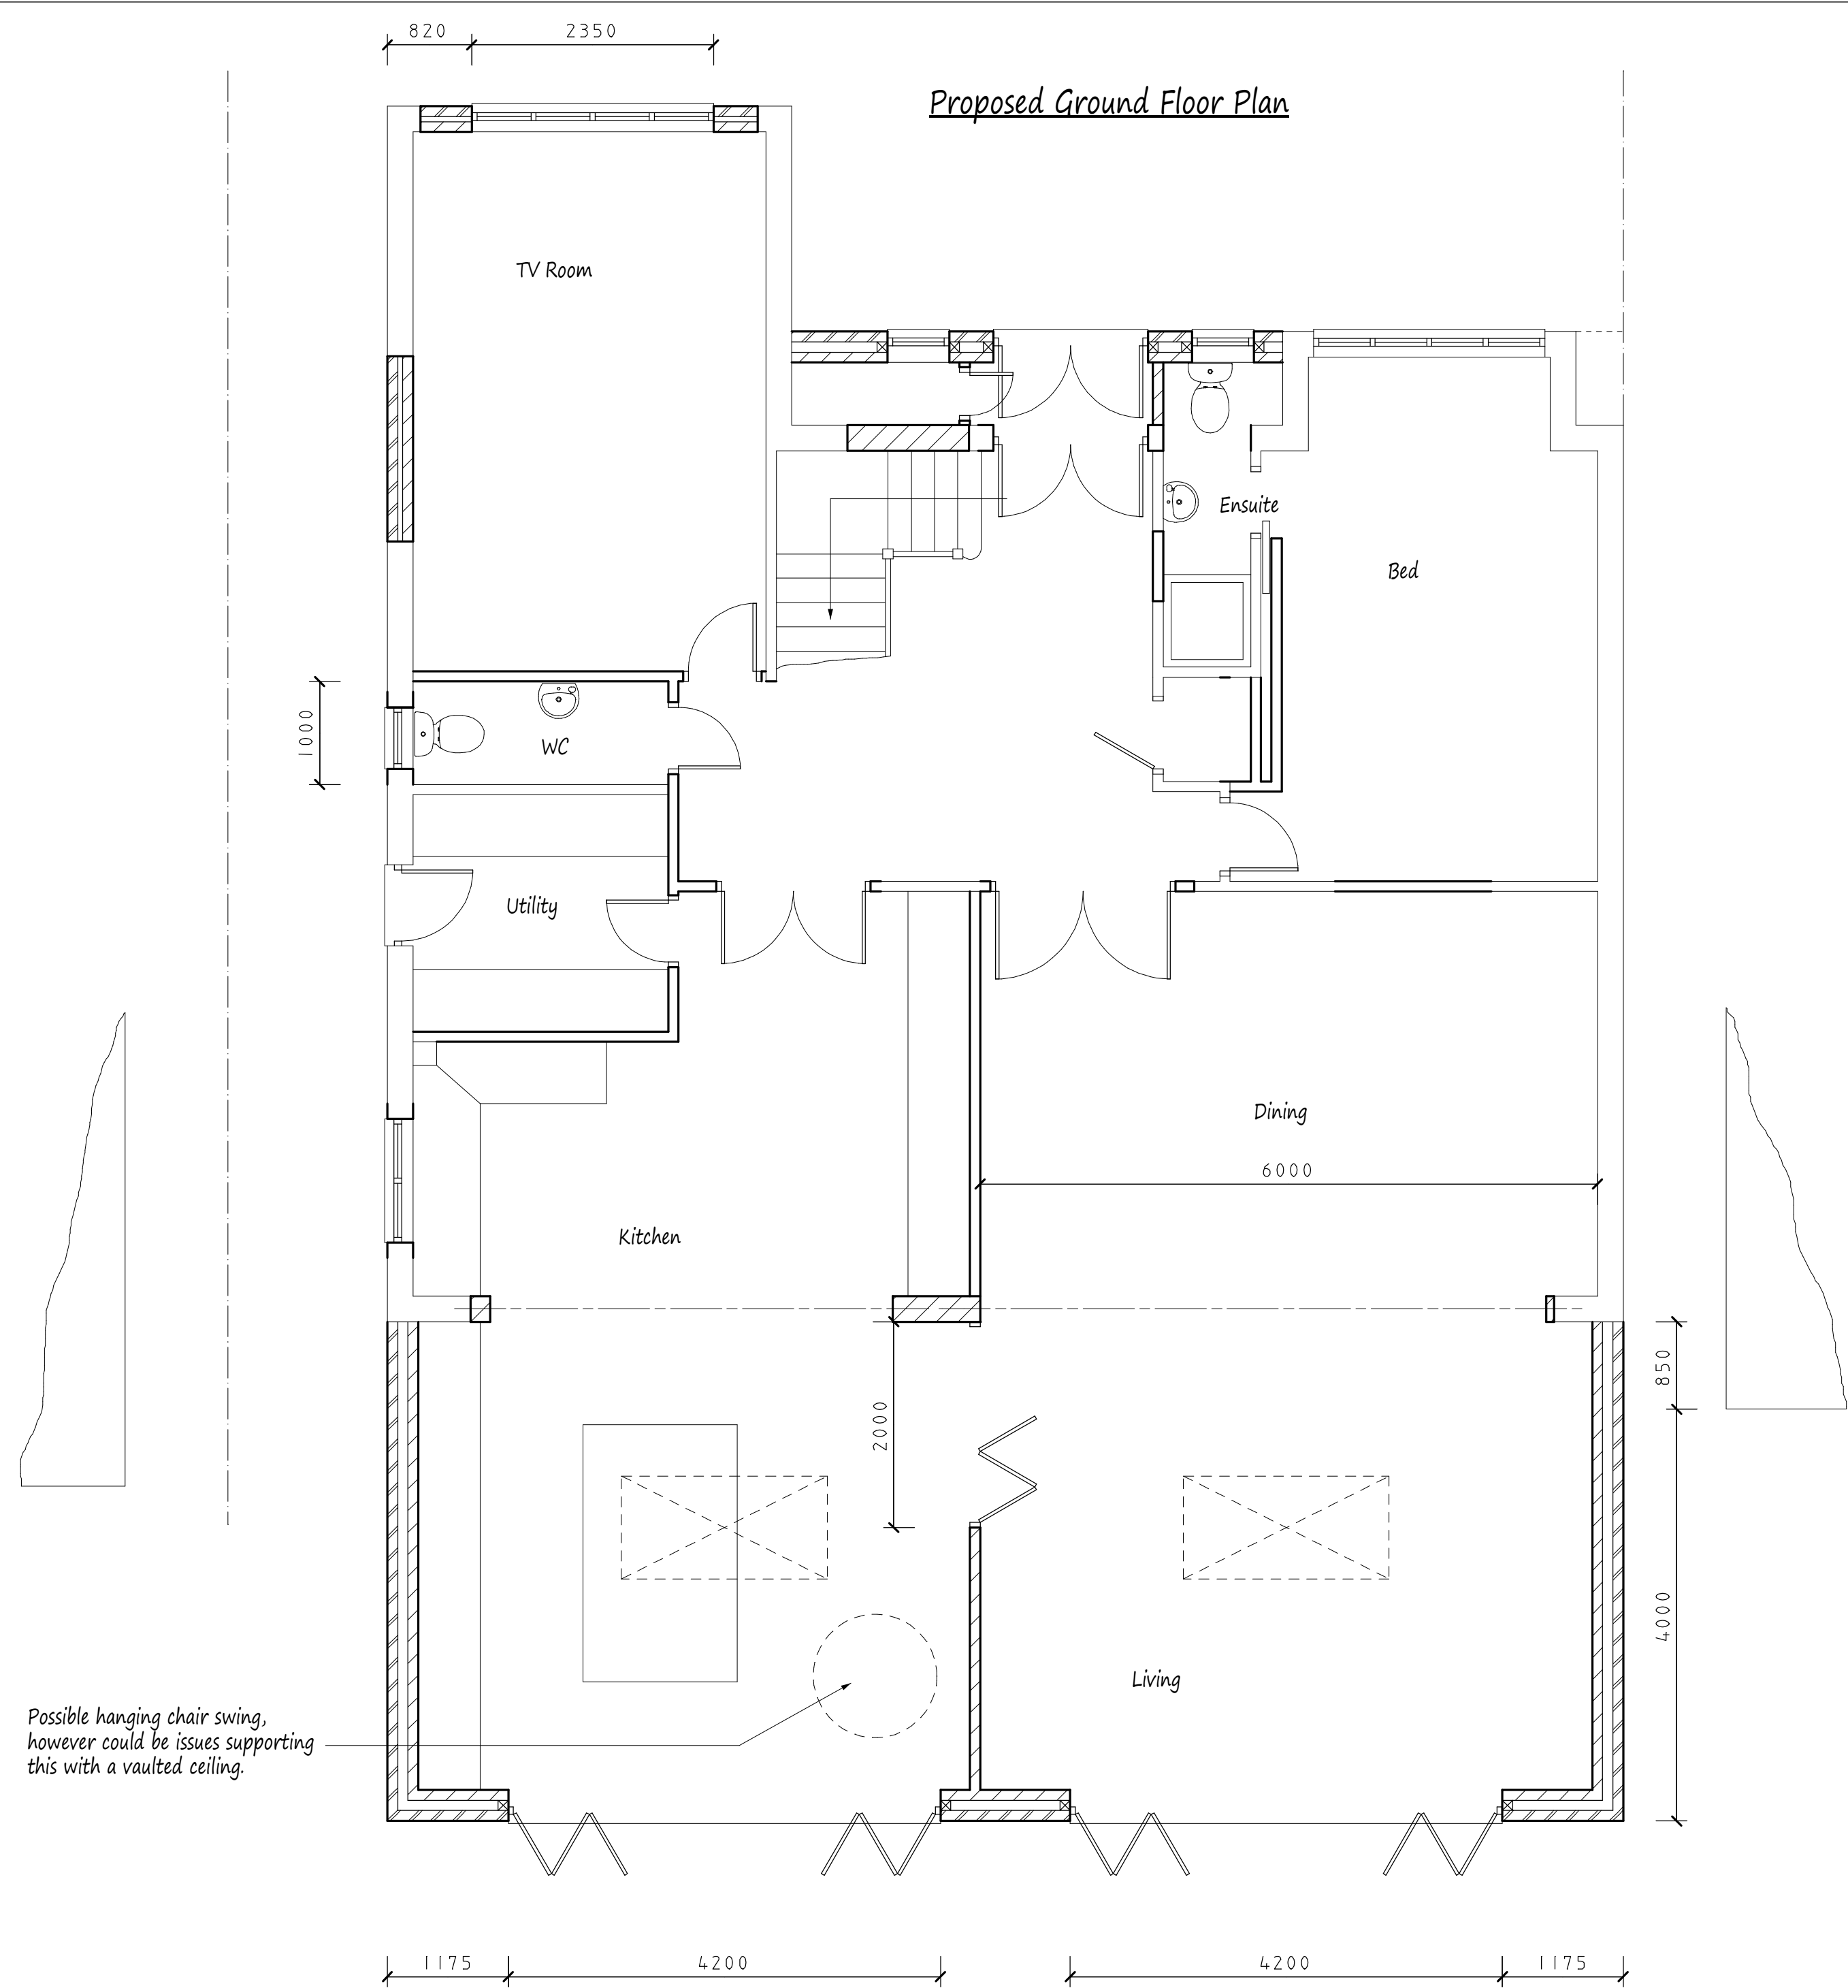

NOTES:
All dimensions must be checked on site and not scaled from this drawing.

A	Apr 2016	Rev'd for Planning
	Date	Revisions

Copyright
G.E. Pottle & Co.
Building Design &
Management Services

Suite B
128 Manor Way
Ruislip
Middlesex
HA4 8HR

Tel: 01895 622800
Fax: 01895 622900
www.planning-pottle.co.uk

Client
Mr & Mrs Thakrar

Job Title

15B Sharps Lane
Ruislip
Middlesex

Drawing Title


Proposed Single Storey Rear
Extension, Conversion of Garage
for Habitable Use and Internal
Alterations.

Scale
1:50 100

Date January 2016	Drawn by MDP
----------------------	-----------------

Drng No.
3652/02A

Proposed Elevations - All Materials to Match Existing

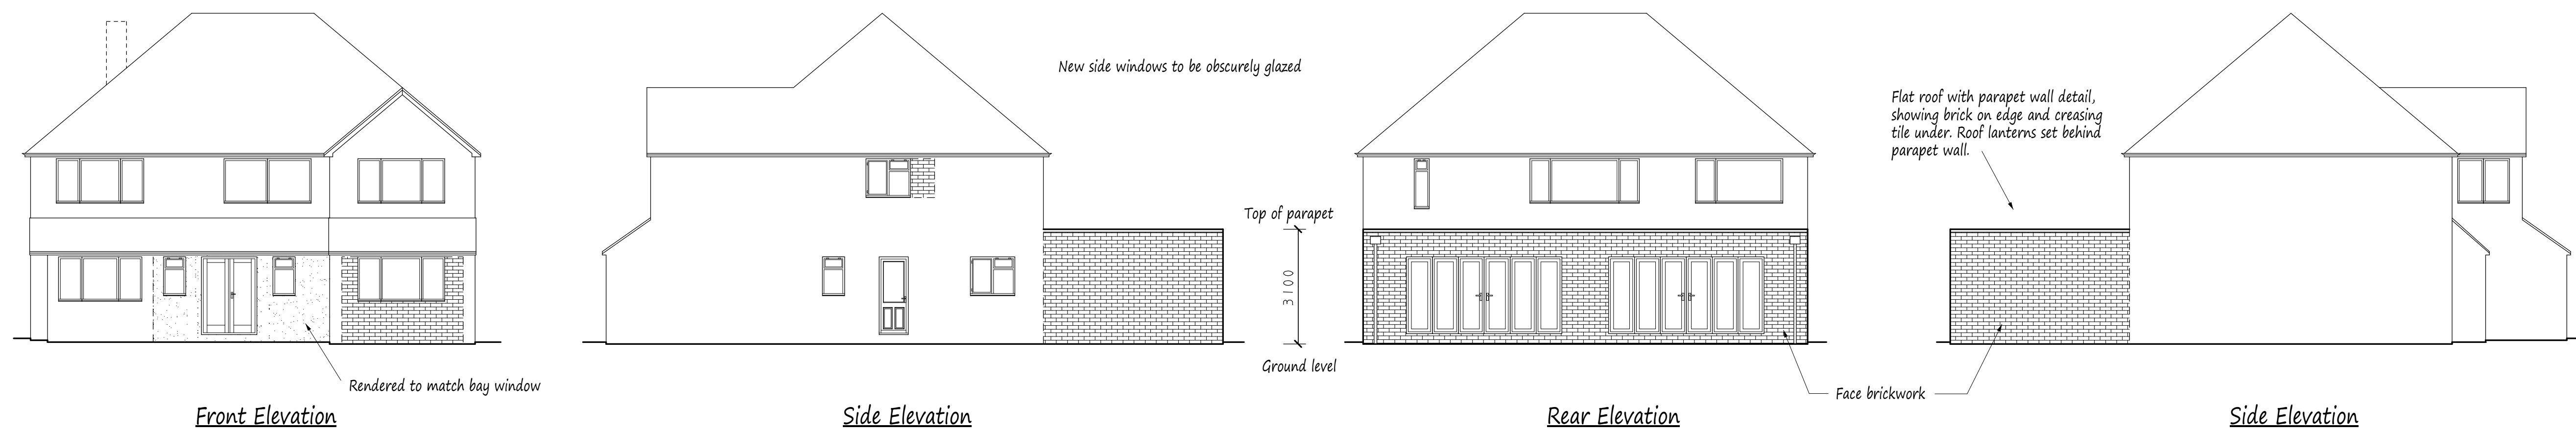

This drawing to be read in conjunction with Drng No's 3652/01 & 03