


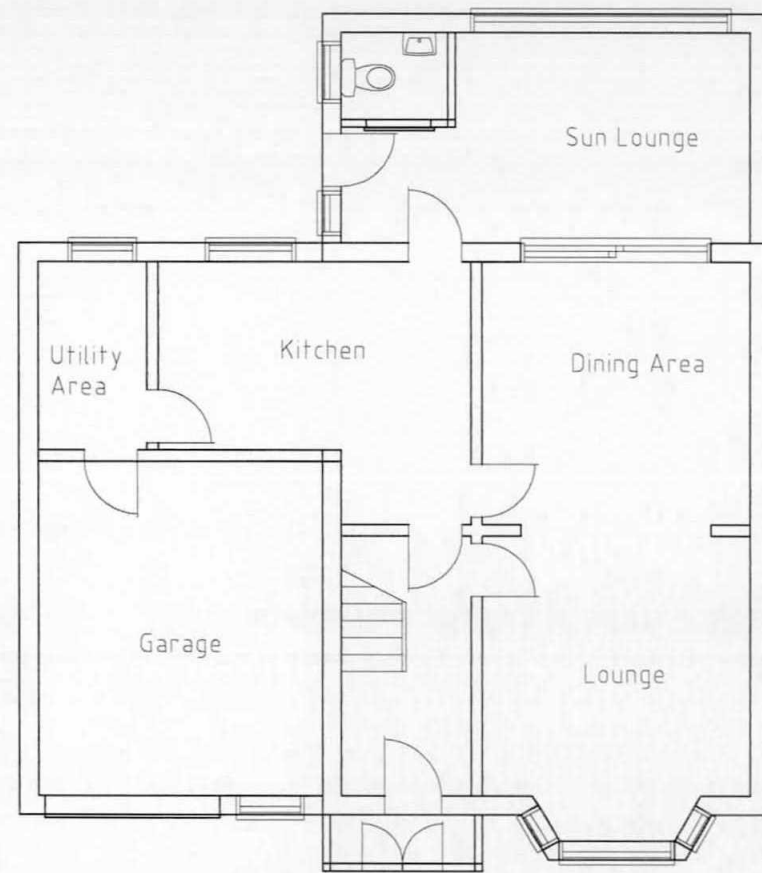


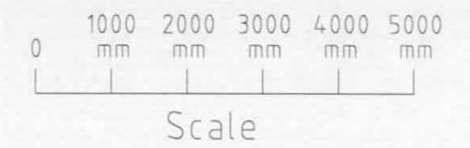


EXISTING GROUND FLOOR
Scale 1:100

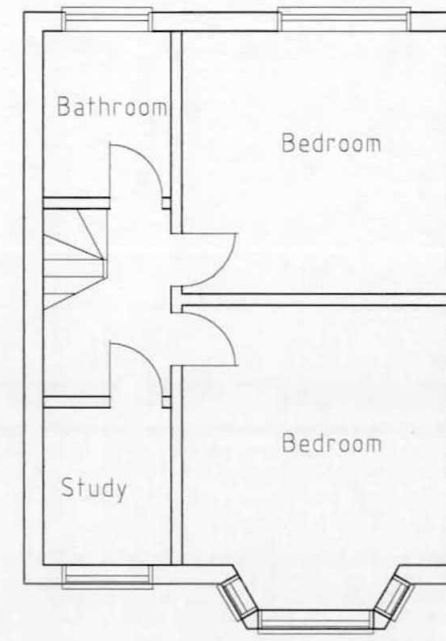

EXISTING FIRST FLOOR
Scale 1:100

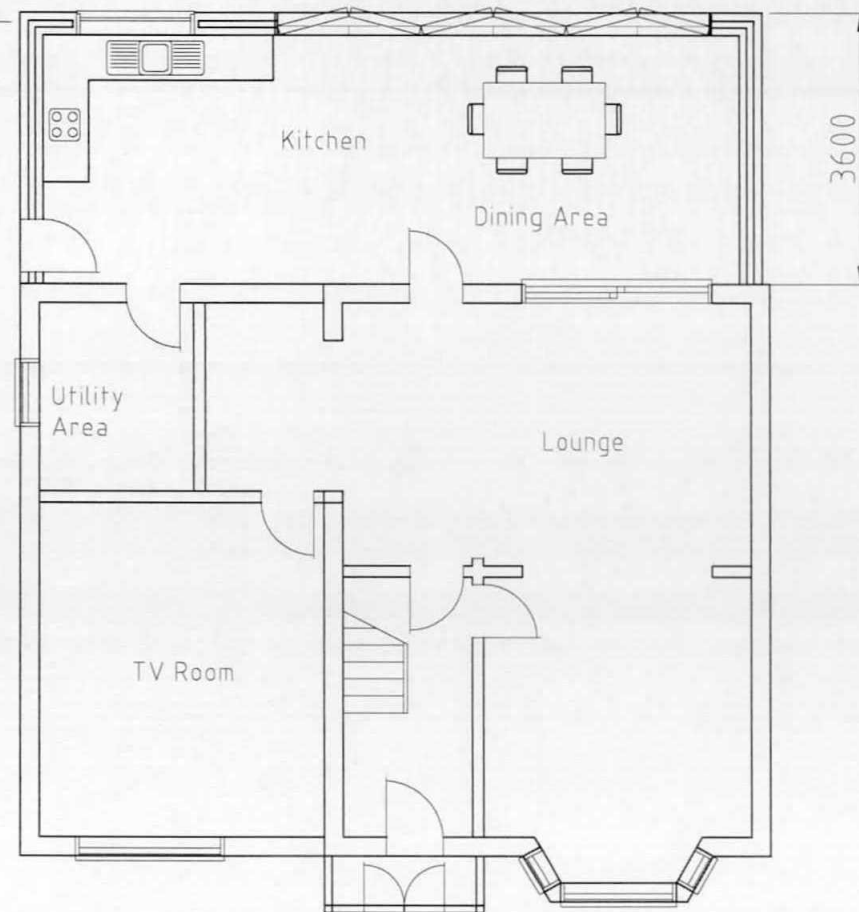

PROPOSED GROUND FLOOR
Scale 1:100

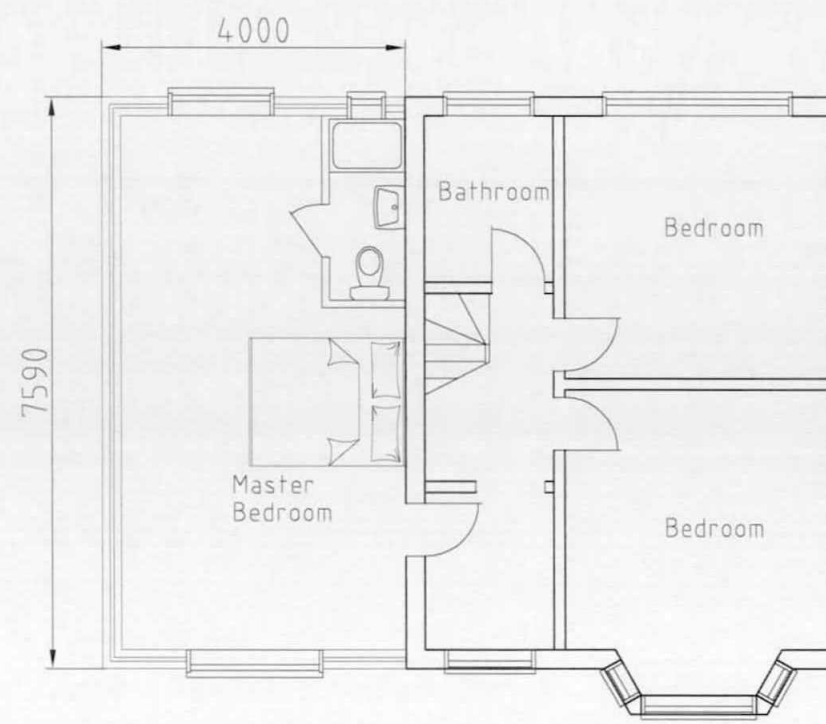

PROPOSED FIRST FLOOR
Scale 1:100

SINGLE STOREY SIDE/REAR EXTENSION
WITH PITCHED ROOF AND DOUBLE STOREY SIDE
WITH PITCHED ROOF. (Plans)

Mr Bains, 16 Blacklands Drive, Hayes, UB4 8EU

Date: 16/03/16

Scale: As specified

Drg No. CD-BAI-2015-004(B)