




1 Proposed Plan
1:500

- Site Boundary
- Demolish existing timber fence.
- Erect new brickwork wall to match adjacent existing brickwork wall height (approx. 1923mm high). Brickwork to match existing.
- Install new metal framed fence with timber infill panels, as per specification, on top of new brickwork wall up to a height of 1200mm.
- New foundations, piers and ties as per Structural Engineers recommendations

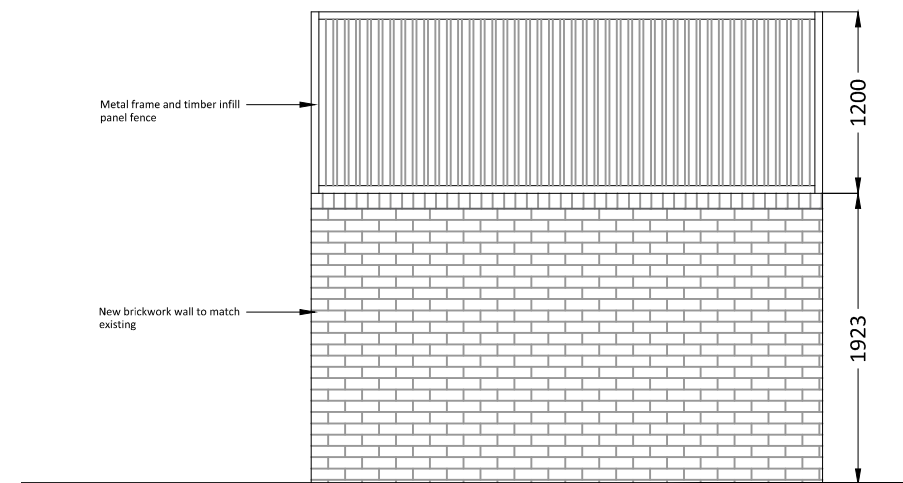

2 Typical Elevation
1:50

NOTES

Do not scale dimensions from this drawing except for Local Authority planning purposes.

The contractor is responsible for checking dimensions, tolerances and references. Any discrepancies to be verified with the Project Manager before proceeding with the works.


This drawing is copyright to DHP and may not be reproduced in any form without prior written consent.

All current drawings and specifications for the project must be read in conjunction with the designers hazard and environment assessment record.

Scale 1:500



Scale 1:50

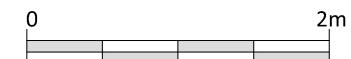

Rev	Date	Description	Chk
-----	------	-------------	-----

The Pavilion
Ascot Racecourse
High Street
Ascot SL5 7JF

T 01932 850100
W www.dhpuk.co.uk



Project

St Mary's RC Primary School
Rockingham Close
Uxbridge
UB8 2UA

Drawing

BOUNDARY WALL
Proposed Plan

Drawn By	CA	Date	28.01.22
Project Manager	AS	Scale	1:500, 1:50
Project No.	6420	Drawing No.	2000
		Stage/Rev	T/0