
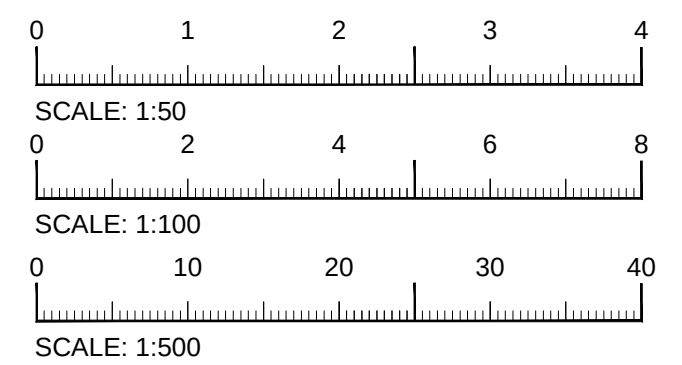
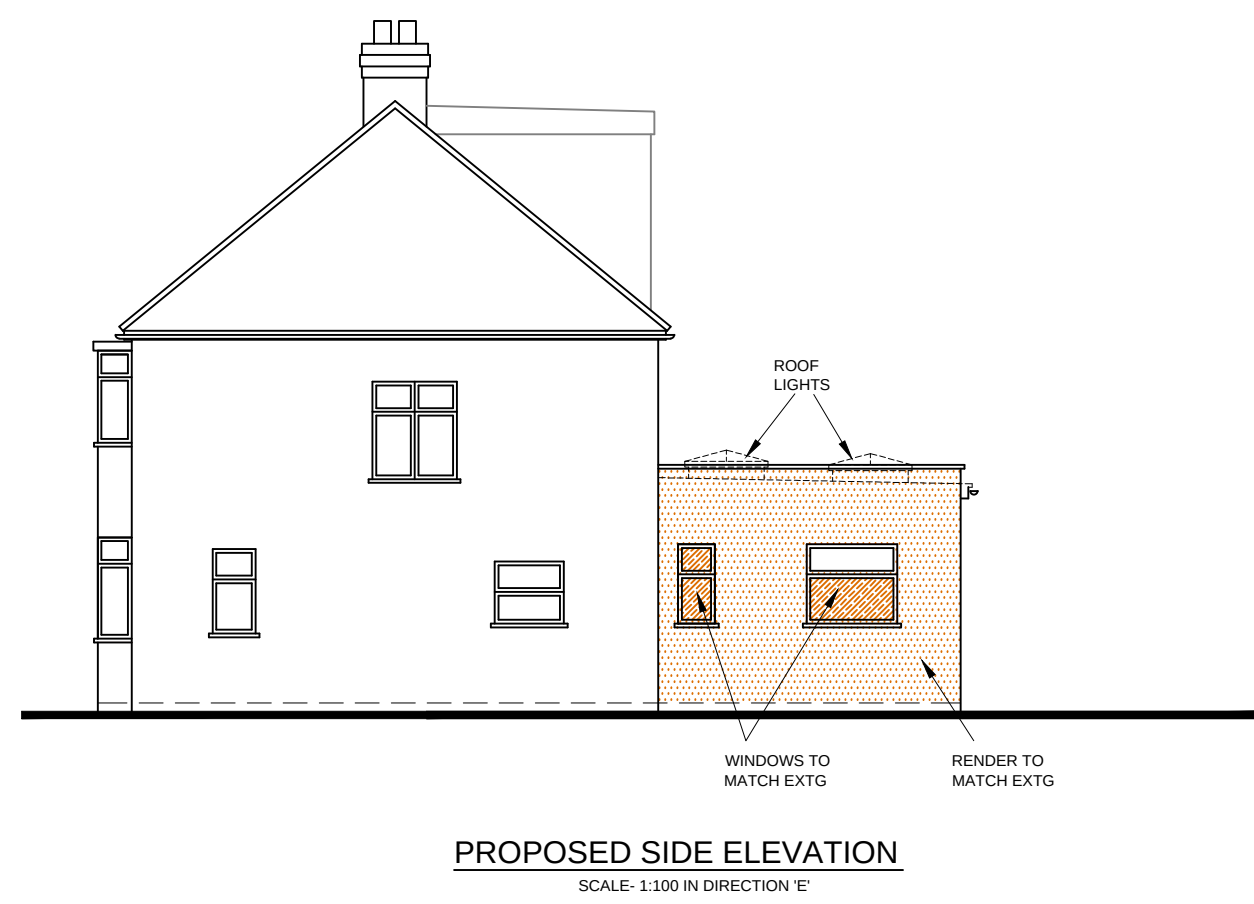
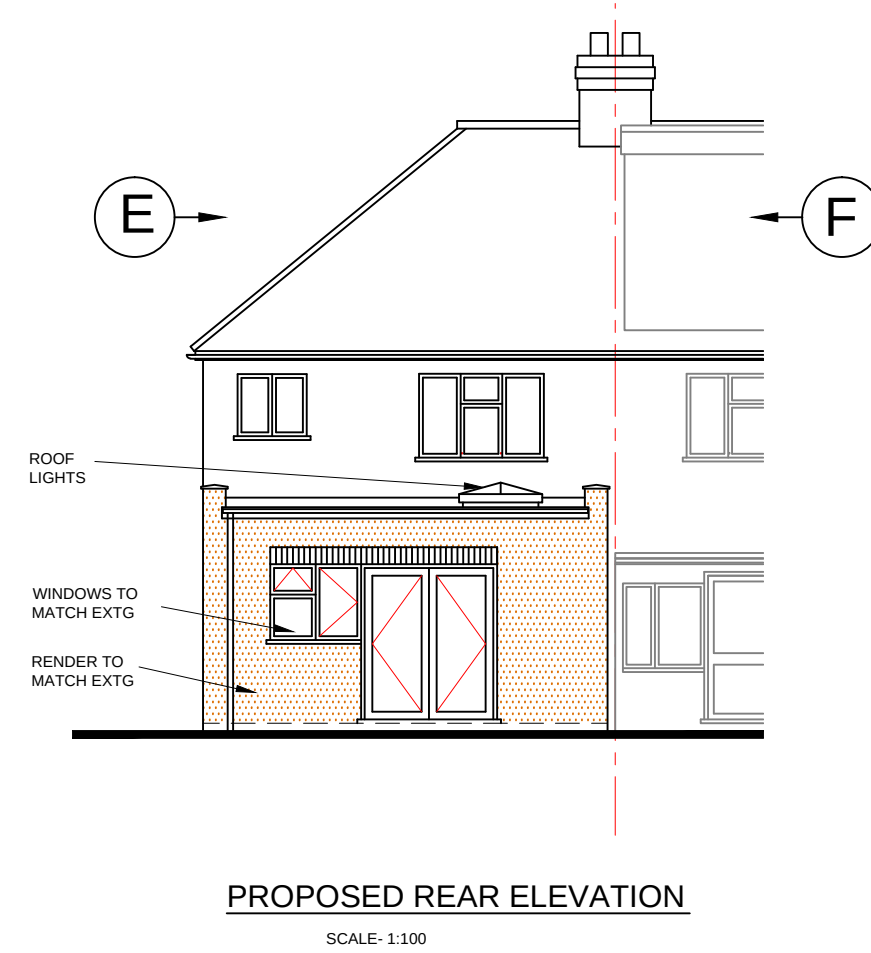
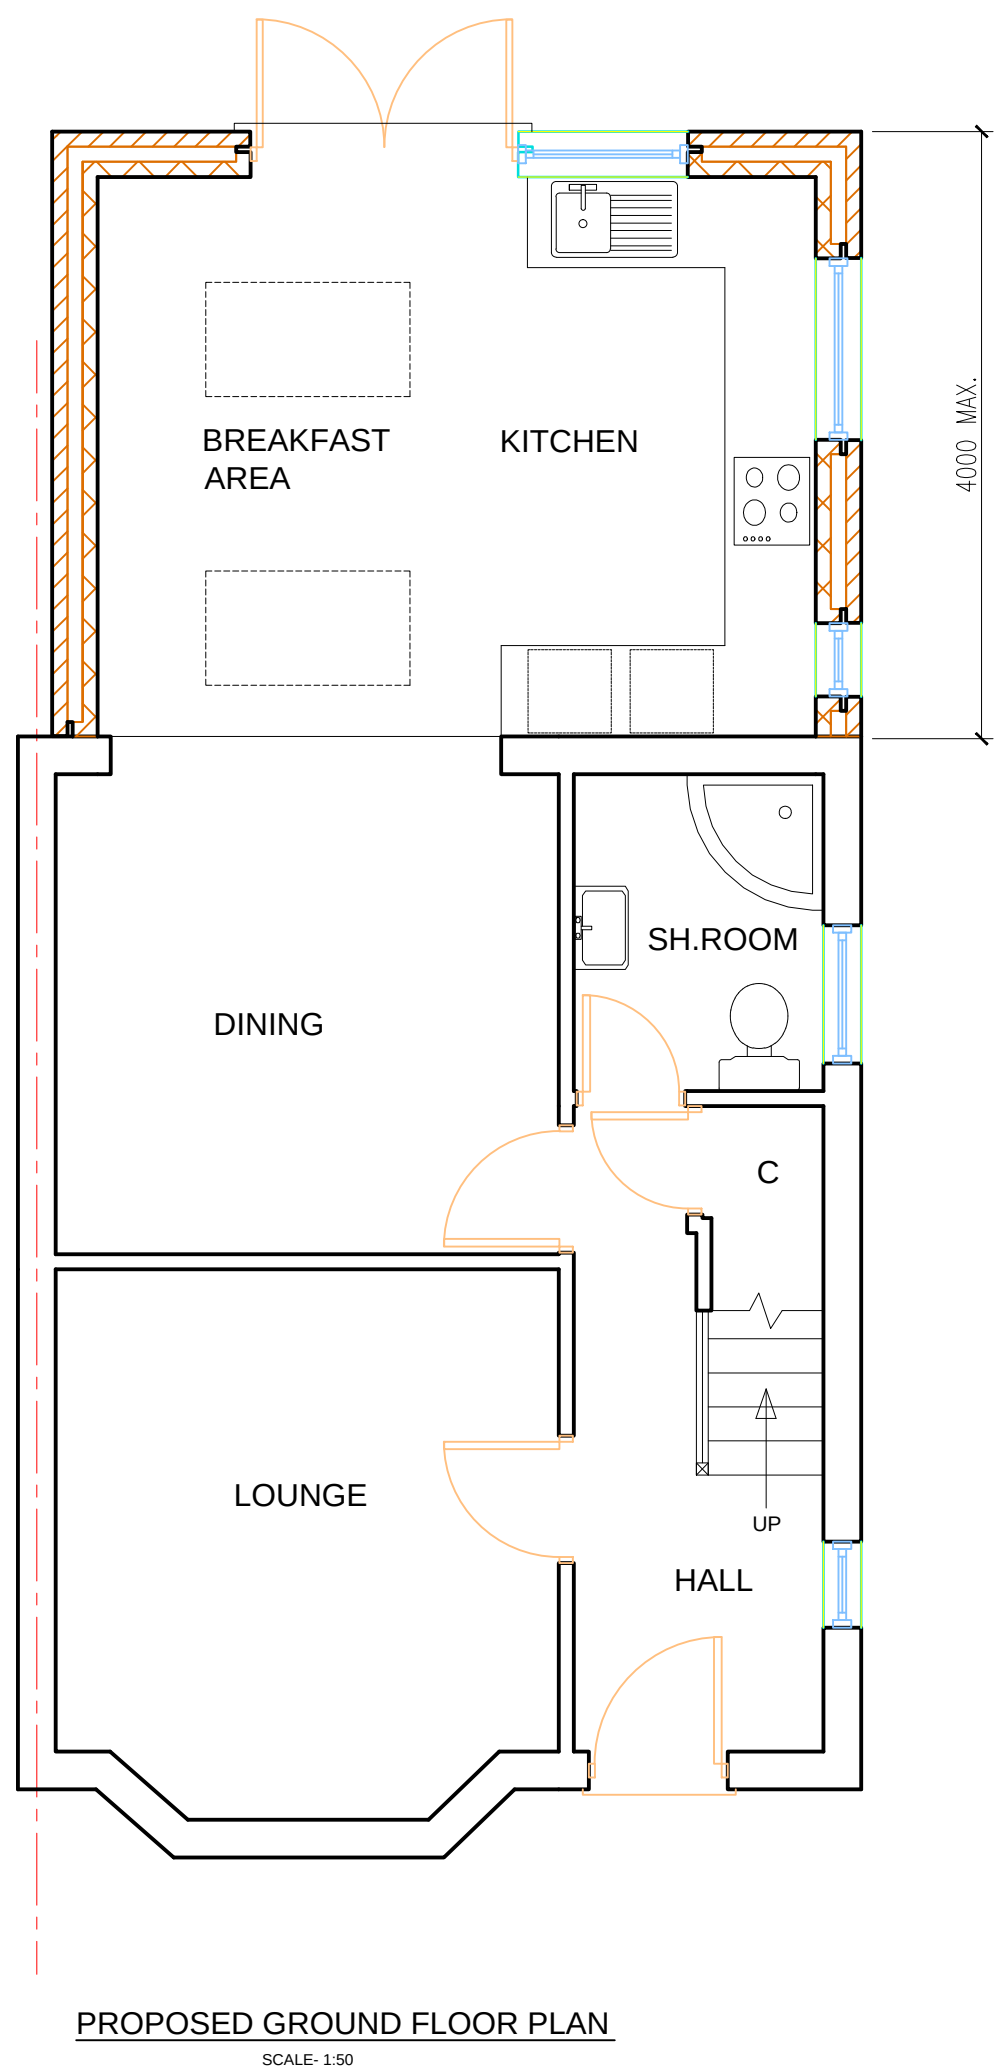
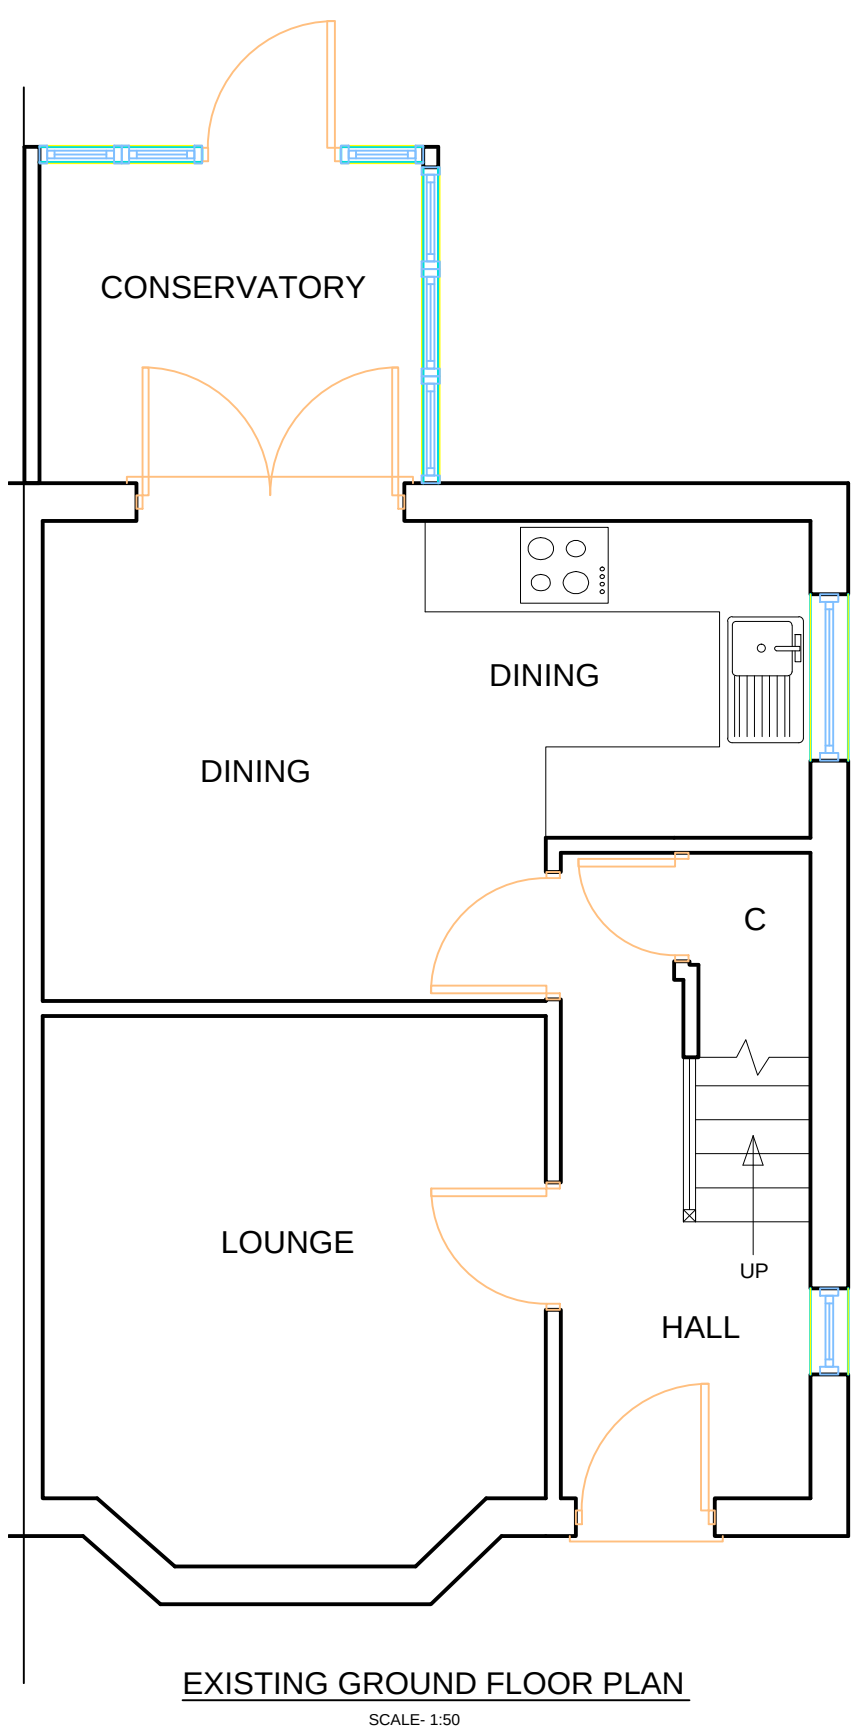


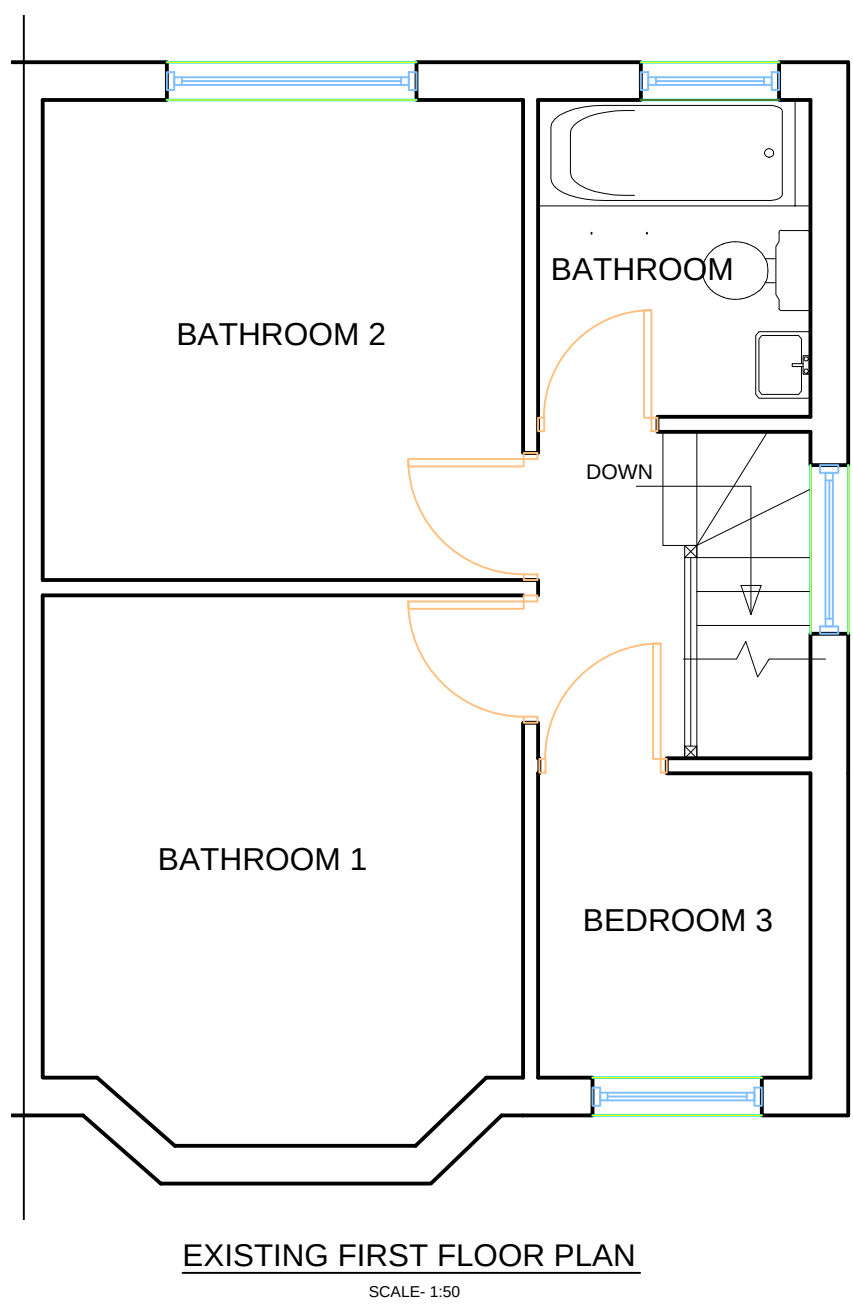

| REV                                                                   | DATE            | DRAWN BY            | DESCRIPTION |
|-----------------------------------------------------------------------|-----------------|---------------------|-------------|
| CLIENT:<br>MR H. CALISTE                                              |                 |                     |             |
| PROJECT:<br>89 LYNHURST CRESCENT, UXBRIDGE<br>UB10 9EQ                |                 |                     |             |
| TITLE:<br>PROPOSED SINGLE STOREY REAR EXTENSION<br>PLANS & ELEVATIONS |                 |                     |             |
| SCALE:<br>1:50/1:100<br>1:200                                         | DATE:<br>JUN 15 | DRG NO:<br>15/20/05 | REV:<br>A1  |