


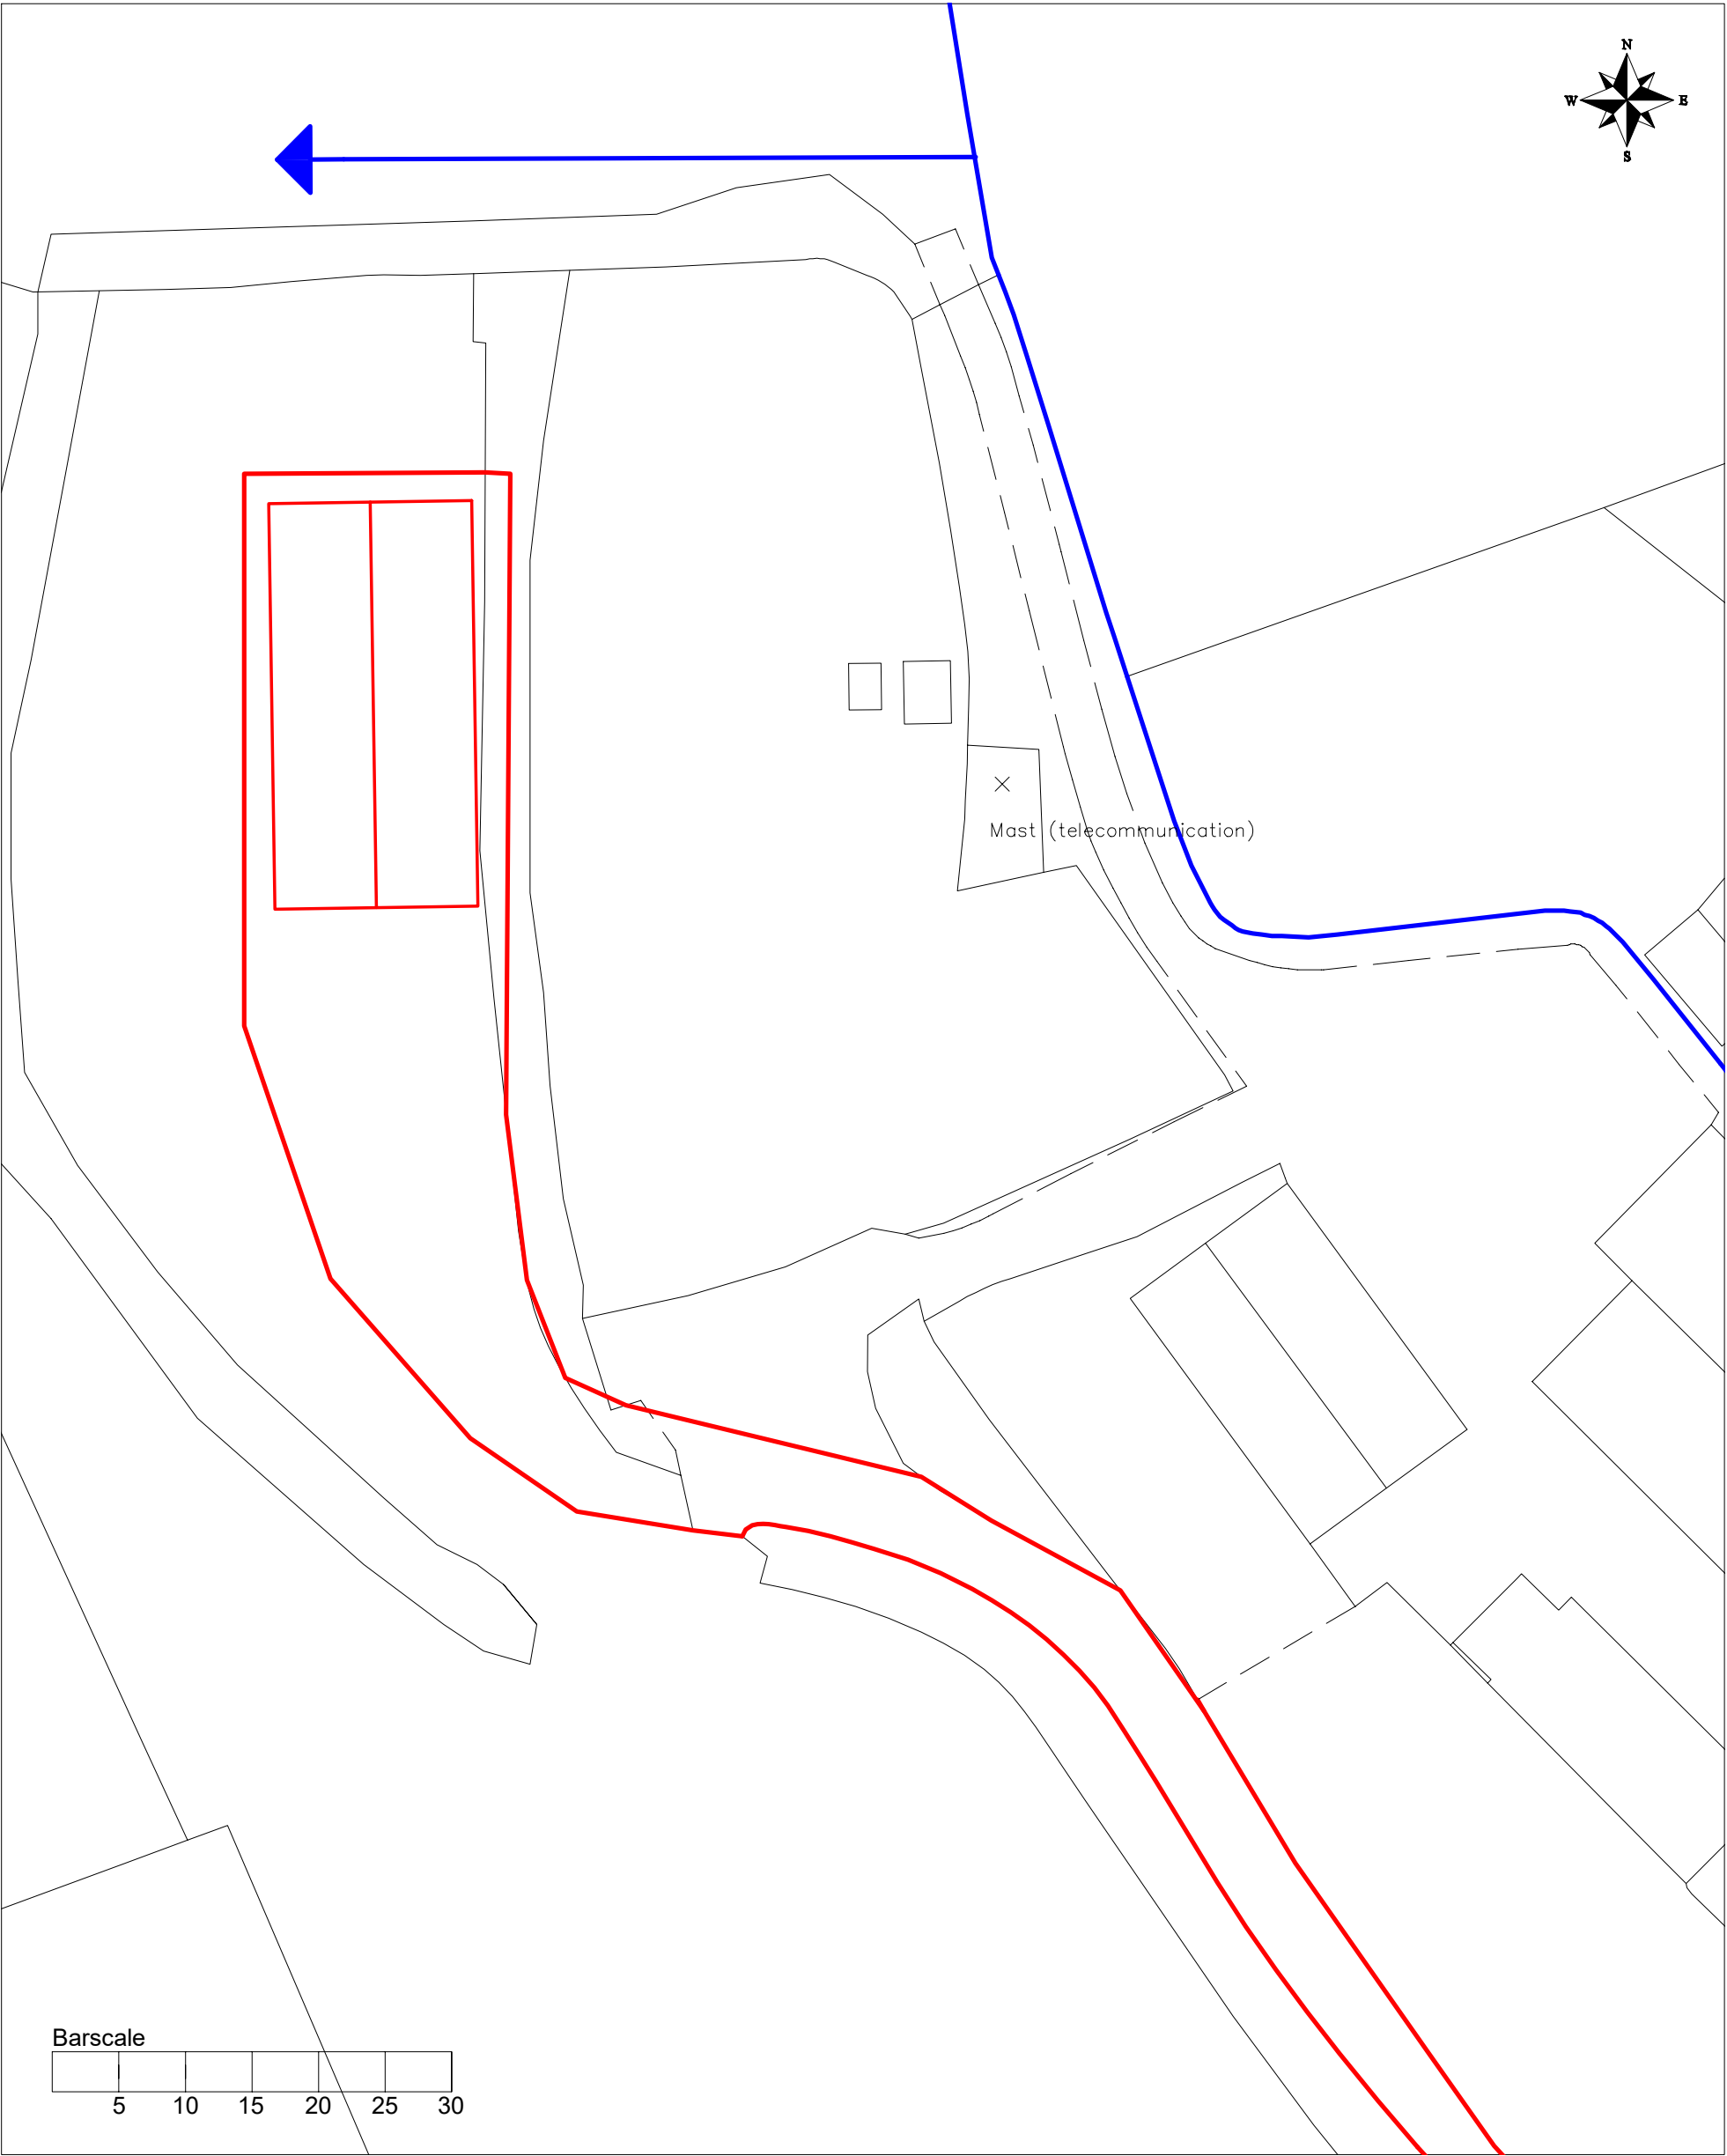

Client:	Daltons Farms
Project:	New Opensided Agricultural Barn
Property:	Copthall Farm
Drawing Name:	Block Plan
Reference:	1729/10728/004
Revision:	1
Scale:	1:500 (A3)
Date:	01/09/2019

BRIGGS & STONE
land & property consultants

