
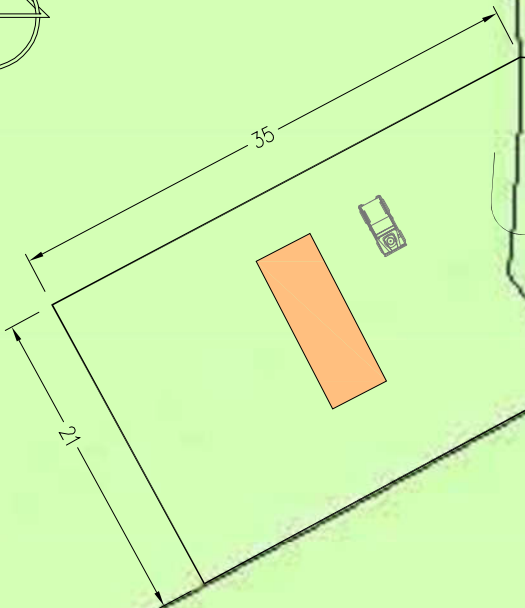


Block Plan-Proposed


Scale 1:500

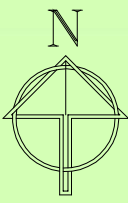

Calf Pens

41.1m

Breakspear Road South

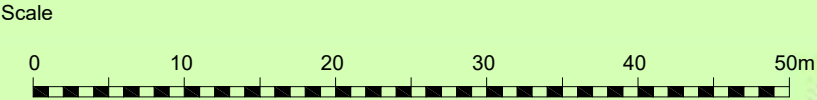


- NOTES:
- 1. Do not scale this drawing for construction.
 - 2. Contractor to check all dimensions on site and report any errors before commencing construction.
 - 3. This drawing to be read in conjunction with all other relevant drawings and specifications.

Location Plan

Scale 1:2500

Crown Copyright Reserved
Streetwise
License No. 100047474

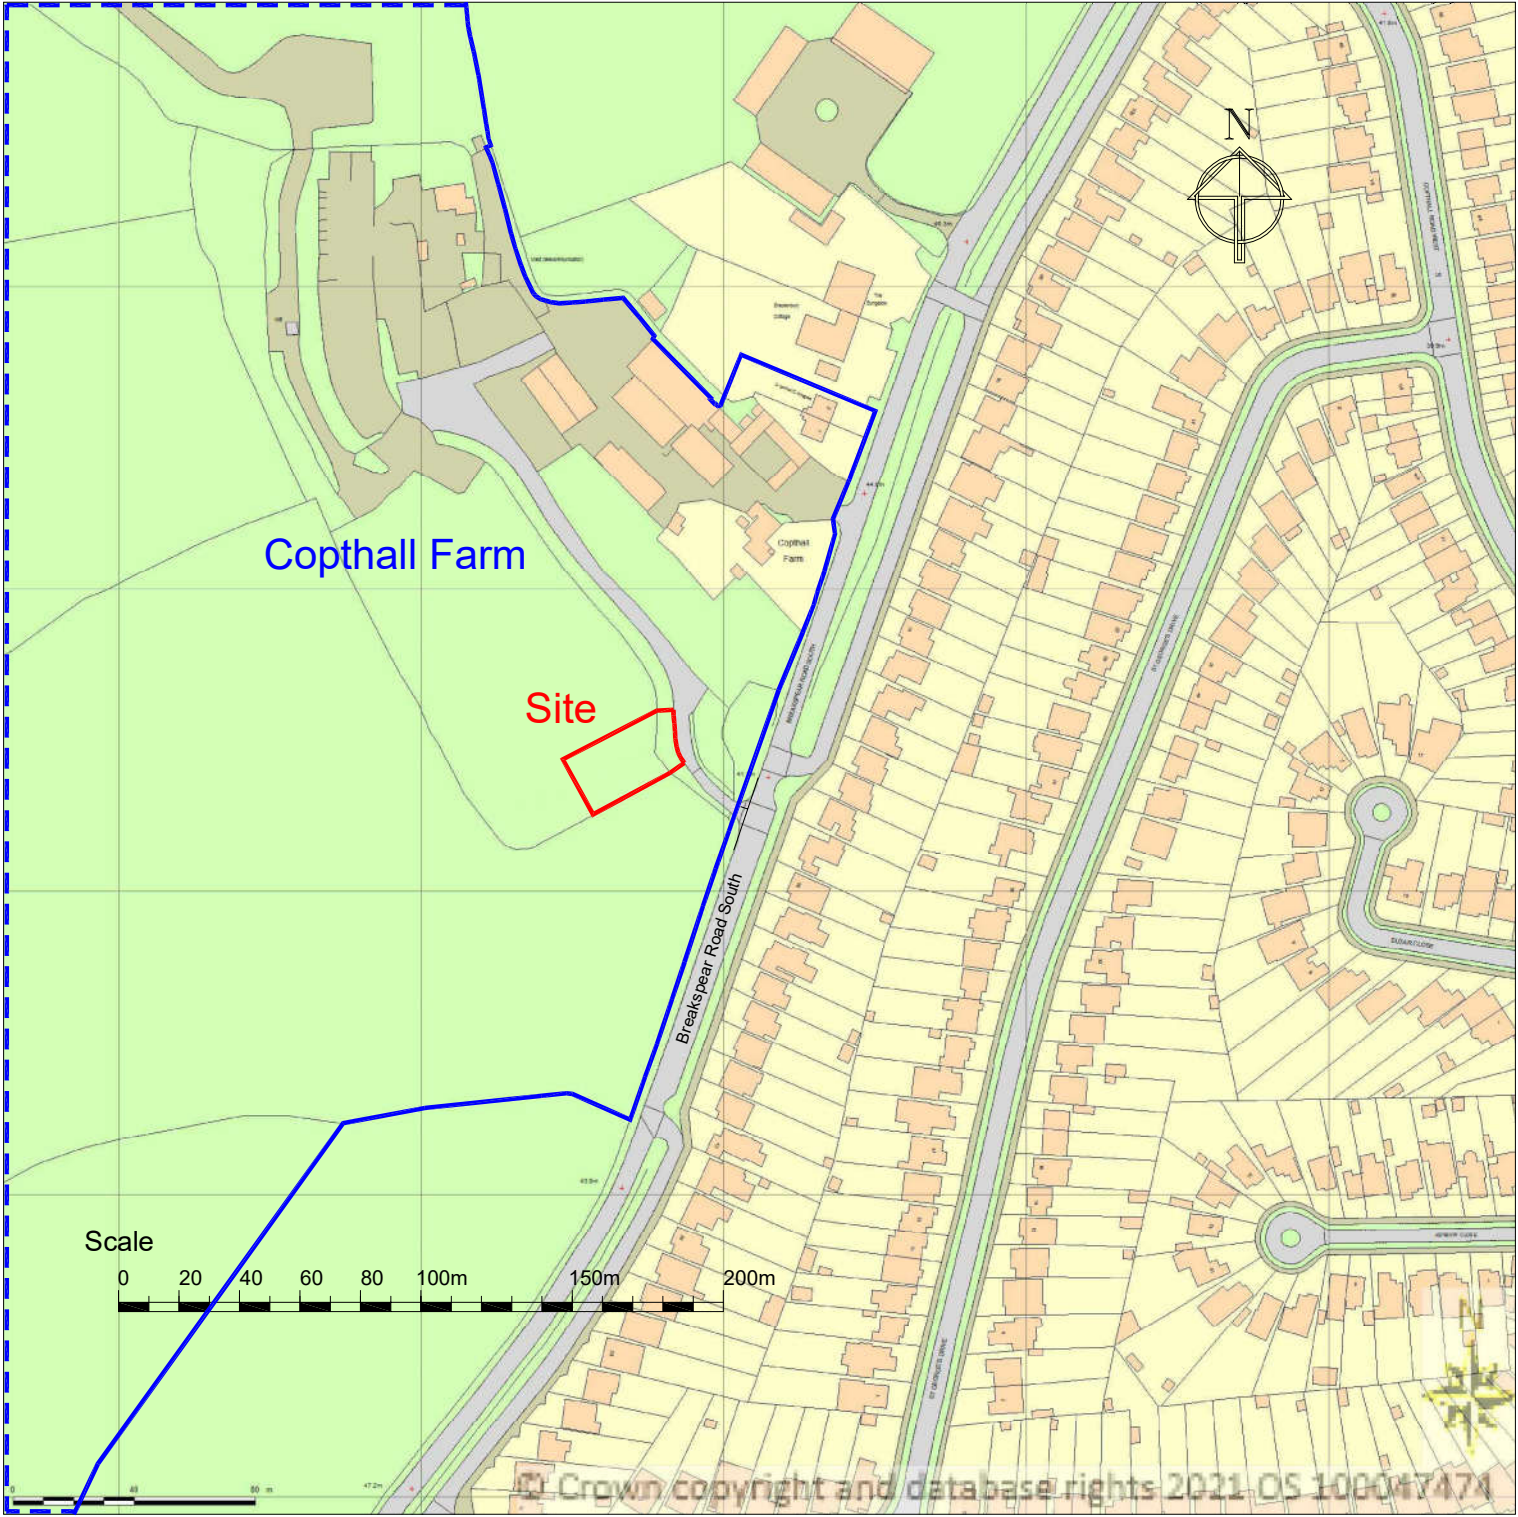

Title: Location/Block Plan			Copthall Farm Breakspear Rd Sth Ickenham
Drg. No.: J30 1-1	Filename: CF-1	Scale: 1:500 2500@A3	
Issued for: Planning	Date: 17.8.21	Client: Toby Dalton	
Drawn by: Charles Board Journeyman Draughting 07811 739727		 Wreyland Rural Planning 41, Upper Park Street, Cheltenham, Glos, GL52 6SB 01242 227887 07850 361598 www.wreylandruralplanning.com	