


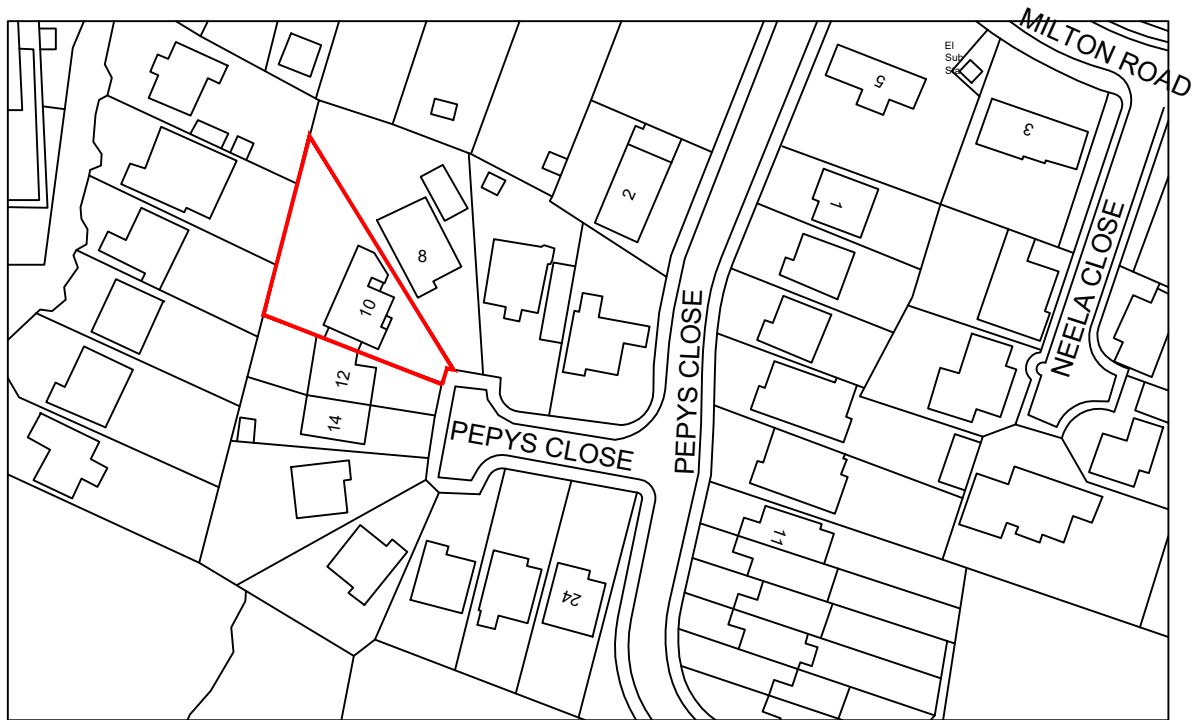

LOCATION PLAN

10 Pepys Close,
Ickenham, UB10 8NL

DWG NO: A593-SK1
SCALE:1:1250

