
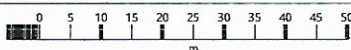


81 Swakeleys Road

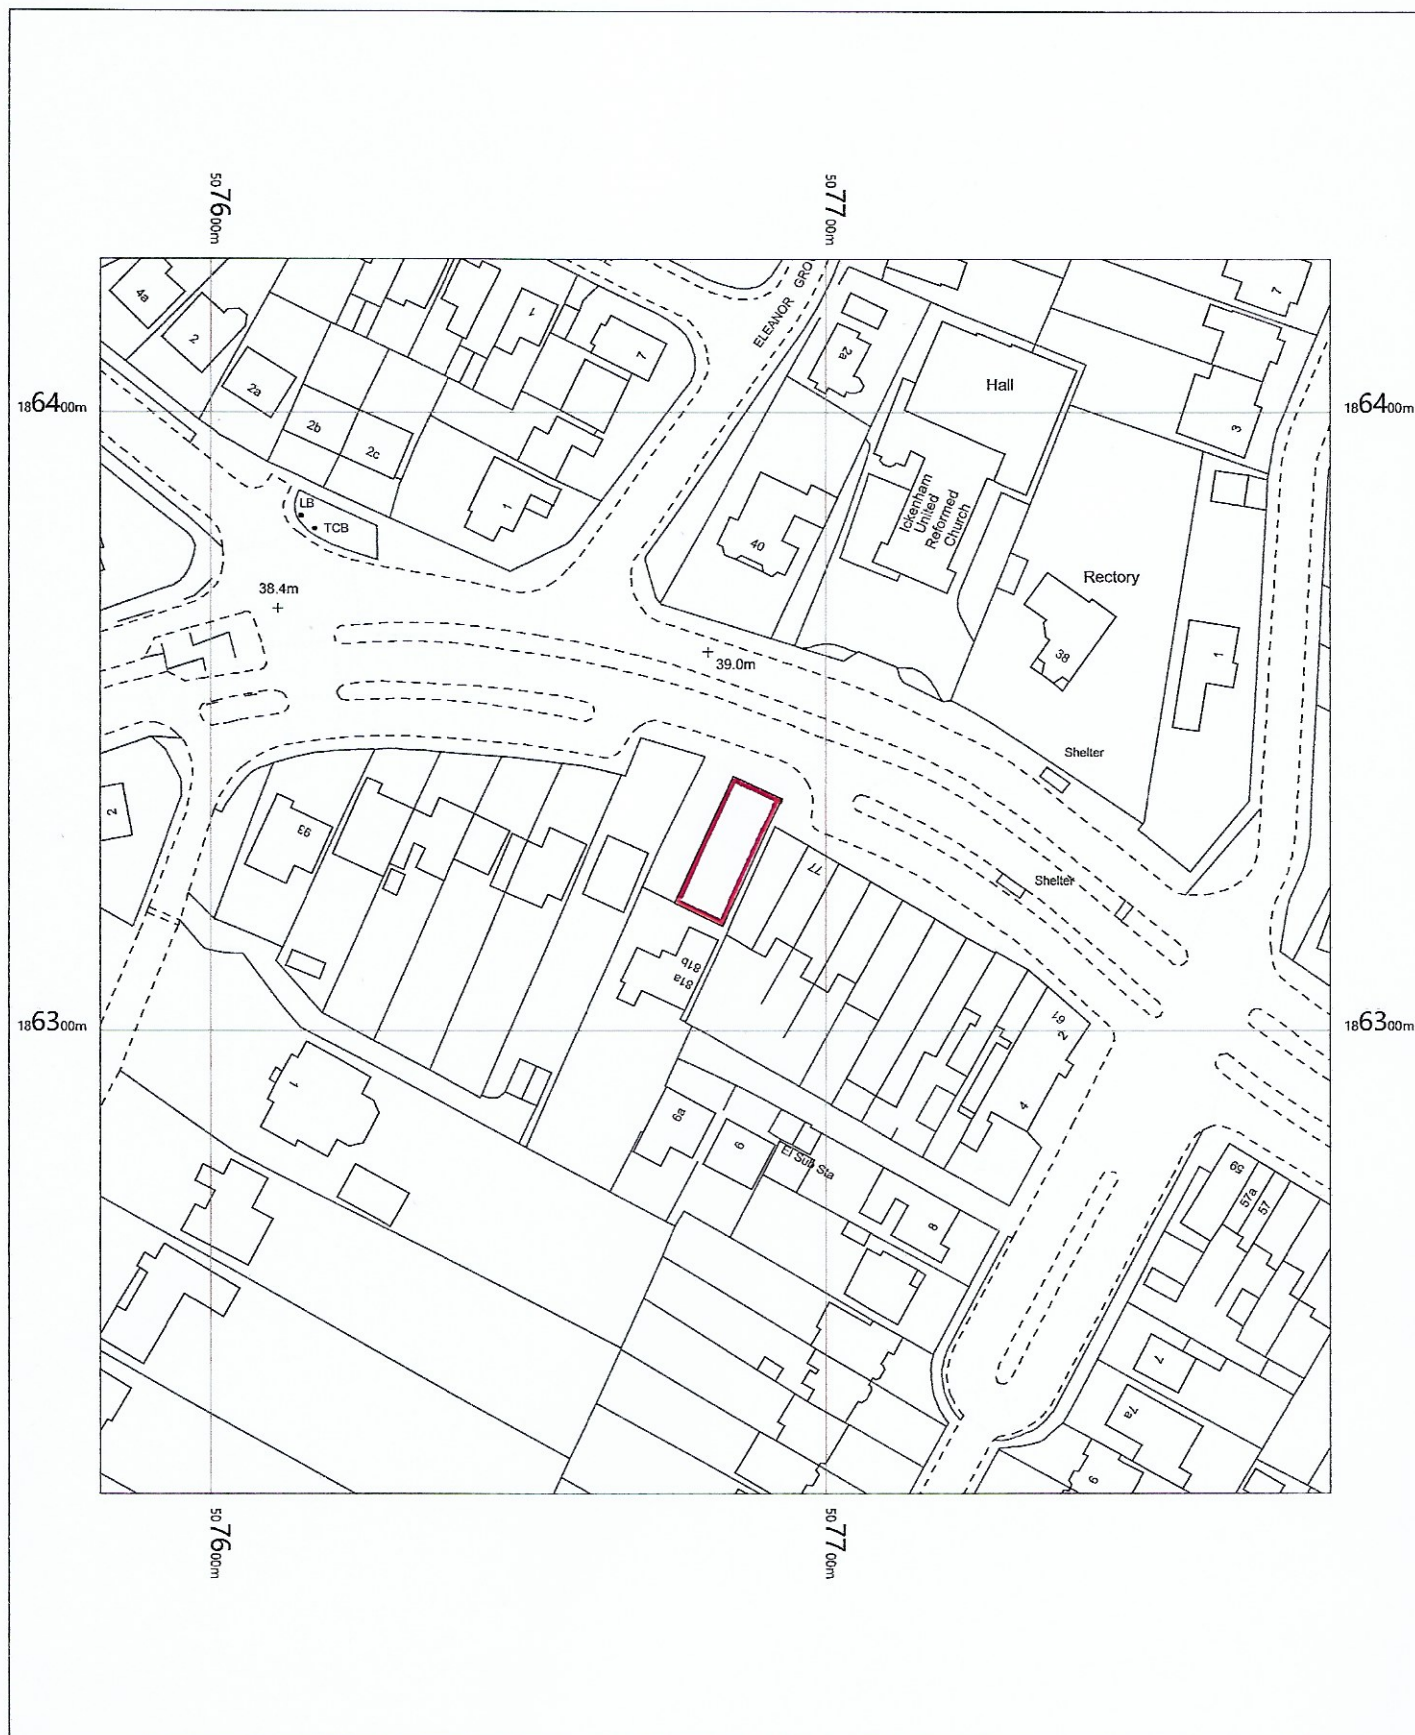

OS MasterMap 1250/2500/10000 scale
 Tuesday, February 13, 2018, ID: BLJT-00689906
www.planningapplicationmaps.co.uk

1:1250 scale print at A4, Centre: 507682 E, 186325 N

©Crown Copyright Ordnance Survey. Licence no. 100051661

