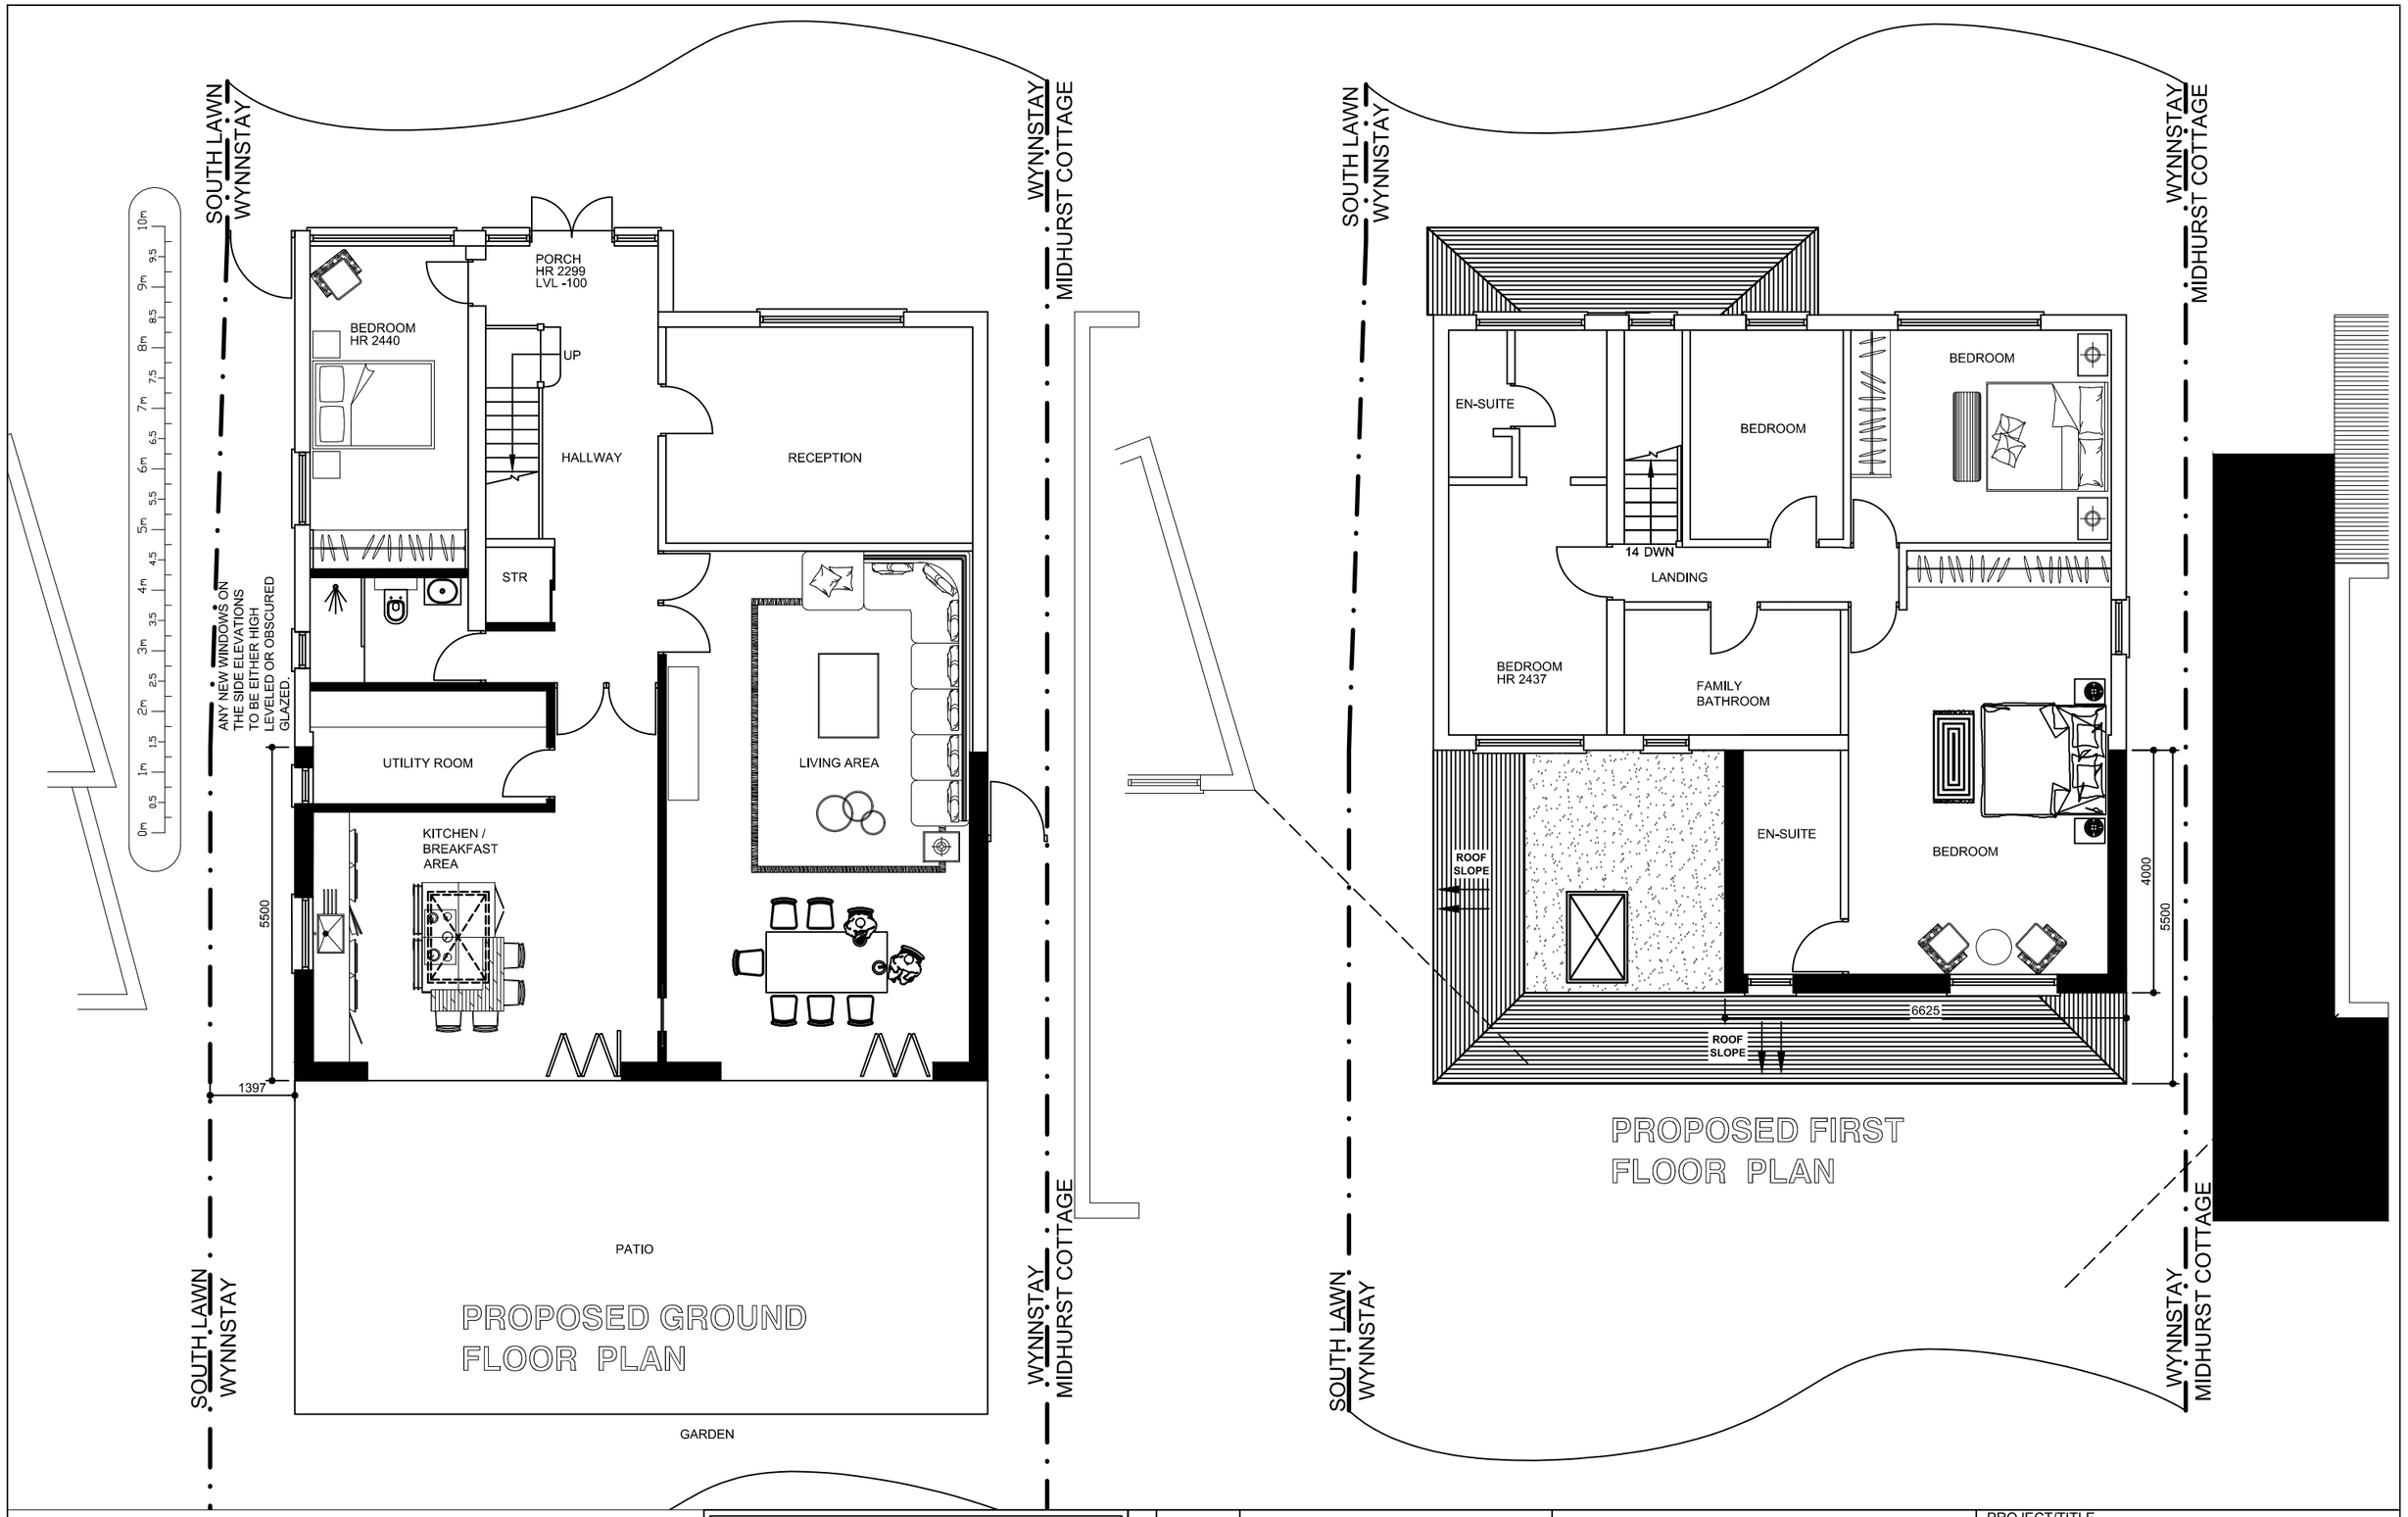

ICREATE ©
DESIGN LIMITED
Planning & Designing of All Types of Building Works
13 ROBB ROAD, STANMORE, HA7 3SQ
Tel: 07886759400 ; EM: ikreated@gmail.com

REV	DATES	COMMENTS

CLIENT

MR. V LUHANA
WYNNSTAY
HIGH ROAD , EASTCOTE ,
PINNER , HA5 2HJ

PROJECT/TITLE

PART DOUBLE AND PART SINGLE STOREY REAR EXTENSION, NEW FRONT WINDOW, AND ASSOCIATED INTERNAL & EXTERNAL ALTERATIONS

SCALE: 1:100@A3

DRG NO : WYNNSTAY-004