FRONT ELEVATION PROPOSED

ANY NEW WINDOWS ON THE SIDE ELEVATIONS TO BE EITHER HIGH LEVELED OR OBSCURED GLAZED.

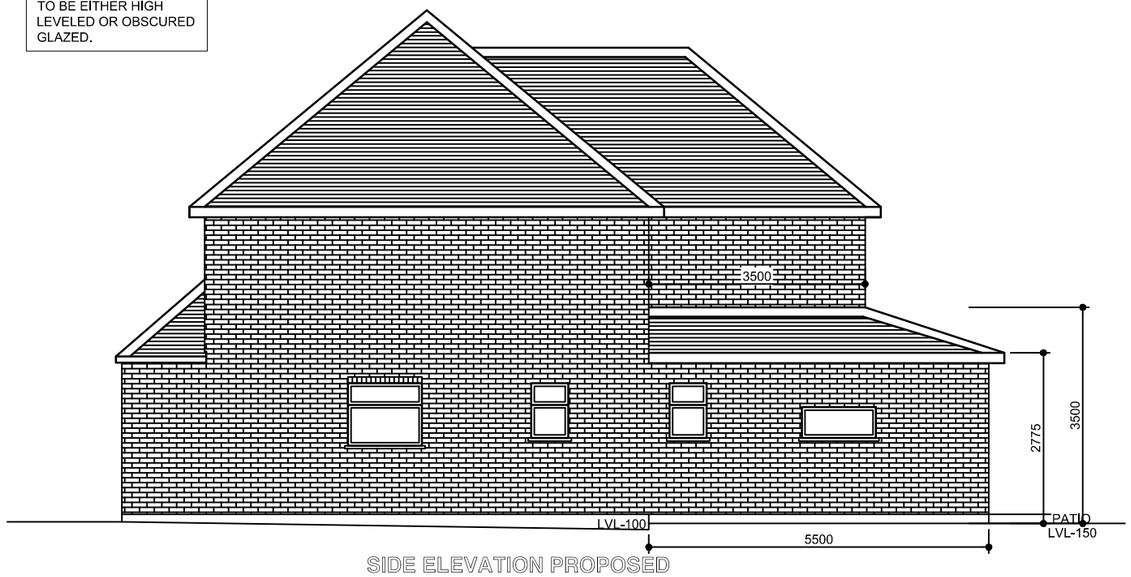

SIDE ELEVATION PROPOSED
(AS VIEWED FROM SOUTH LAWU)

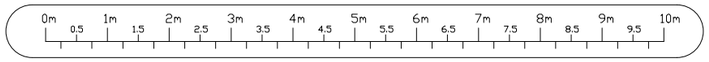

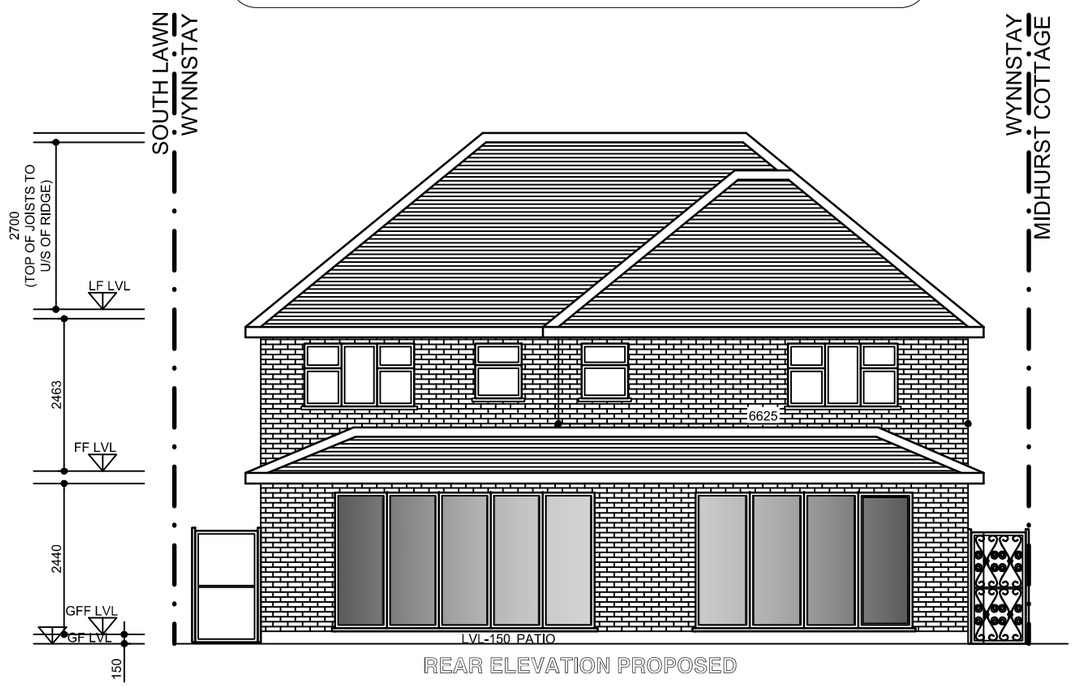

REAR ELEVATION PROPOSED

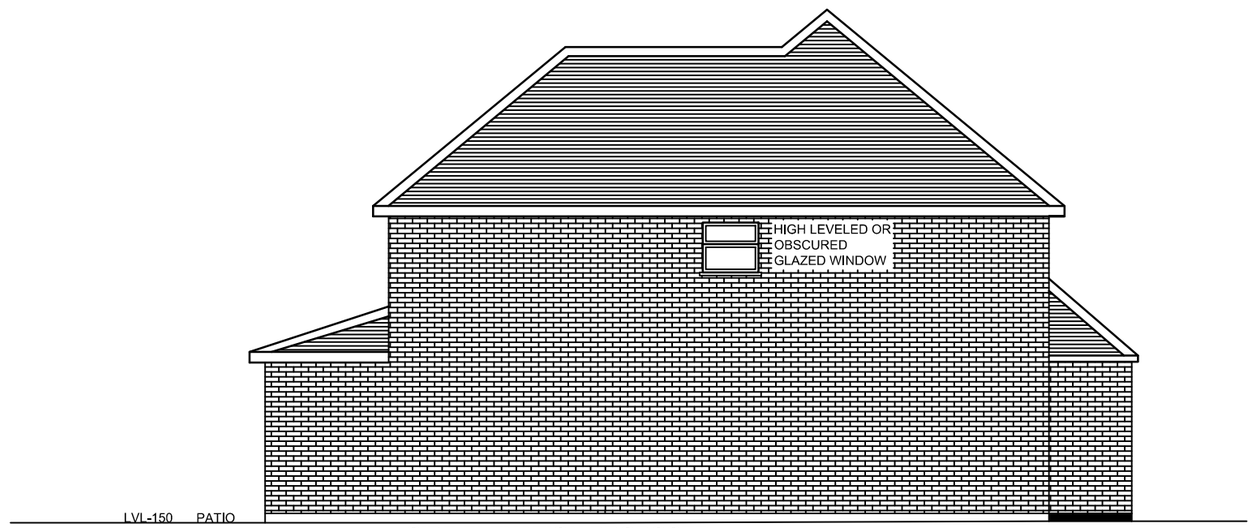

SIDE ELEVATION PROPOSED
(AS VIEWED FROM MIDHURTS COTTAGE)

ICREATE ©
DESIGN LIMITED
Planning & Designing of All Types of Building Works
13 ROBB ROAD, STANMORE, HA7 3SQ
Tel: 07886759400 ; EM: ikreated@gmail.com

REV	DATES	COMMENTS
B	19.03.2022	AS PER PLANNER'S EMAIL OF 16.03.22
A	12.05.2021	FOR PRE-PLANNING APPLICATION
	28.11.2020	FOR CLIENT'S REVIEW

CLIENT

MR. V LUHANA
WYNNSTAY
HIGH ROAD , EASTCOTE ,
PINNER , HA5 2HJ

PROJECT/TITLE

PART DOUBLE AND PART SINGLE STOREY REAR EXTENSION, NEW FRONT WINDOW, AND ASSOCIATED INTERNAL & EXTERNAL ALTERATIONS

SCALE: 1:100@A3

DRG NO : WYNNSTAY-006