



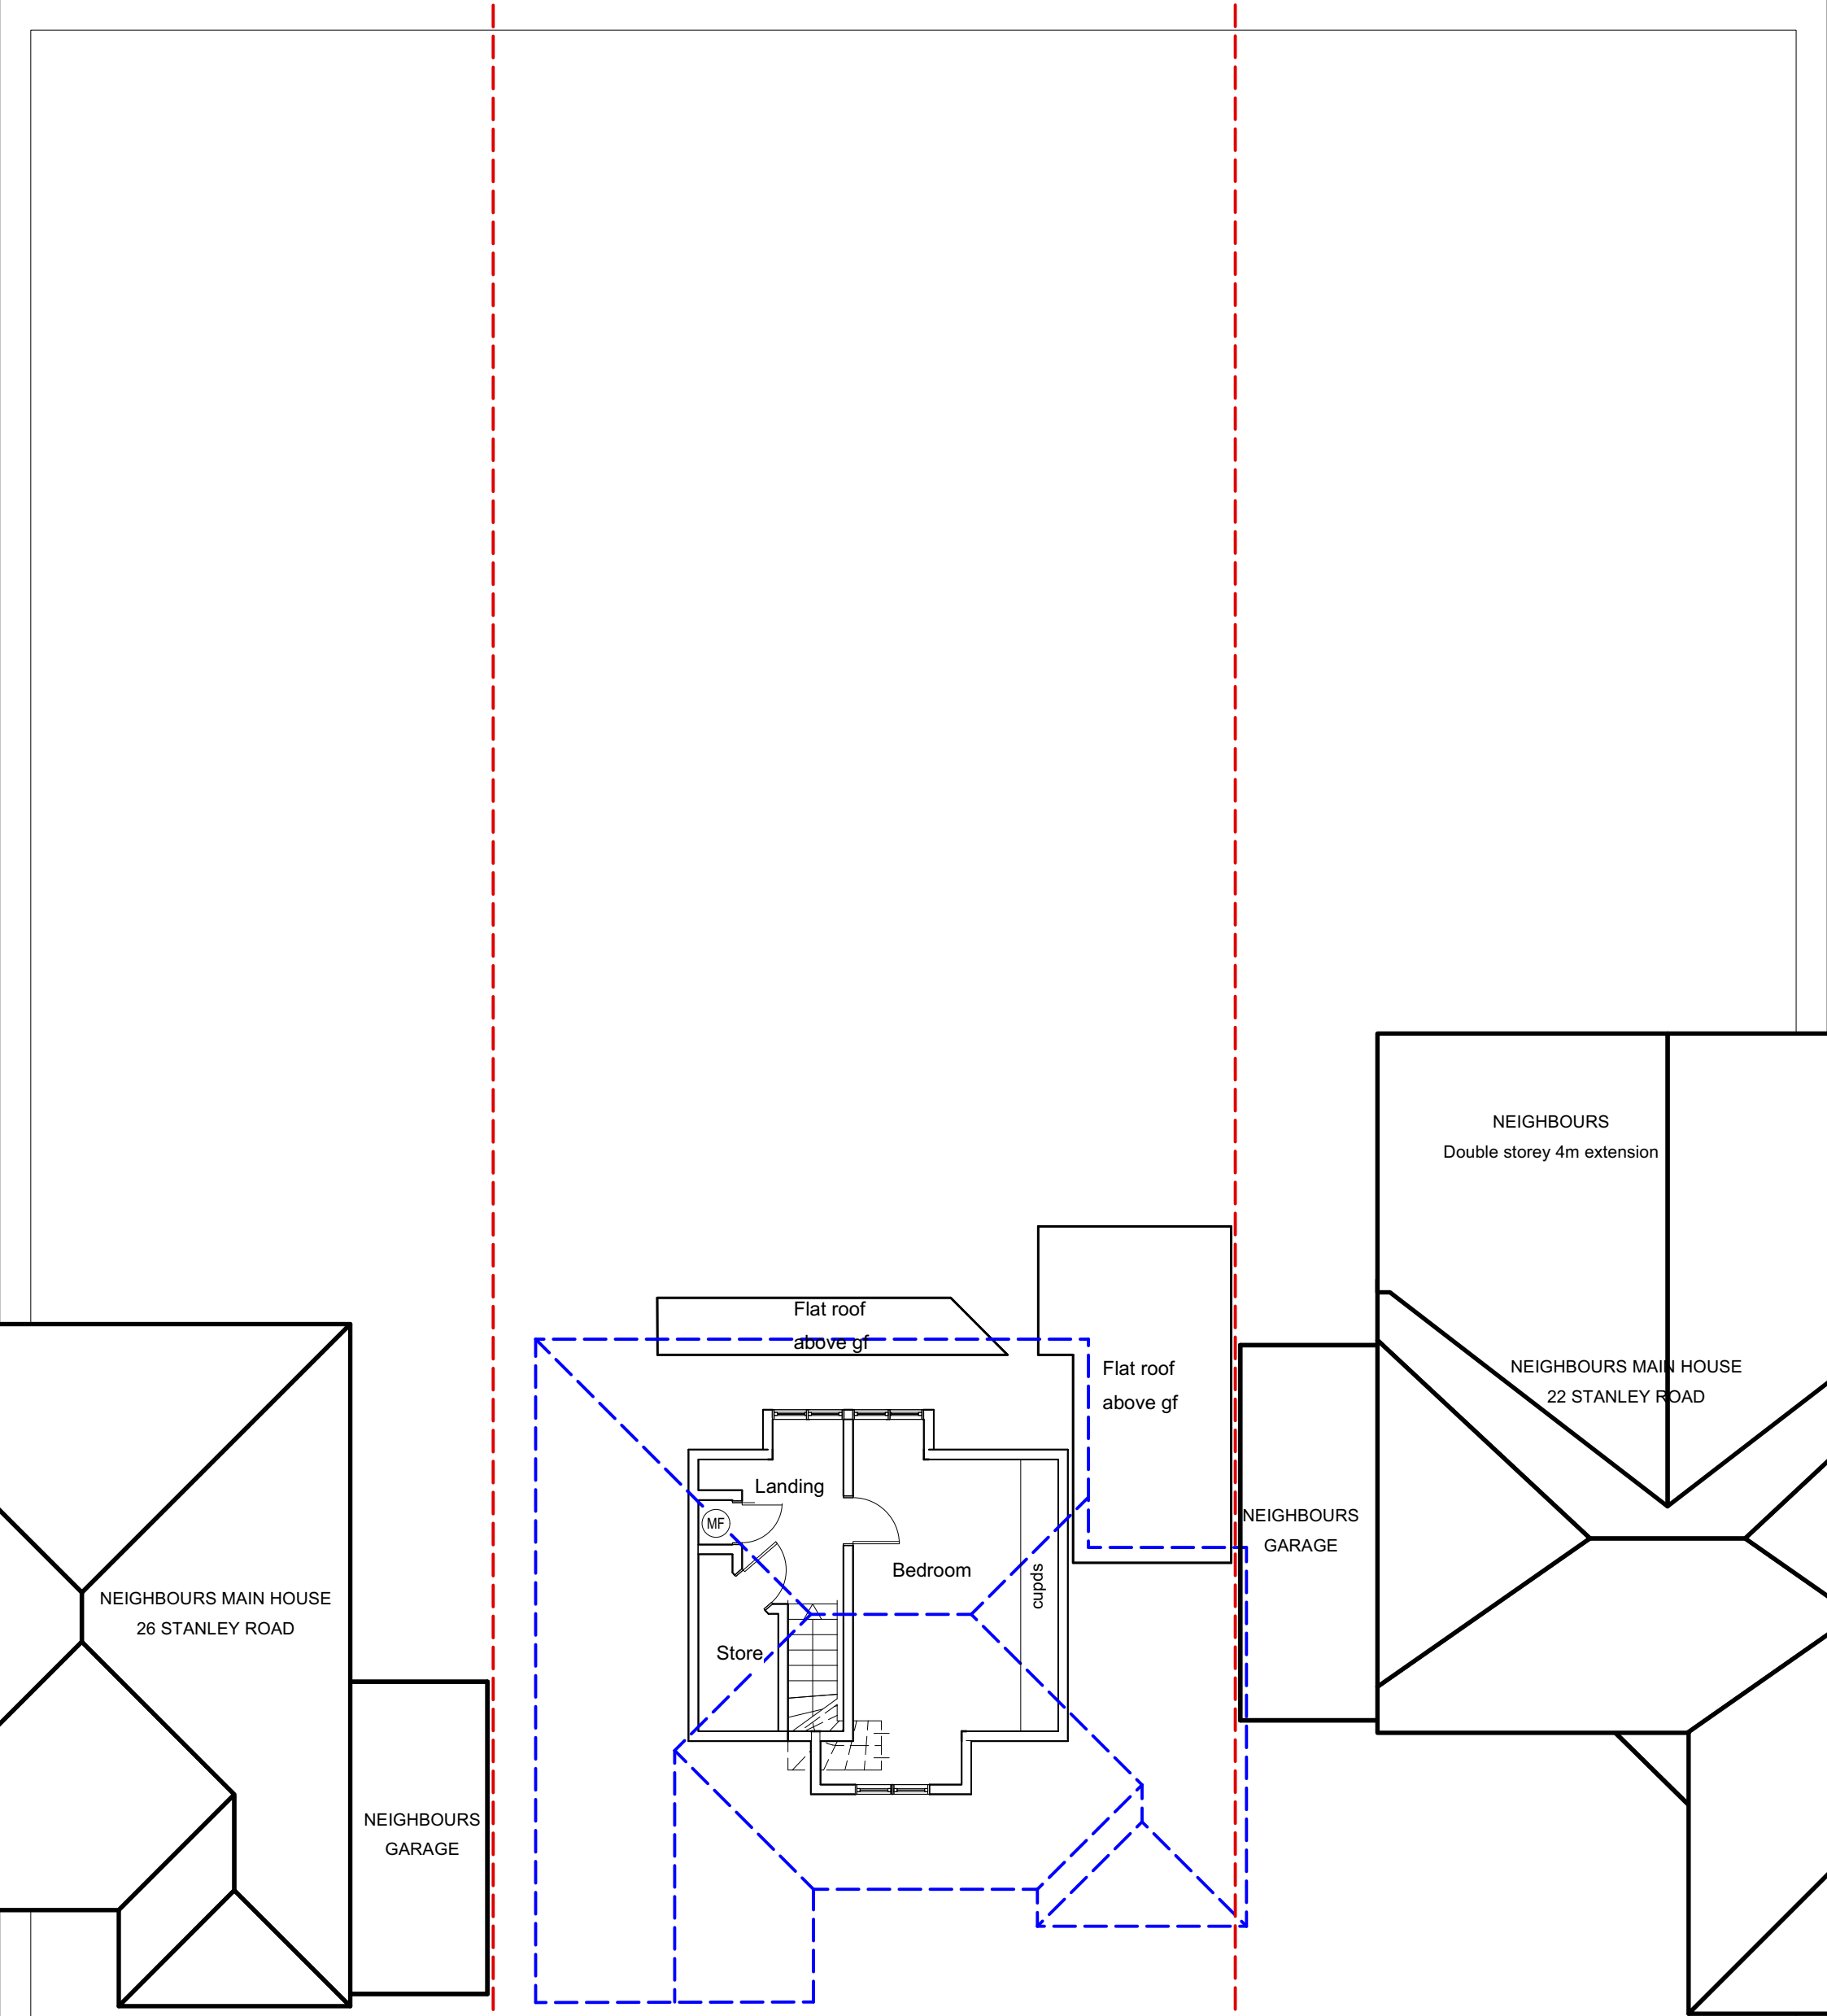


Dotted blue line = roof shape above

04 LOFT FLOOR
Scale: 1:100

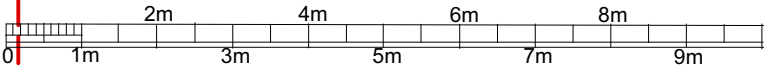

scale - 1 : 100 @ A3

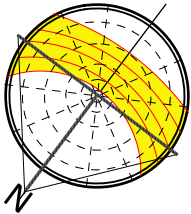

EXISTING

Purpose - Householder Planning Application

All dimensions to be checked on site. All omissions & discrepancies to be reported to the designer. © SSK architects owns the copyright of this drawing which must not be reproduced in whole or part without the written permission.	PROJECT: 24 Stanley Road, Northwood, HA6 1RG	DATE: 18/12/2020
	DWG NO: LOFT FLOOR 04	REVISION: