



1 SIDE ELEVATION
Scale: 1:100

MATERIALS


Roof	-	Red/brown roof tiles	Windows	-	Brown timber
Walls	-	Pebbledash painted cream	Doors	-	Brown timber
			RWP & Gutters	-	UPVc brown



2 SIDE ELEVATION
Scale: 1:100



tel : 0796 222 3141
email : sandeep@sskarchitects.co.uk

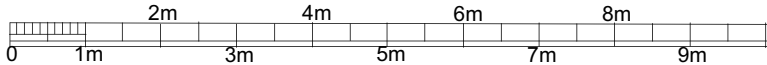

scale - 1 : 100 @ A3

Purpose - Householder Planning Application

All dimensions to be checked on site. All omissions & discrepancies to be reported to the designer.	PROJECT: 24 Stanley Road, Northwood, HA6 1RG	DATE: 18/12/2020
© SSK architects owns the copyright of this drawing which must not be reproduced in whole or part without the written permission.	DWG NO: EXG Elevations 07	REVISION:

EXISTING