


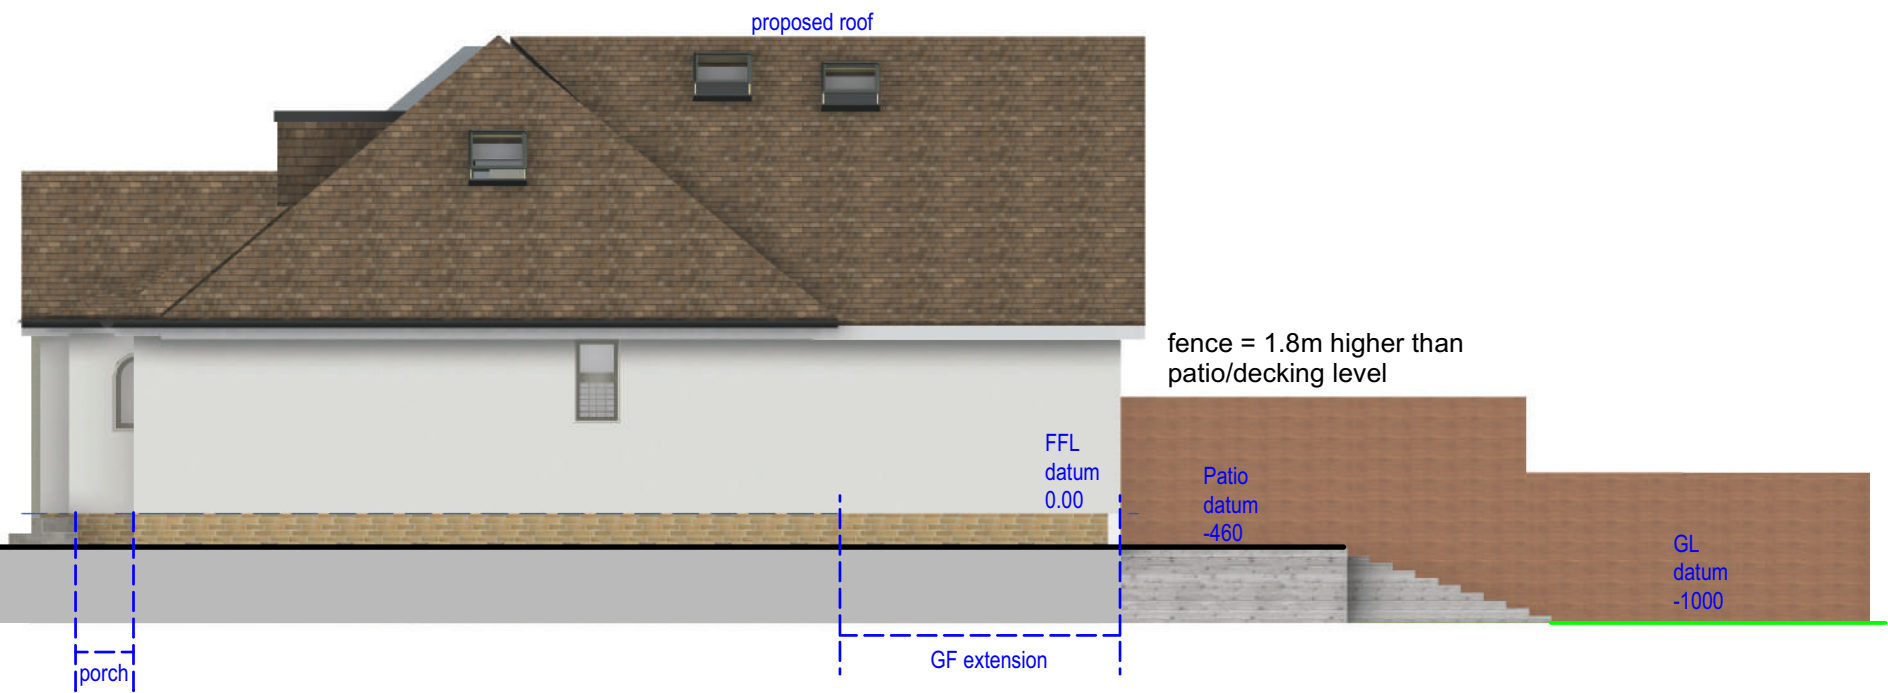

4 **SIDE ELEVATION**
Scale: 1:100

Materials

Roof - MAIN ROOF - Proposed roof to be brown roof tiles to match existing


Walls - Front and side - Proposed work to be render painted white
- Rear - To be facing brickwork

Windows - All new windows to be light cream UPVc, profile to match existing + set within opening to match existing

Doors - All new doors to be light cream UPVc, profile to match existing + set within opening to match existing

RWP & Gutters - UPVc black, to match existing

Rooflights - "Velux" or similar. Projection to be max. 150mm beyond the plane of the roof slope

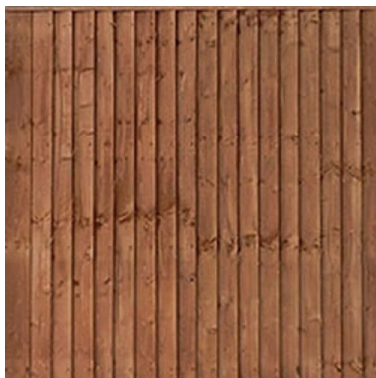

Fence to be timber vertical closeboard or similar



3 **SIDE ELEVATION**
Scale: 1:100