



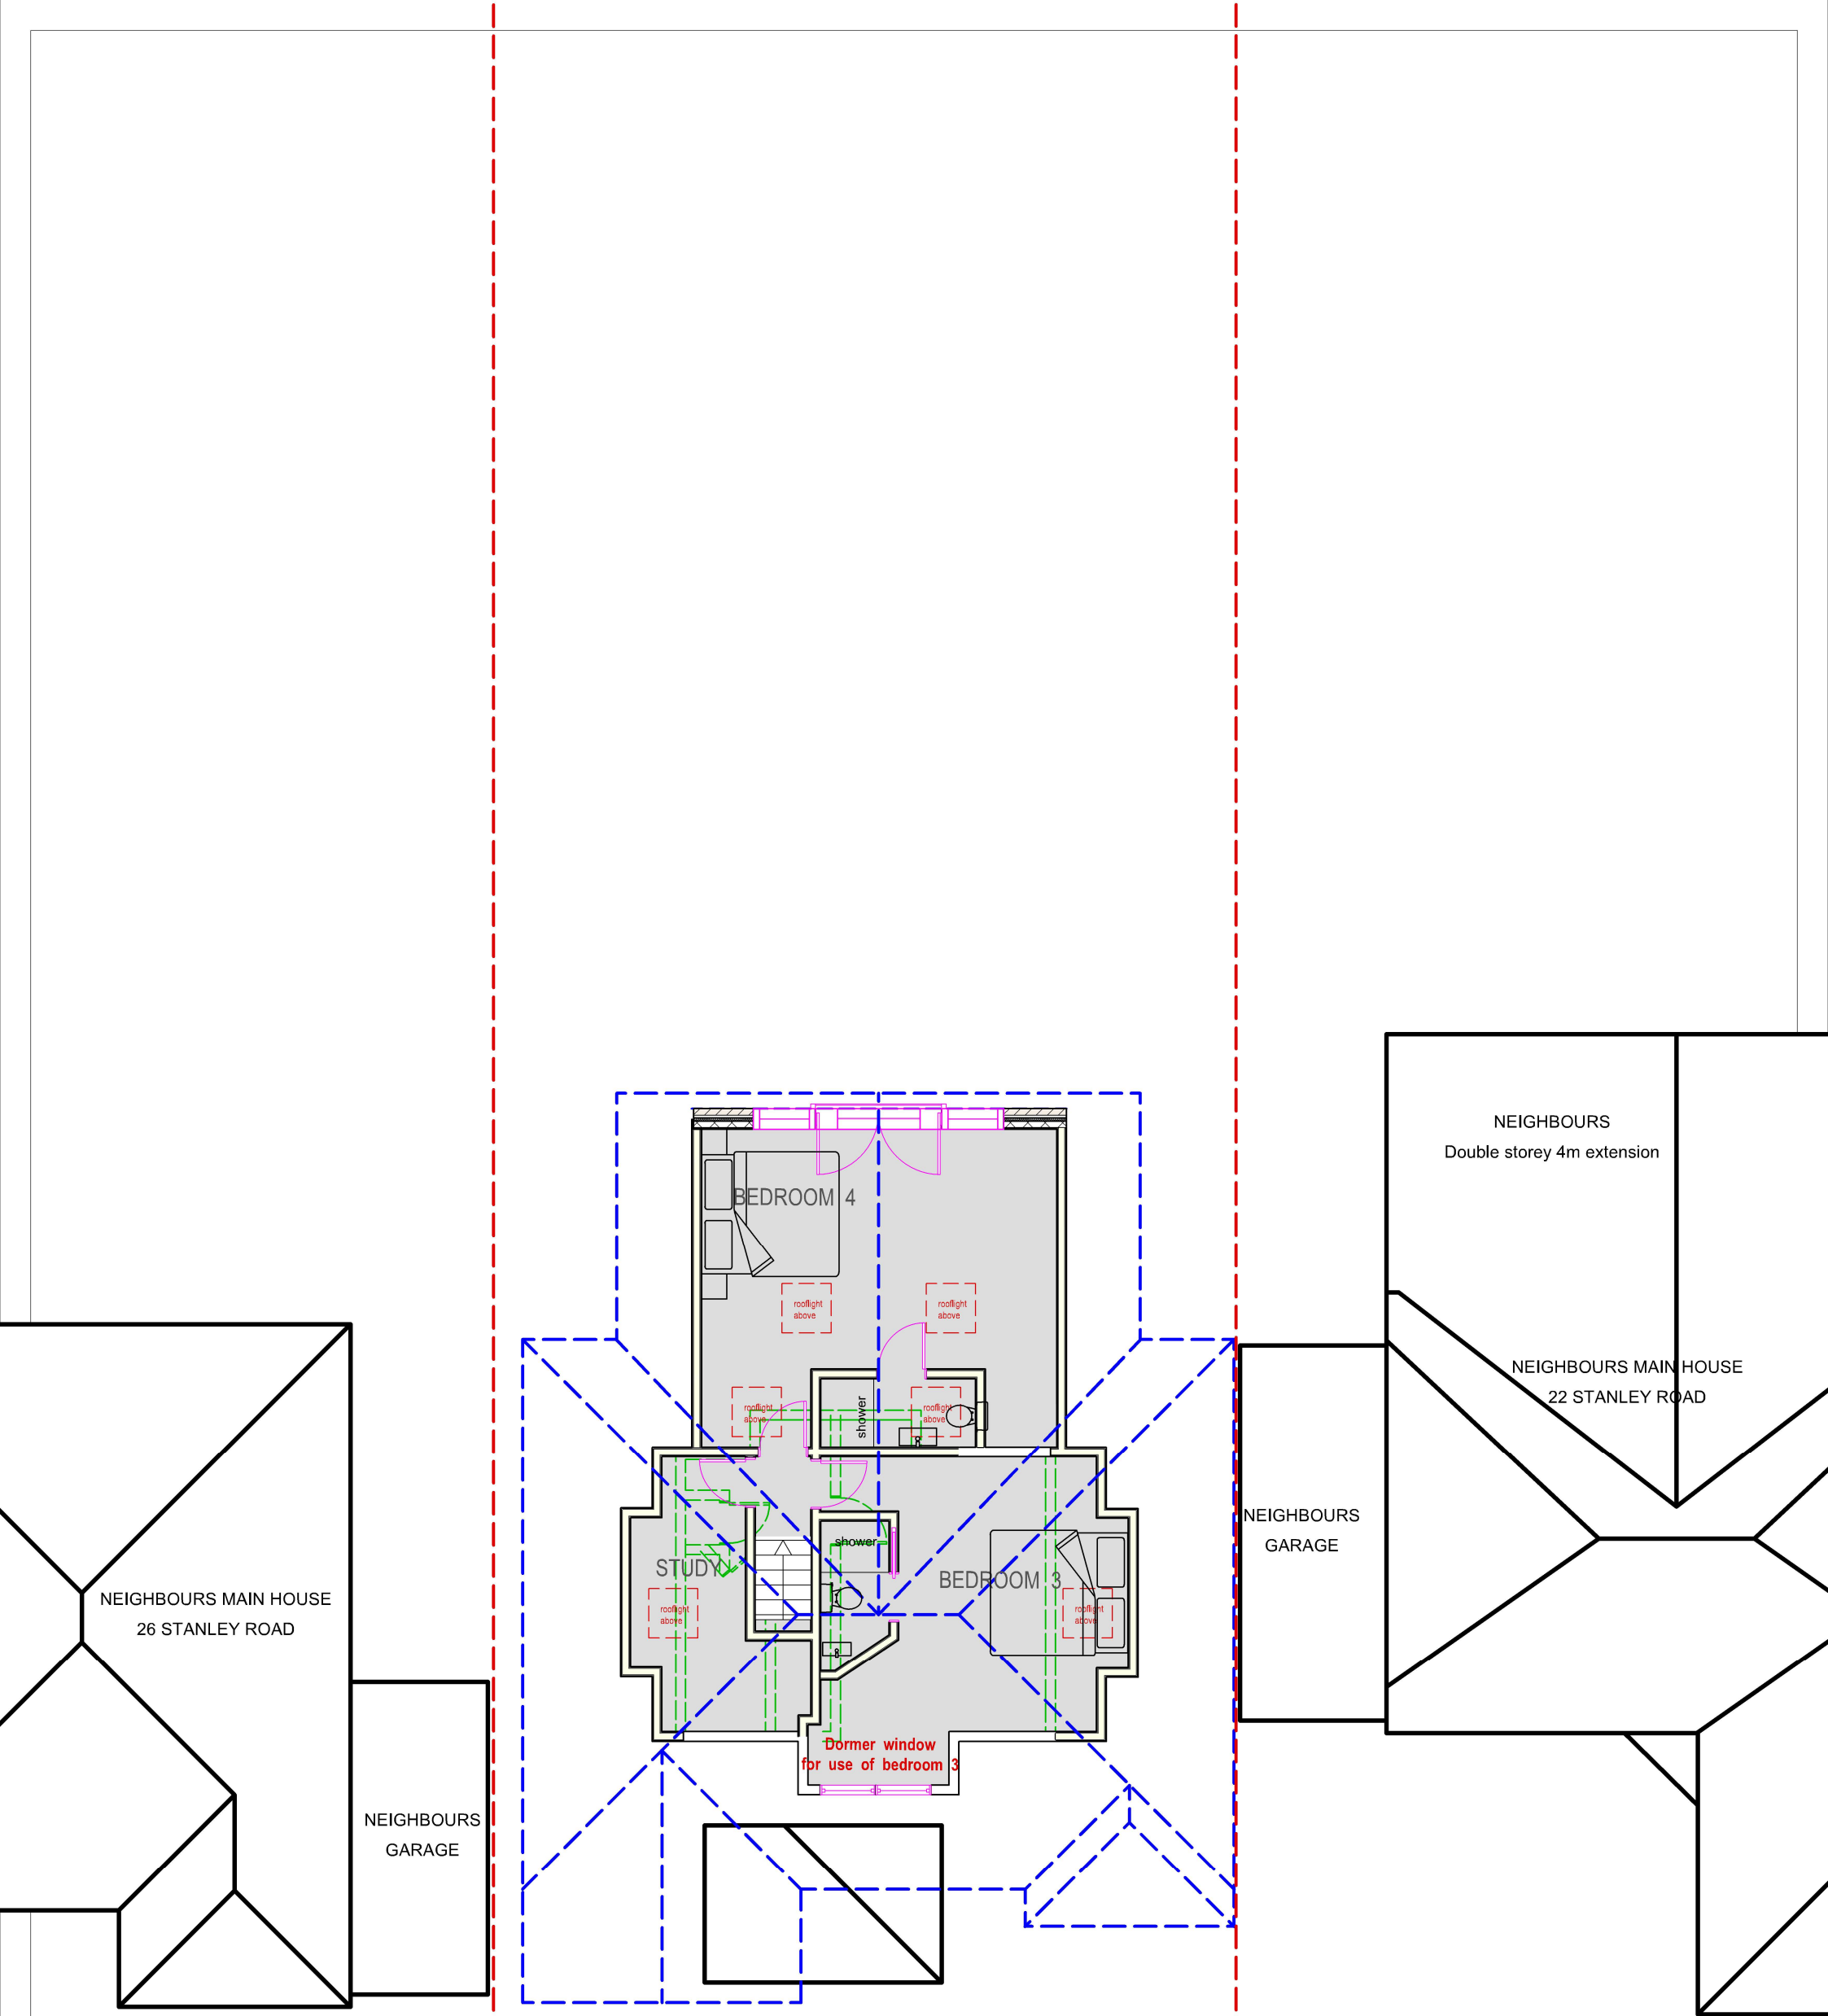

12 **LOFT FLOOR**  
Scale: 1:100

Grey area indicates proposed work  
Blue dotted line indicates roof lines above


**REV A - 17/02/2021**  
**En suite amended**  
**so dormer window lets in maximum light**  
**into bedroom 3**

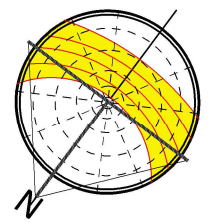

**PROPOSED**



tel : 0796 222 3141  
email : sandeep@sskarchitects.co.uk

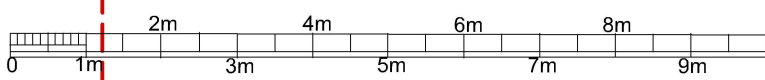

scale - 1 : 100 @ A3

Purpose - Householder Planning Application

|   |                                                 |                                 |
|---|-------------------------------------------------|---------------------------------|
| All dimensions to be checked on site.<br>All omissions & discrepancies to be reported to the designer.                            | PROJECT: 24 Stanley Road,<br>Northwood, HA6 1RG | DATE:<br>01/12/2020             |
| © SSK architects owns the copyright of this drawing which must not be reproduced in whole or part without the written permission. | DWG NO:<br><b>LOFT</b>                          | REVISION:<br><b>12</b> <b>A</b> |