


H. M. LAND REGISTRY GENERAL MAP

NATIONAL GRID PLAN TQ 0785 SECTION H
GREATER LONDON

Scale 1/1250

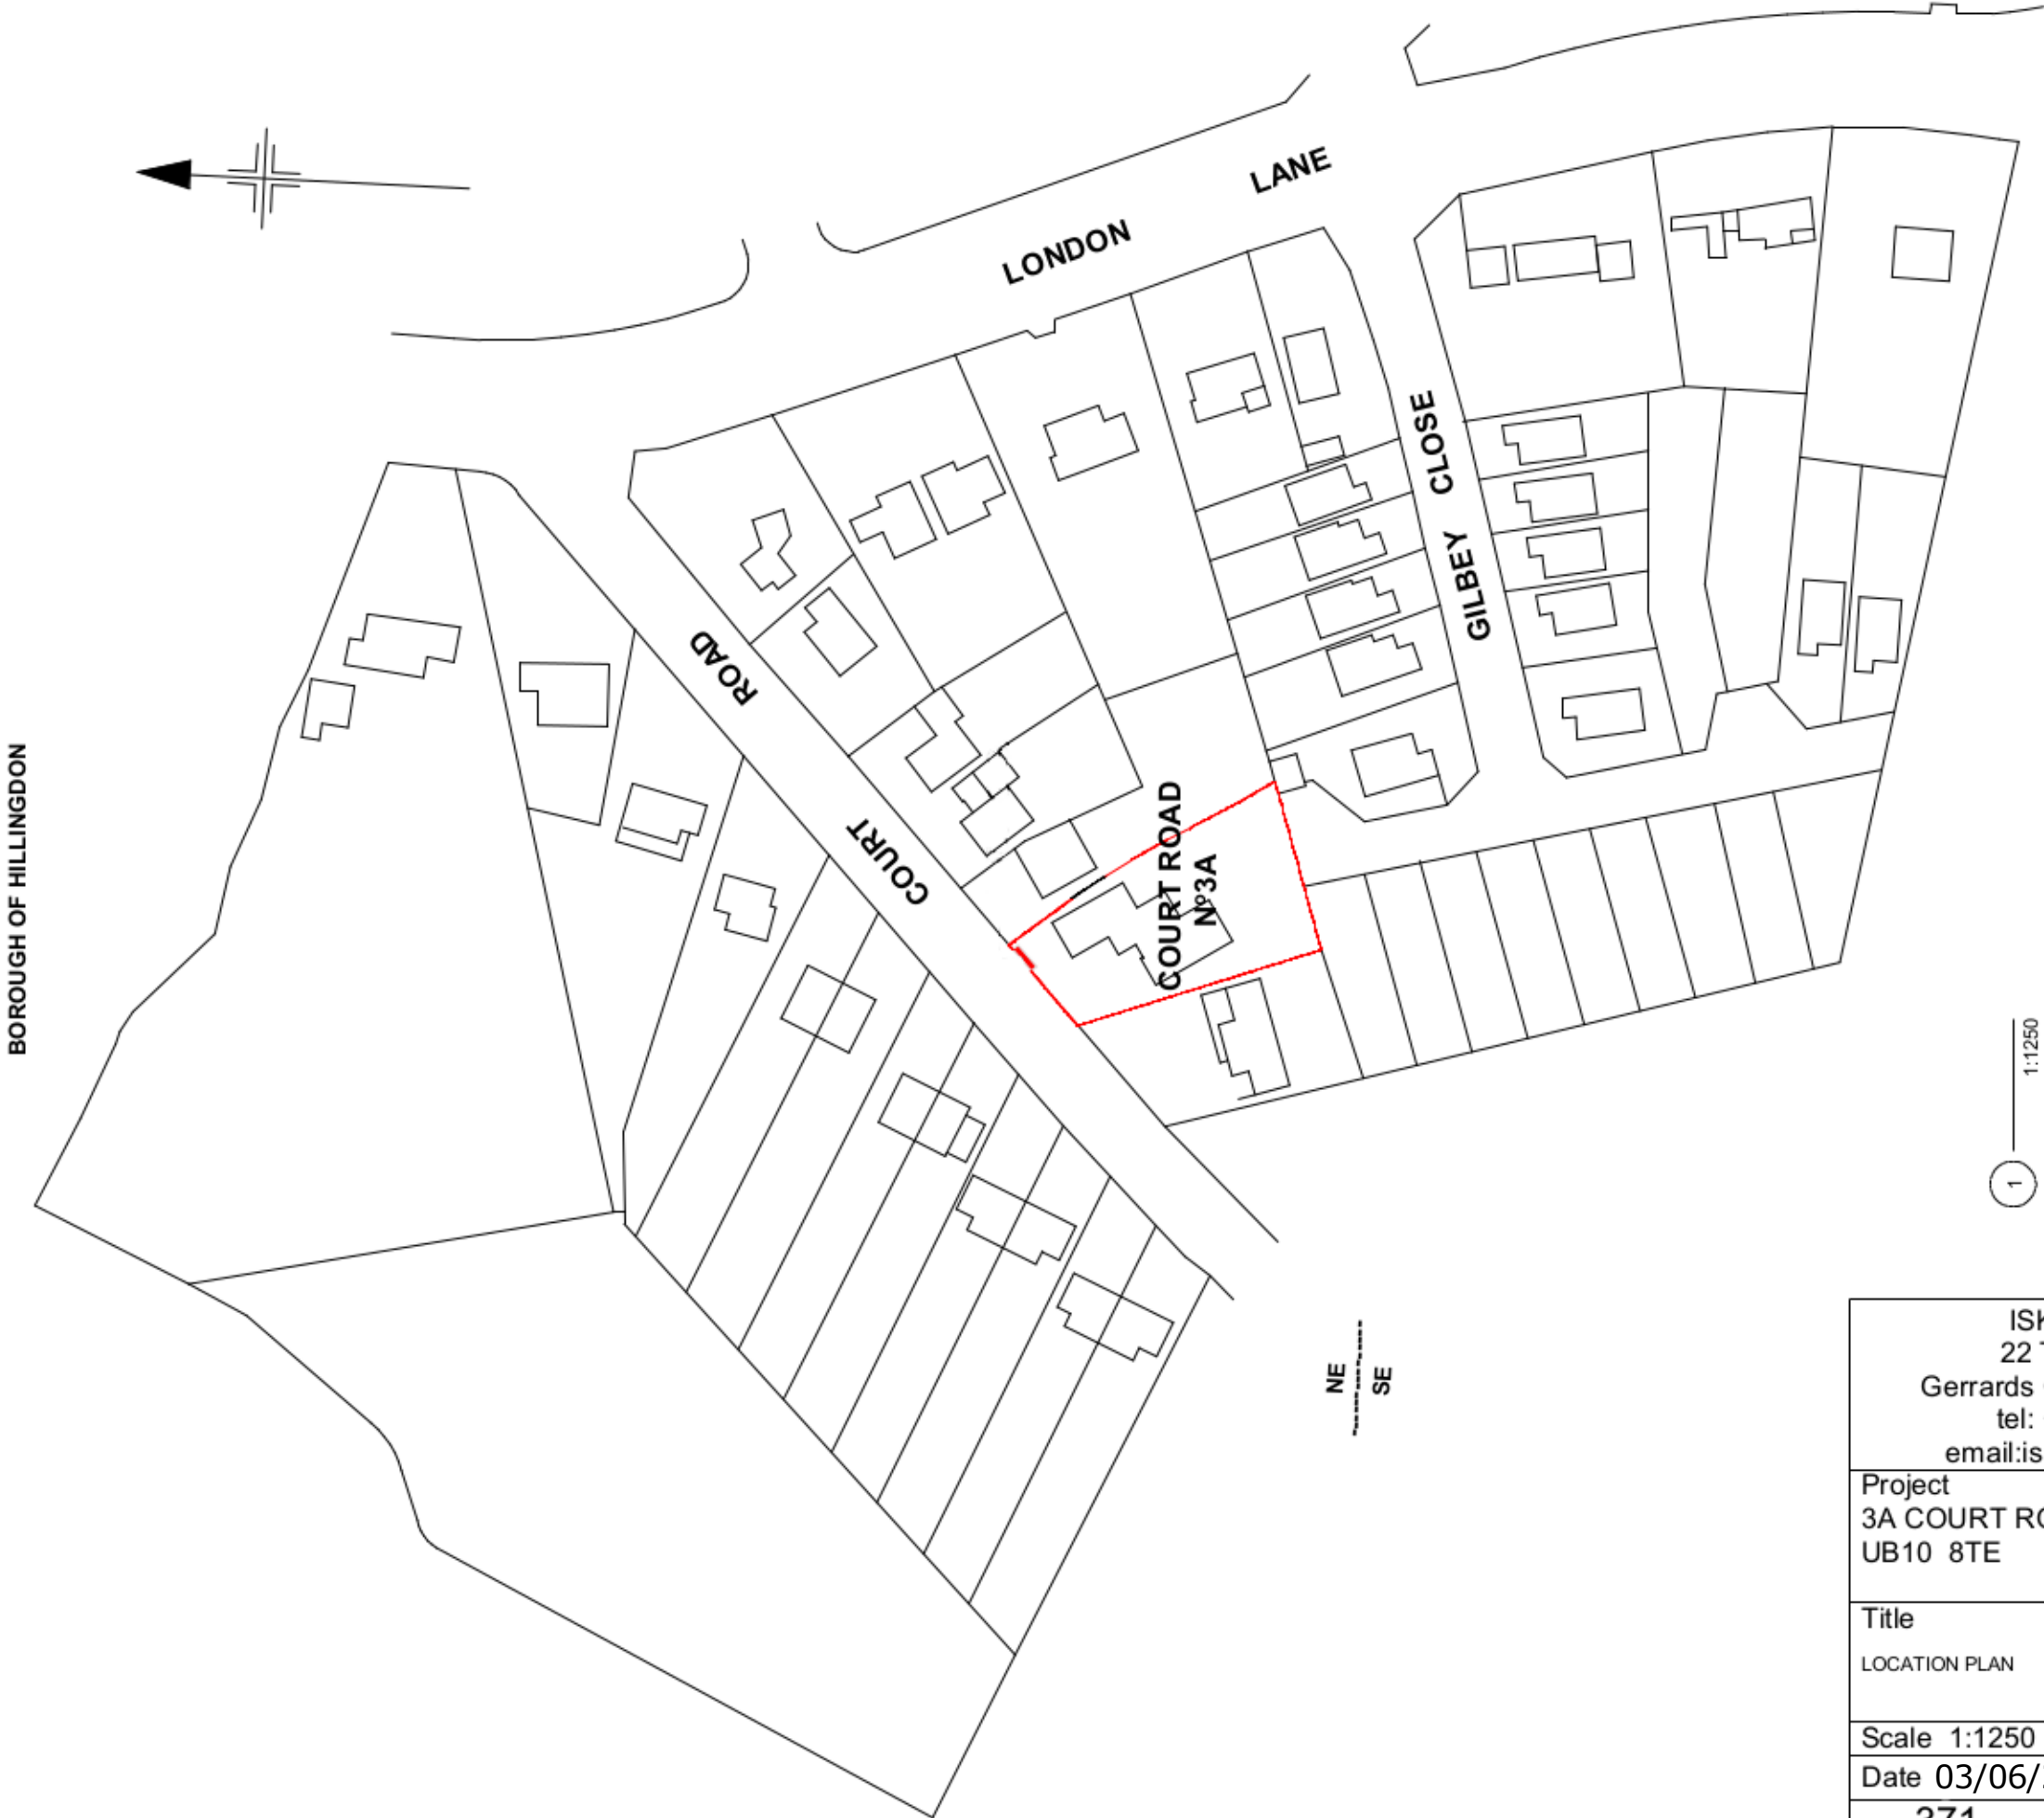

ISK ARCHITECTS 22 The Queensway, Gerrards Cross, Bucks SL9 8NB tel: +441753 892080 email:iskarchitects@aol.com		
Project 3A COURT ROAD UB10 8TE		
Title LOCATION PLAN		
Scale 1:1250 @A3		
Date 03/06/21		Name
371	11-001	