





Side Elevation



Side Elevation

SCALE: 1:1250
CENTRE COORDINATES: 511285 , 188800

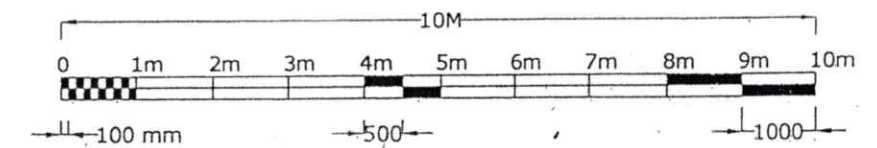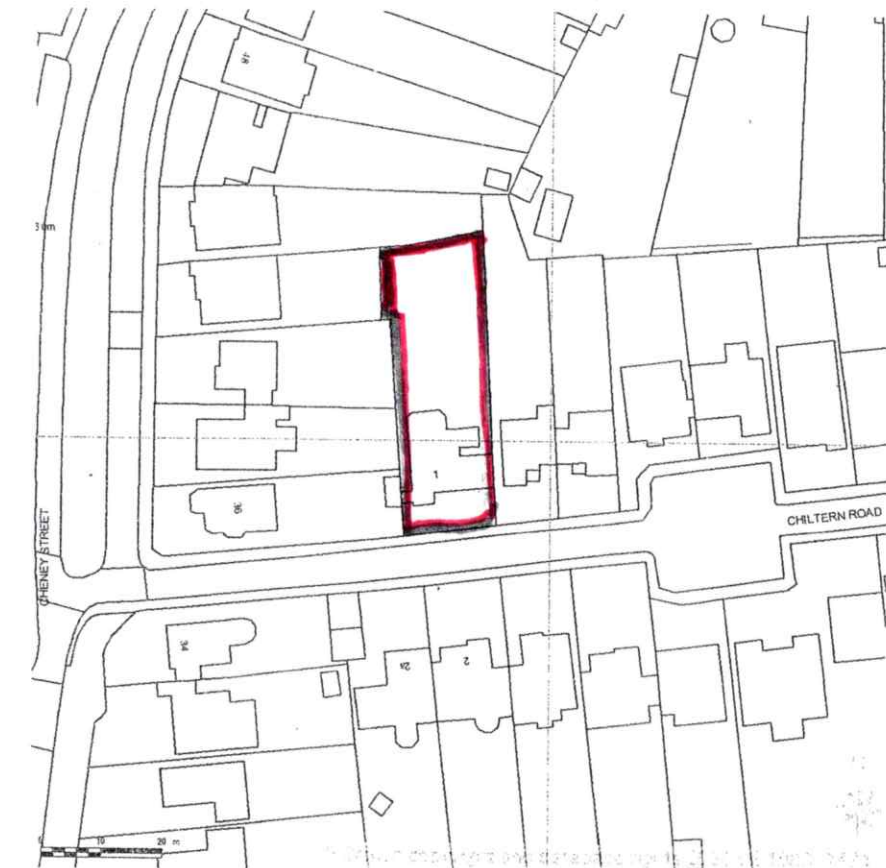

david silverman architectural consultant
70 woodland drive, watford, herts wd17 3bz
mobile: 07941 306 146

SITE

**1 Chiltern Road
Pinner Middx HA5 2TD**

CLIENT

DETAIL

Proposed

DATE

SCALE

1:100

DRAWN BY

DRAWING NUMBER

20/2710/3