
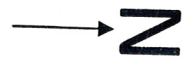


LOCATION PLAN

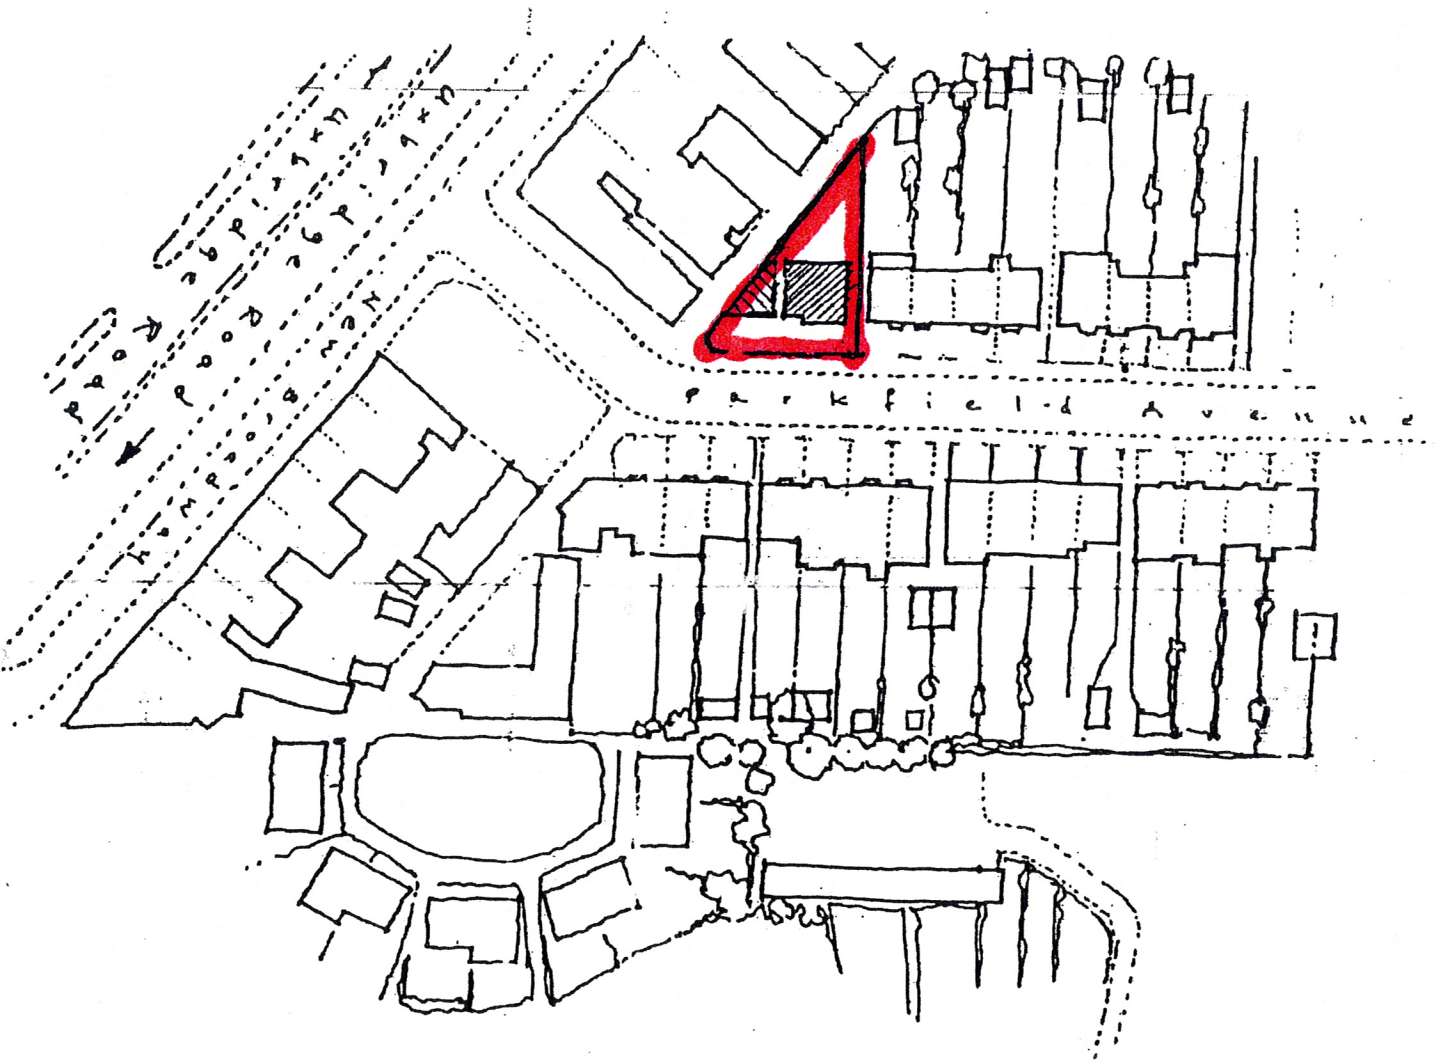

SCALE 1:1250 @ A4