
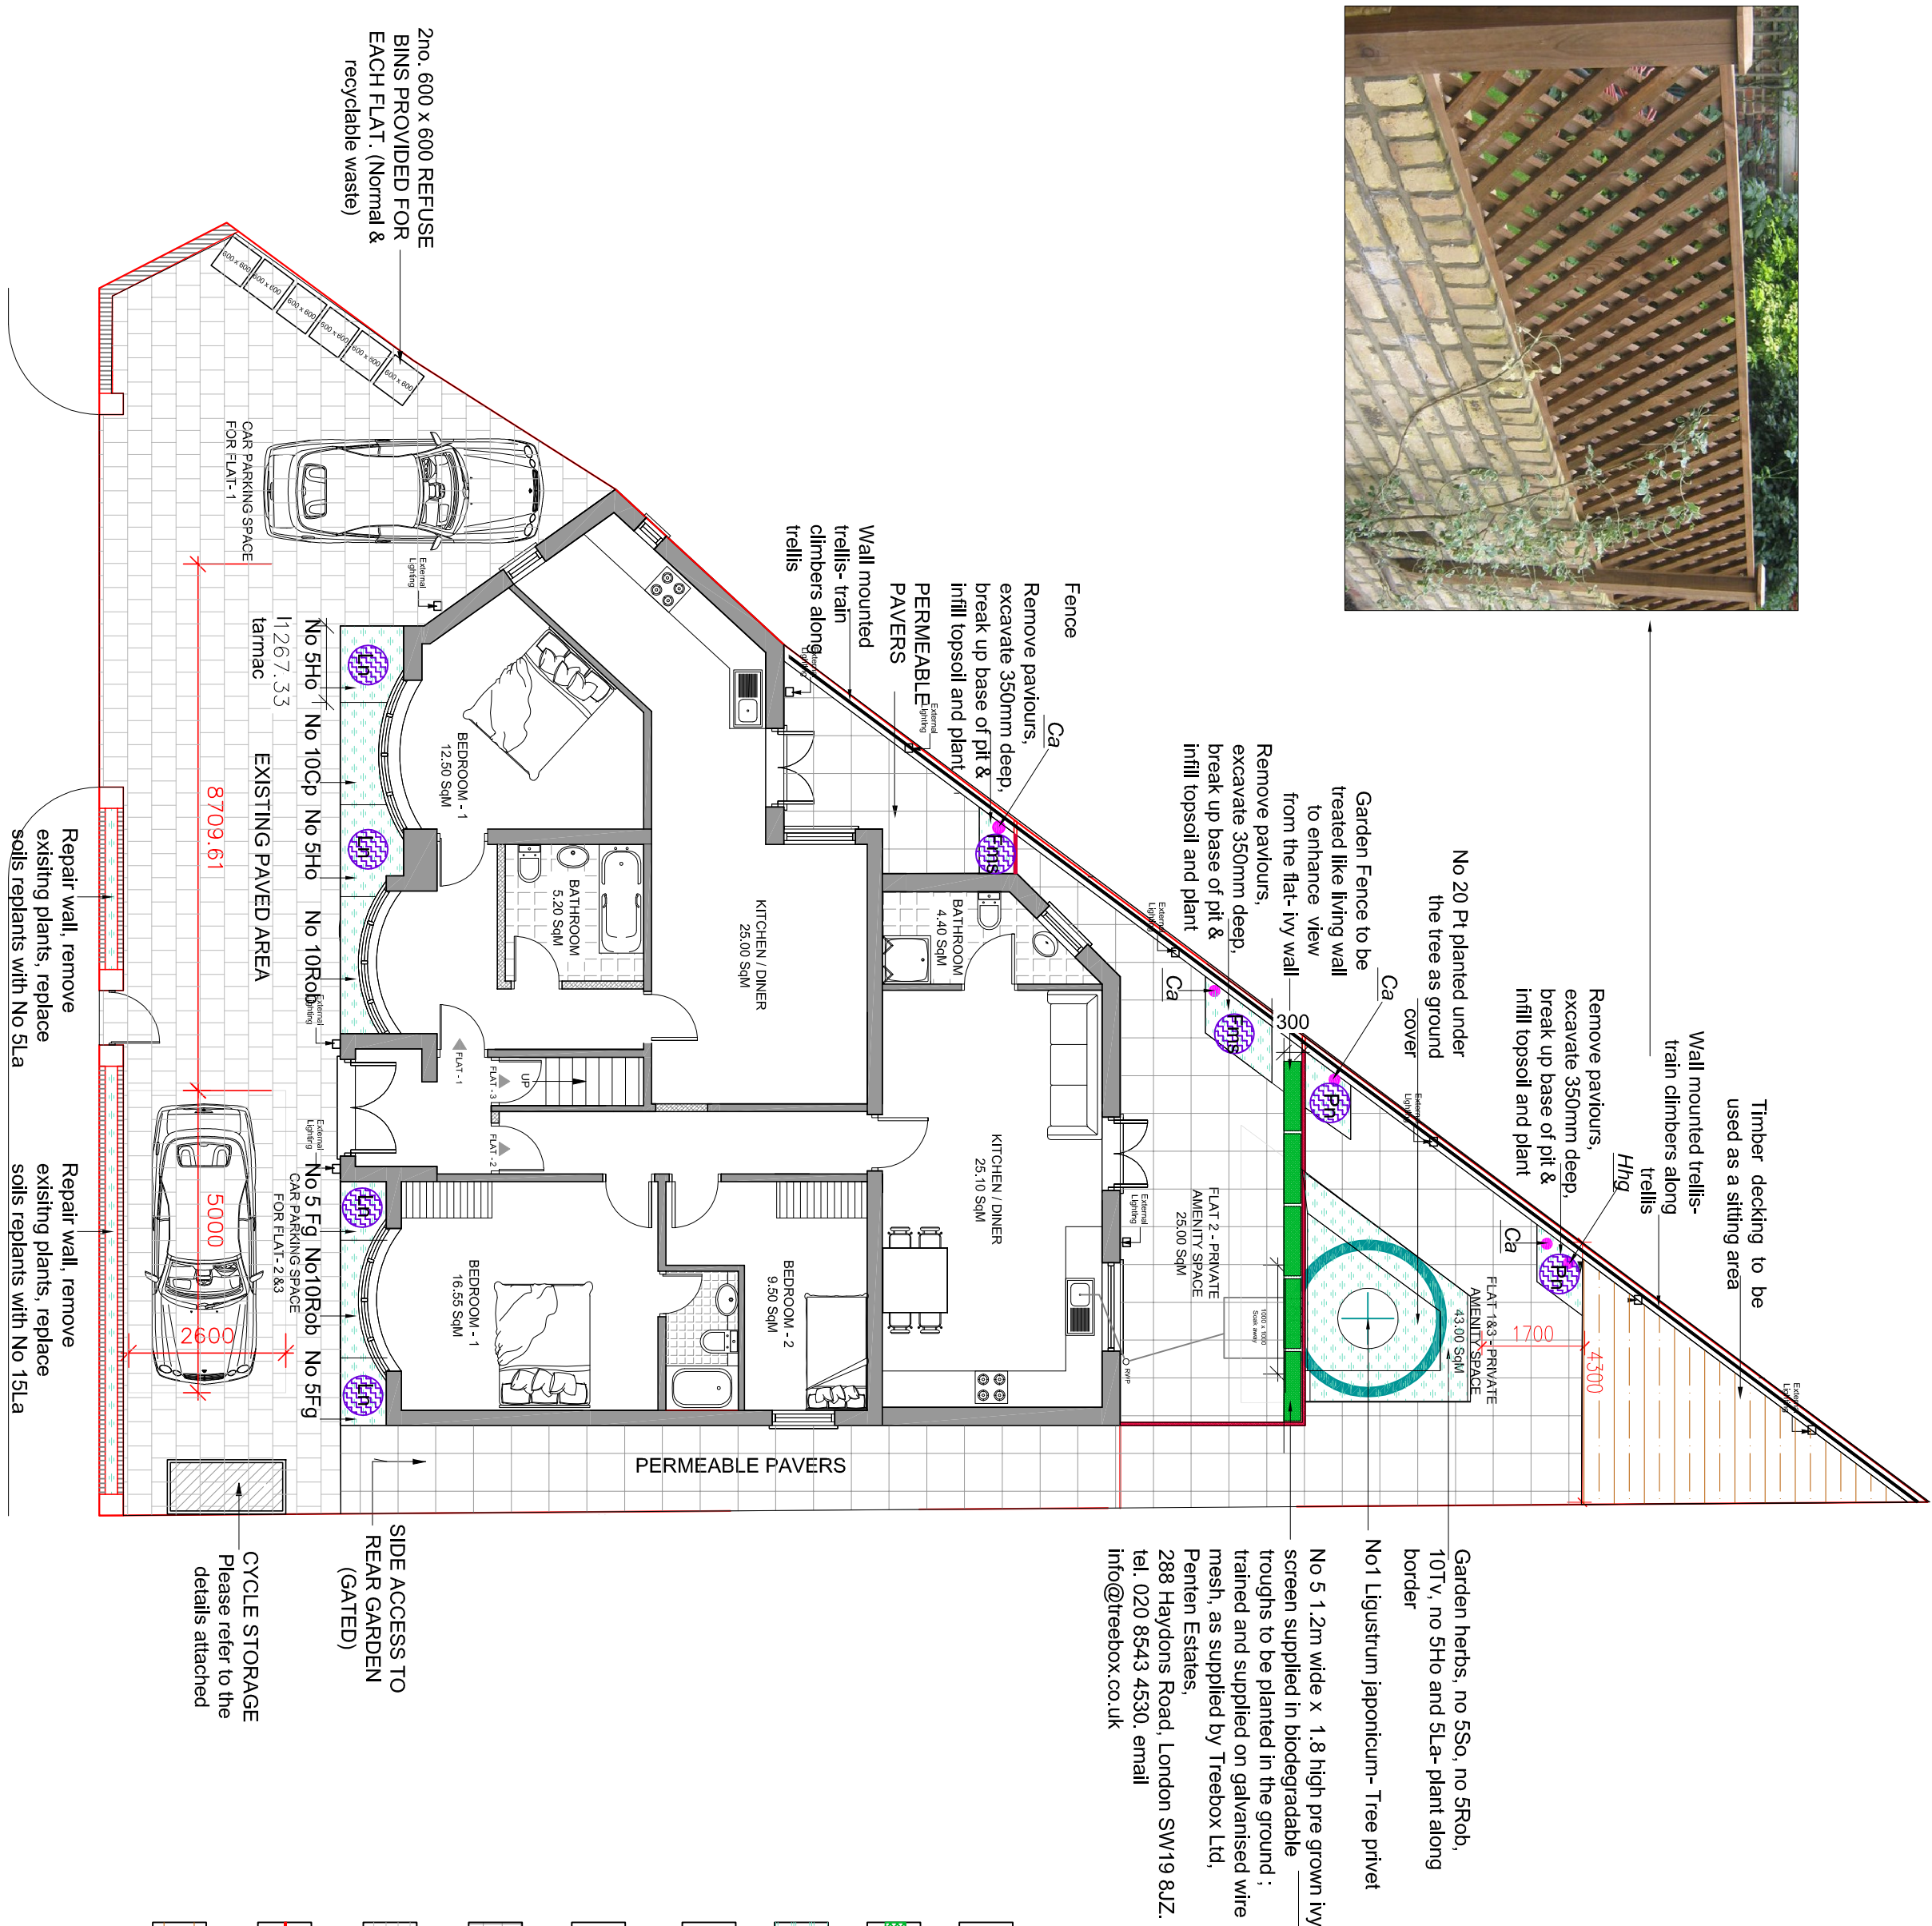
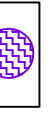
 
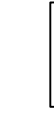
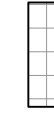


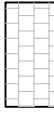

SCHEDULE

- | | |
|---|--------------------------------|
|  | New tree planting |
|  | Ivy screen |
|  | Ornamental ground cover shrubs |
|  | Specimens shrubs |
|  | Climbing plants |
|  | Paving |
|  | Front drive paving |
|  | Garden boundaries as approved |
|  | Timber decking |

General Planting Specification

AI PLANTING STOCK SHALL COMPLY WITH the requirements of the British Standards 3936, and shall be healthy, strong with a good shape and strong root system in accordance with the National Plant Specification. The native plants are to be locally provenance and be well labelled. The supply and planting of trees to be in accordance BS 8545:2014. Trees from nursery to independence in the landscape. Trees and shrubs are to be filled only between mid October and mid March and be handled and transported in accordance with relevant codes of practice, with roots kept moist and wrapped to protect them from adverse weather conditions.

All planting operations shall be carried out in accordance with British Standards 4428. Planting pits are to be dug at a size in excess of the roots to allow the roots to be spread out in the pit. All plants are to be planted at their natural depth as they existed in the nursery. 80 litres of peat free tree planting compost or well rotted manure is to be incorporated in the backfill of all tree pits.- (see enclosed diagram)

Trees are to be staked with low stakes, 1500mm long, 750mm into the ground and the tree secured by one tie tie. All trees are to have 90 litre watering bas as supplied by Barcham trees or similar and mulched 1m diameter round the tree with a bark mulch- one metre diameter round the base of each standard tree is to be mulched 15mm deep with medium grade bark mulch.

Planting beds- remove, paving excavate 400mm deep, and break up the base of the planting beds. Provide and lay 300mm deep topsoil in accordance with BS 3882. Cultivate to this depth and incorporate 100mm of well rotted farmyard manure or approved compost. Supply plants in accordance with BS 3836 and plant in accordance with BS 4428. Supply and lay medium grade ornamental bark mulch 75mm deep to all shrub beds.

Maintenance

All plants are to be maintained until established. Shrub beds are to be kept weed free. Any additional weed growth round the bases of the plant removed. The bark mulch is to be topped up annually to 75mm and the planting beds kept free of litter. Plants to be kept watered in dry periods.

Plants within the shrub beds to be faced back from path edges as required. The following plants to be pruned annually. The Ivy screen is to be maintained at 1.8 metre and faced back annually. The topiary *Laurus nobilis* to be trimmed annually to maintained a height not exceeding 1 metre in height and trained to a pyramidal form.

The climbing plants are to be trained on the trellis, and attached with appropriate planting ties.

Replacement Planting

Replace any tree or plant within a five year period that fails to thrive or is below specification.

Annual Maintenance for Trees

All plants are to be maintained until established.

- Newly-planted trees are to be watered during April-September.
- The intervals between watering is to be fortnightly with additional visits if there has not been rainfall within a weekly period.
- Trees should be watered twice monthly during the summer months for the first 2 years unless there is adequate rainfall to fully hydrate the surrounding ground.
- Fork over mulched areas.
- Mulch mulched areas at specified depth, topping up as necessary to maintain a 75 mm cover.
- Check each stake is supporting its tree in the intended manner, as necessary to ensure that no damage occurs to any tree.
- Check that each tree is growing healthily, and remove all dead wood, damaged or diseased branches. Remove any suckering shoots growing from the clear stem. Prunings to be removed off site to the contractors tip.
- Any wounds shall be neatly paired back to sound wood in accordance with BS. 3998: 2010 Recommendations for Tree Work. Re-firm trees which have been loosened by the wind or frost.
- Remove all stakes and ties after two years or after the trees have rooted successfully.

PLANTING SCHEDULE						
Trees						
Key	Species	Size	Pot size	Qty		
Lj	Ligustrum japonicum- tree privet	10-12cm	45 litre	1		
			TOTAL	1		
Ivy screen						
Key	Species	density	Size	Qty		
Hing	Hedera helix, Glacier supplied in 1.2mwide 1.8m high grown on galvanised wire fencing: painted in bio-degradable troughs- as supplied by Treobox Ltd or similar	1/m	1.2m wide x 1.8m high	5		
			TOTAL	5		
Specimen Shrubs						
Key	Species	Density	Size	Qty		
Fms	Fargesia Murielae Shinar	specimen	5 litre	2		
Ln	Laurus nobilis, Pepper Erythroid form	specimen	5 litre	2		
Pn	Physicodaphnys nigra	specimen	5 litre	2		
			TOTAL	8		
Ground cover planting						
Key	Species	Density	Size	Qty		
CP	Cistus x purpureus	6/m	2litre	10		
CP	Cistus x purpureus	6/m	2 litre	10		
Hs	Hesperis matronalis	6/m	2 litre	15		
La	Lavandula angustifolia	6/m	2 litre	25		
Pt	Pachysandra terminalis	6/m	5 litre	20		
Ro	Rosmarinus officinalis, Blue Eoy	4/m	2 litre	25		
So	Salvia officinalis	9/m	2 litre	5		
Tv	Thymus vulgaris	9/m	2 litre	5		
			TOTAL	115		
Climbering plants						
Key	Species	Density	Size	Qty		
Ga	Clematis Armandi	specimen	5 litre	4		
Hng	Hedera helix, Glacier	specimen	5 litre	1		
			TOTAL	5		

1 Parkfield Avenue, LONDON, UB10 0DF <i>Landscape Proposals</i> Scale Plan 1:100 @ A1 Elizabeth Greenwood C.M.I.L., F.A.R.B.A. 10 Knight Street, Sawinghatch, Herts SG2 9AT Tel 01763 742601 mobile 0746869742; email ms.igreenwood@gmail.com	Date December 2016 Drawn by EJG Use No. 682.16 Proj No. 682.16.24
---	---

