



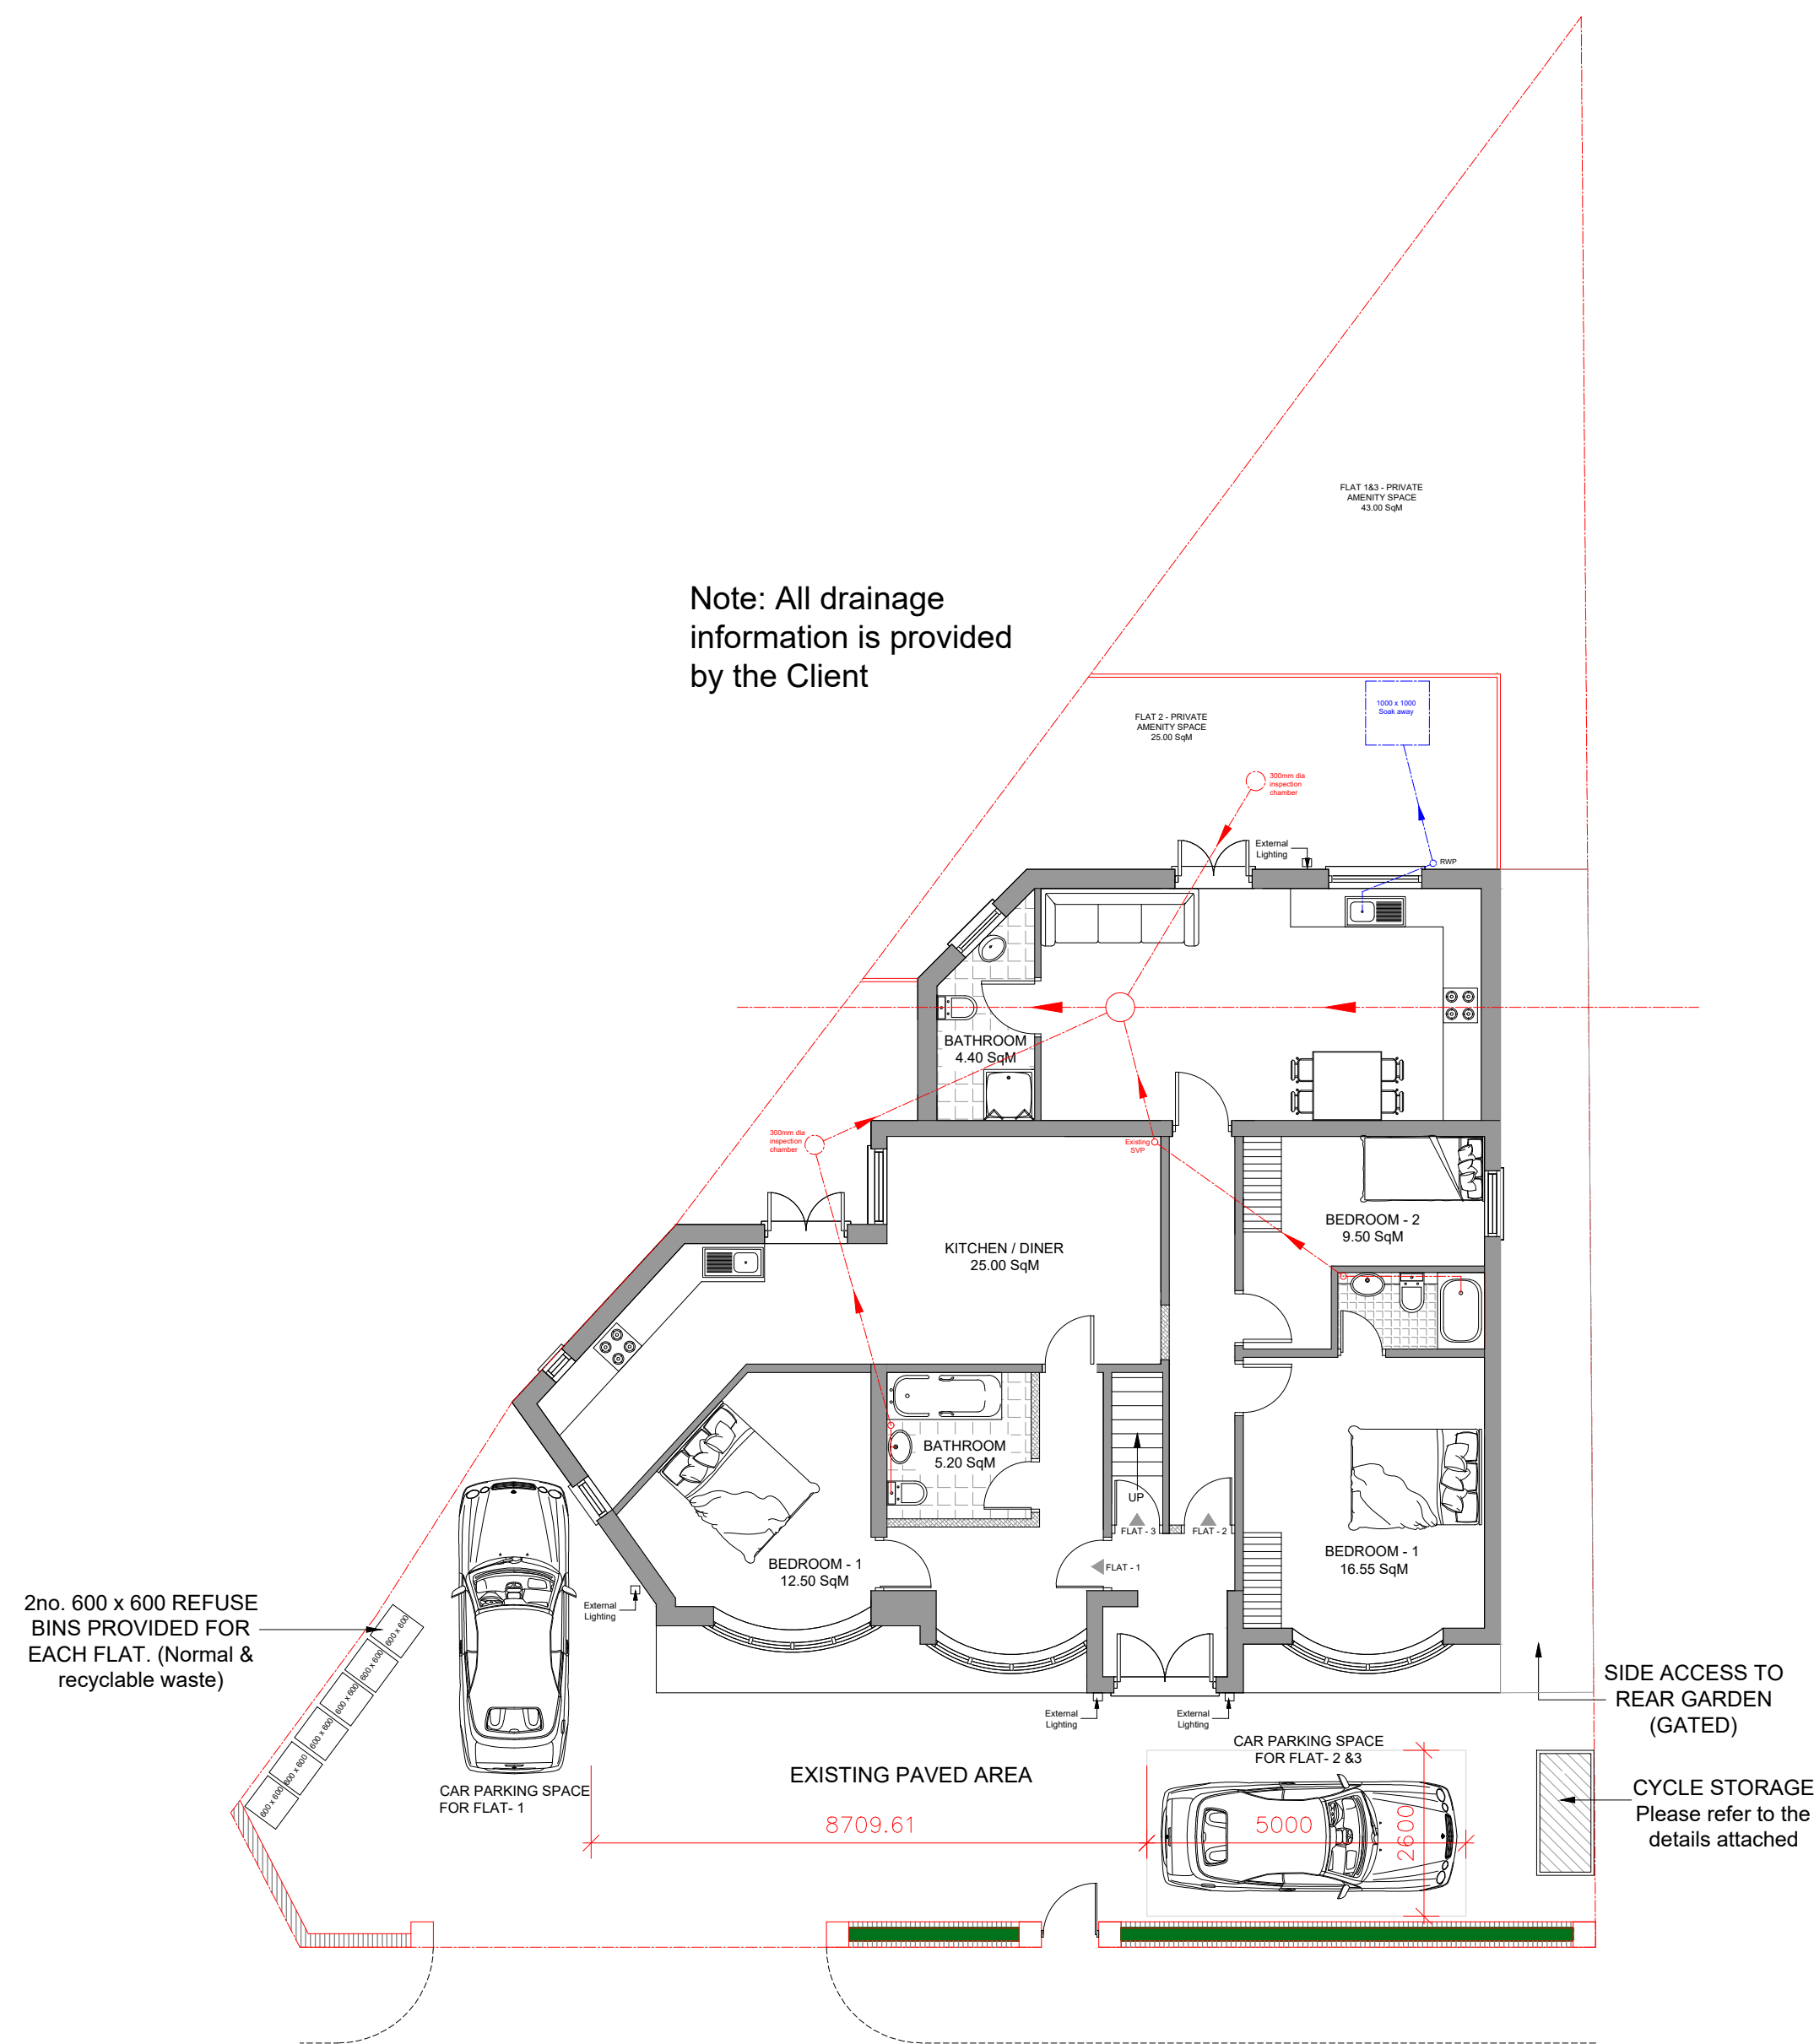

SITE LAYOUT PLAN
(NO CHANGES PROPOSED)

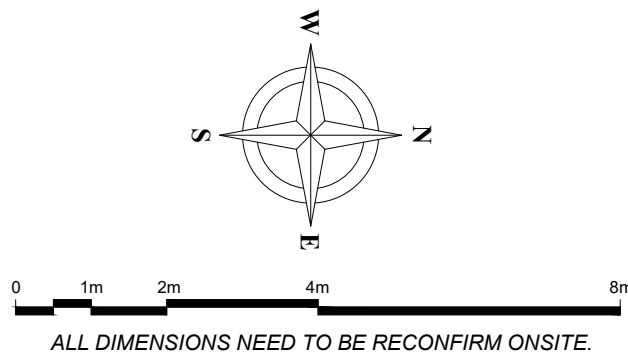

Note: All drainage information is provided by the Client



- NOTES:
1. THIS DRAWING IS COPYRIGHT AND SHOULD NOT BE REPRODUCED WITHOUT THE WRITTEN APPROVAL OF ARCHITORIUM LIMITED.
 2. ALL DIMENSIONS TO BE CHECKED ON SITE AND ANY DISCREPANCIES BROUGHT TO THE ATTENTION OF THE ARCHITORIUM LIMITED.
 3. NO DIMENSIONS TO BE SCALED.
 4. THIS DRAWING IS TO BE READ IN CONJUNCTION WITH ALL OTHER RELEVANT ARCHITECTS, SERVICE ENGINEERS AND STRUCTURAL / CIVIL ENGINEERS DRAWINGS AND SPECIFICATIONS.
 5. ALL THE INFORMATION IS PROVIDED BY THE CLIENT. ARCHITORIUM LTD. DO NOT TAKE ANY RESPONSIBILITY FOR ANY DISCREPANCY.
 6. ALL RIGHTS RESERVED.

						PROJECT 1 PARKFIELD AVENUE, HILLINGDON, MIDDLESEX, UB10 0DF			
						DRAWING TITLE SITE LAYOUT PLAN			
						DRG NO.	14-254-P04	REVISION	G
						DATED	25-03-2015	SCALE	1:200 @ A3
						APPROVED BY		STATUS	PL
REV.	DATE	REV. BY	CHEC. BY	DESCRIPTION					