

All rights reserved. Richard Elliott Architects asserts its rights under the Copyright, Designs and Patents Act 1988 (Unless otherwise agreed in writing).
Figured dimensions only are to be taken from this drawing.
All dimensions are in millimeters unless otherwise stated.
All dimensions shall be checked on site prior to works commencing.
Any discrepancies shall be reported to Richard Elliott Architects.
All works to be carried out in accordance with by-laws and regulations of local authorities and statutory undertakers.

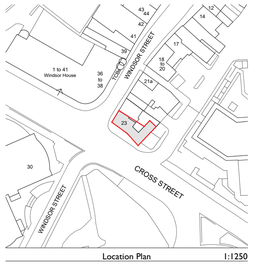

Location Plan 1:1250

N

SCALE 1:1250
0 30 60 90

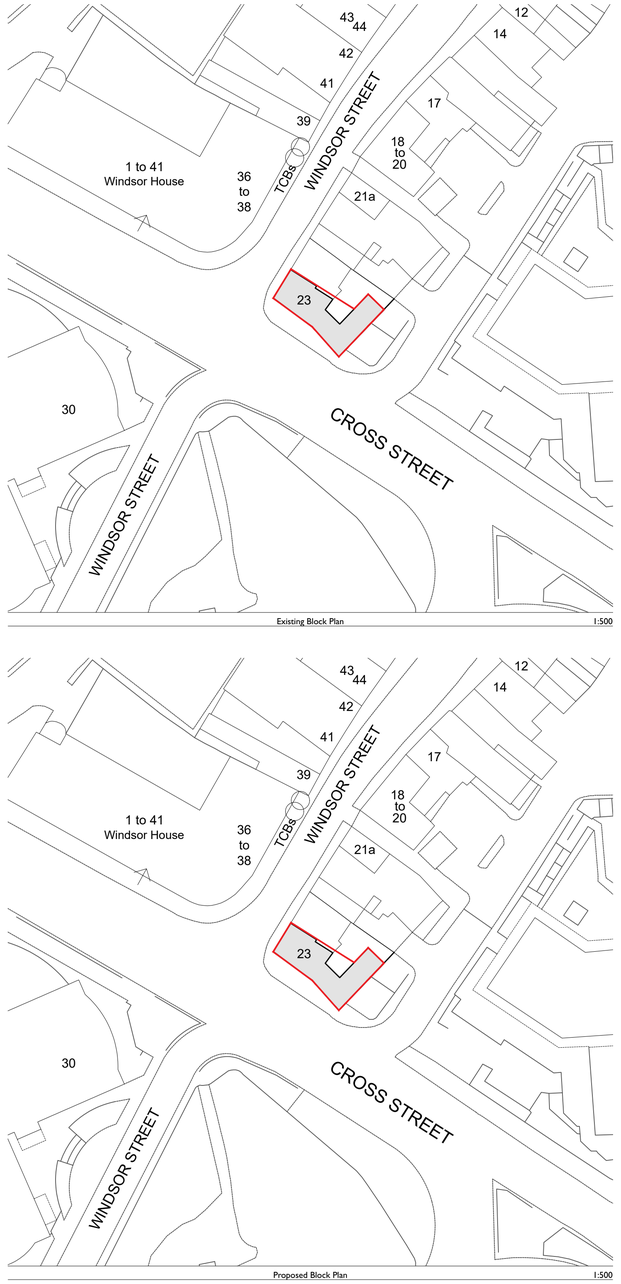

Proposed Block Plan 1:500

N

SCALE 1:500
0 15 30 45m

RevID	Transmittal Set ID	Transmittal Set Name	Issue Date	Issuer Initials	Status	Approved by

Richard Elliott Architects
36A Ashen Grove Road, Sevenoaks, Kent, TN15 6YE
t 01959 525243 m 07908 254285

Job Title
23 Windsor Street
23 Windsor Street
#Site Address2
London
UB8 1AB

Drawing Title
Location Plan and Block Plans

Drawing Status
For Planning

Drawn by	Date	Checked by	Date
Elliott	17/10/2026	Elliott	17/10/2026

Scales
1:500, 1:1250 @ A1

Drawing Number
26216-2

Revision
P1

www.elliott-architects.co.uk