


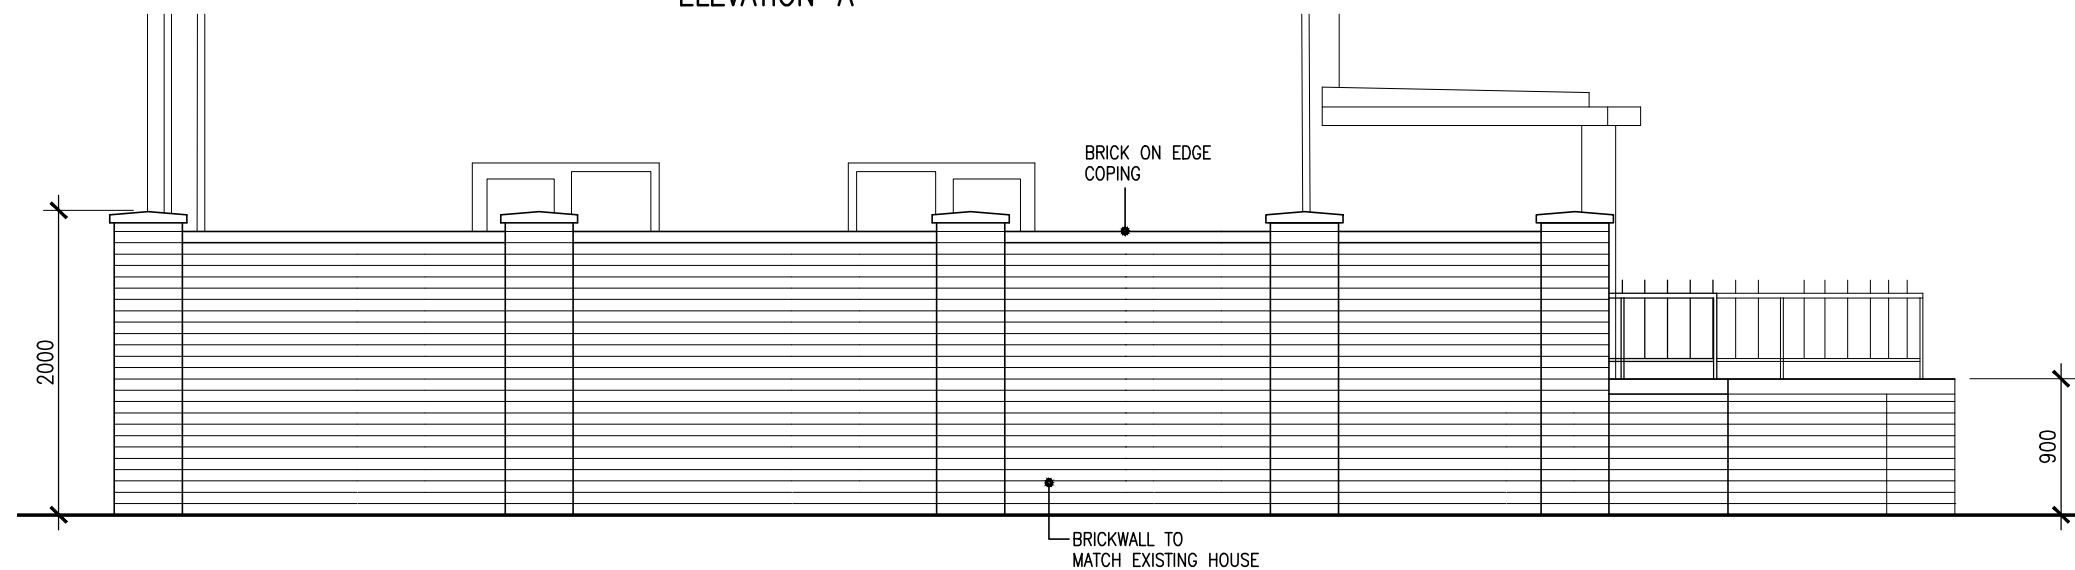

ELEVATION-A



ELEVATION-B

Project  
PROPOSED BOUNDARY WALL  
TO NO.1 FAIRWAY AVENUE WEST DRAYTON UB7 7AN

Drawing  
ELEVATIONS

Scale  
1/50@A3

Date  
DEC.2021  
Drawn

Drawing No.  
A/620/BW02