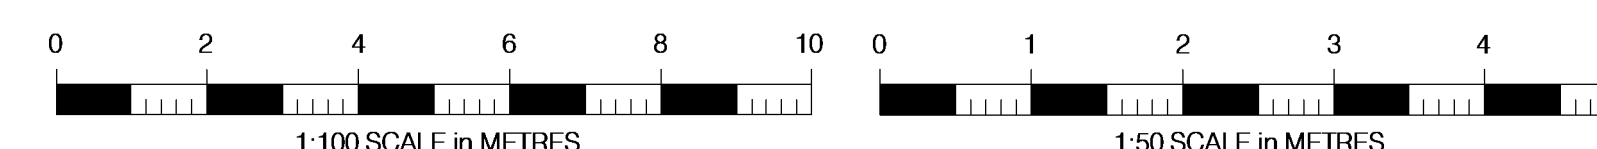
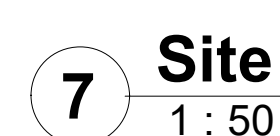


All dimensions are to be verified on site prior to work commencing

[illegible]

31 Manor Road
UB3 2DG

Proposed

Project number	2019-015
----------------	----------

Date	18.08.19
------	----------

Drawn by SH

102

Scale @ A1	As indicated
------------	--------------