
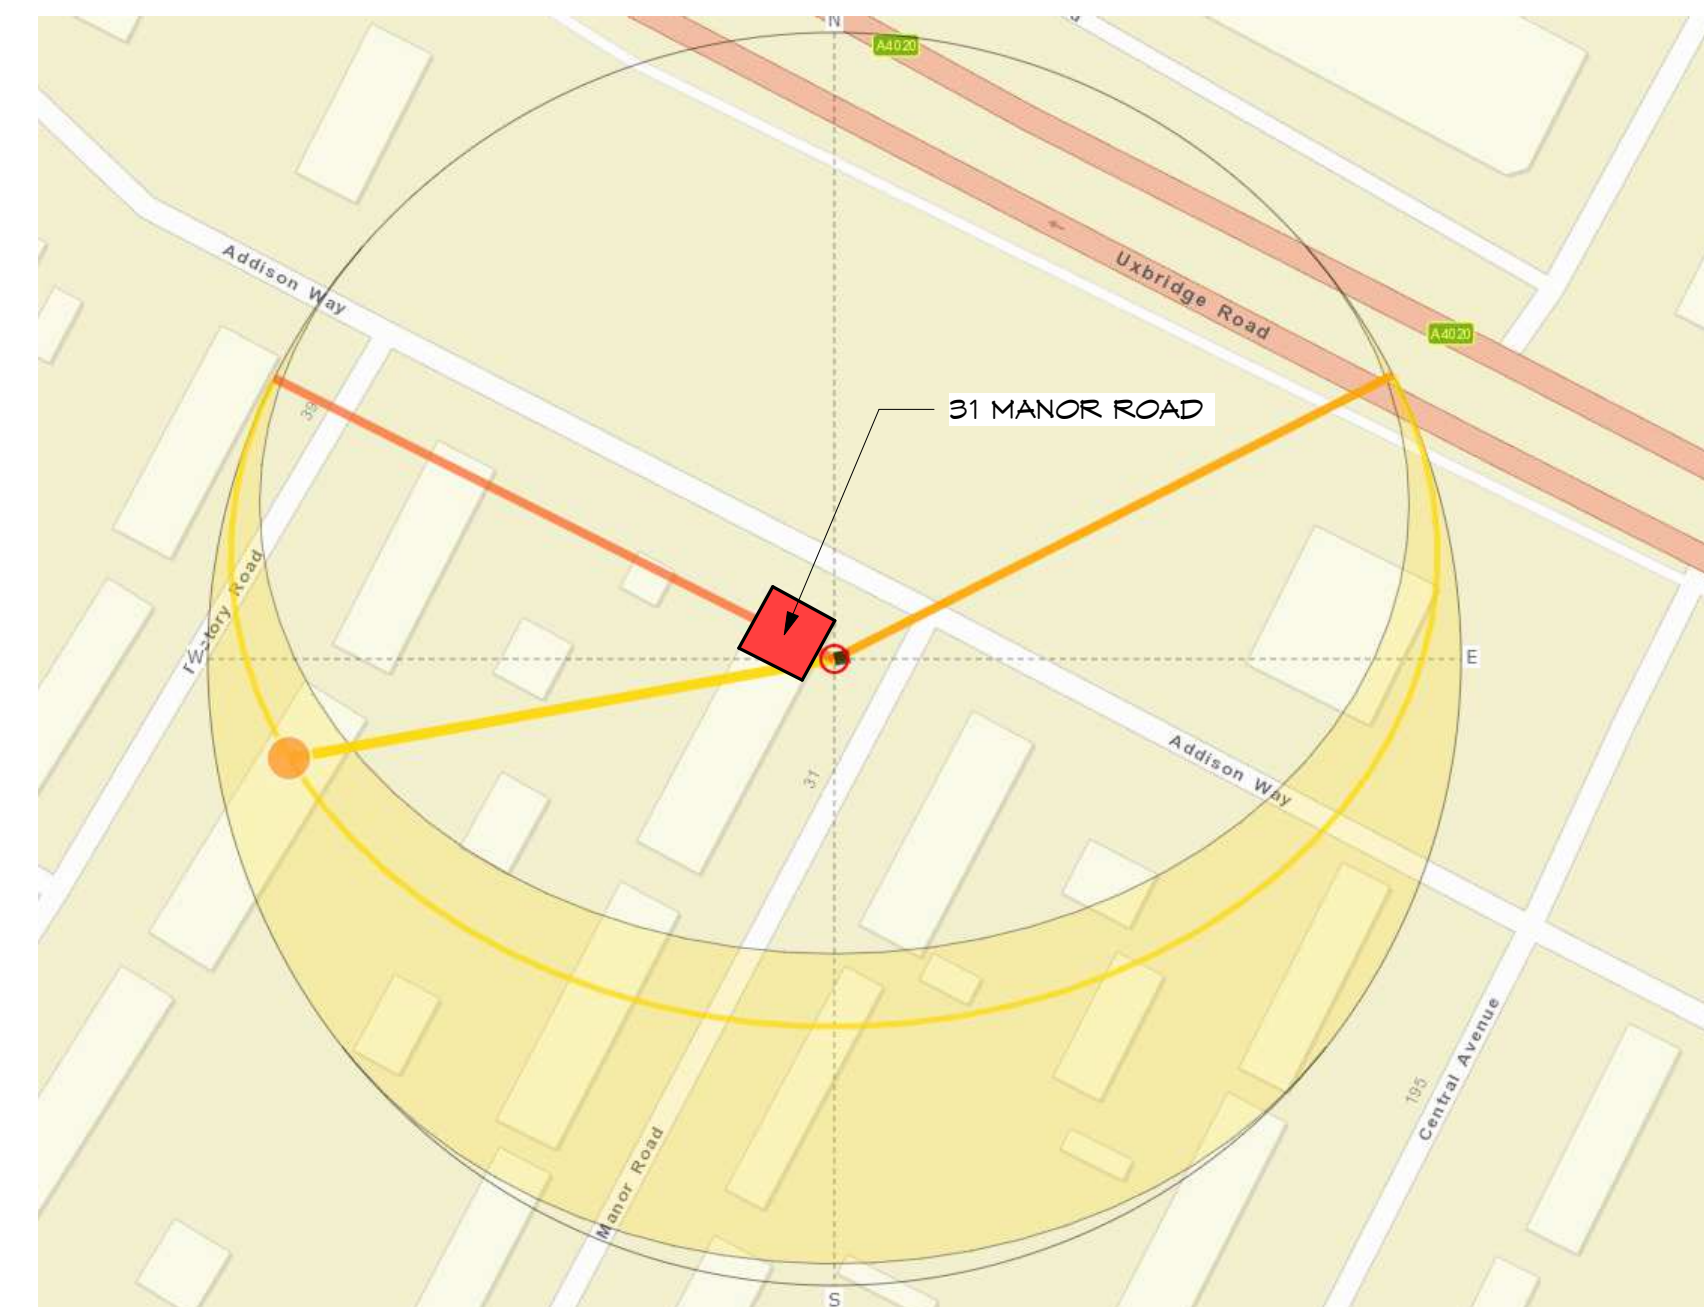
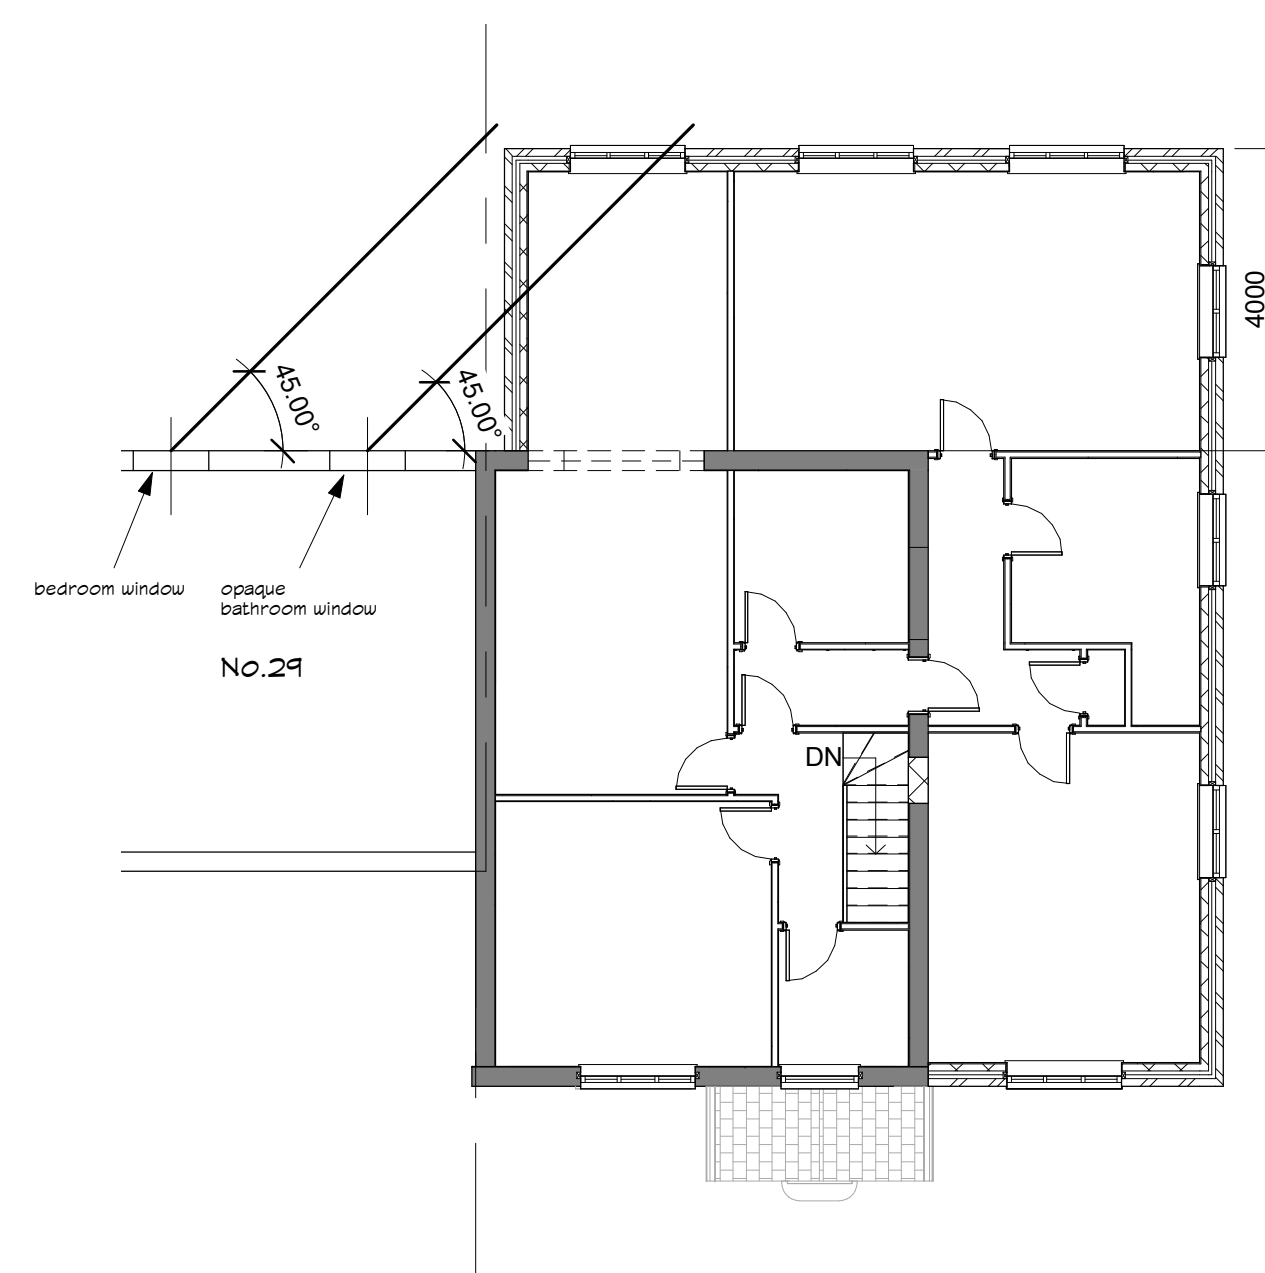





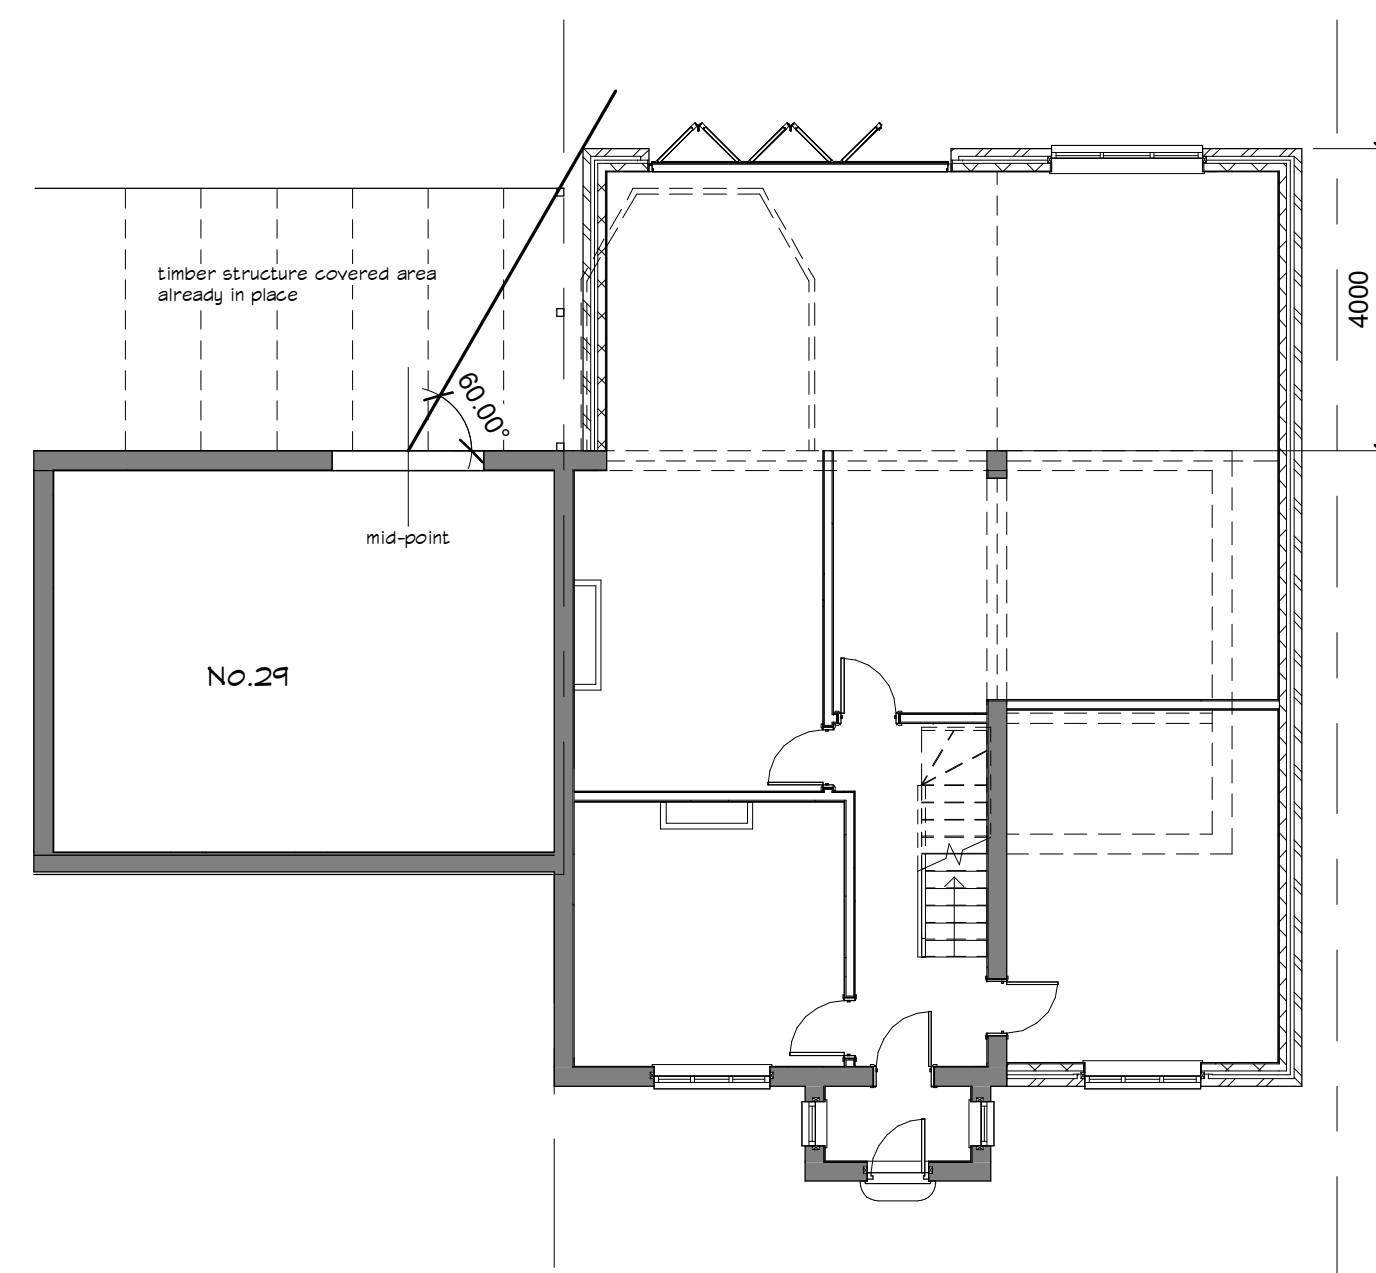


NOTES:

This drawing is to be read in conjunction
with all relevant Architects and Engineers
drawings

Only figured dimensions are to be used for construction

All dimensions are to be verified on site prior to work commencing

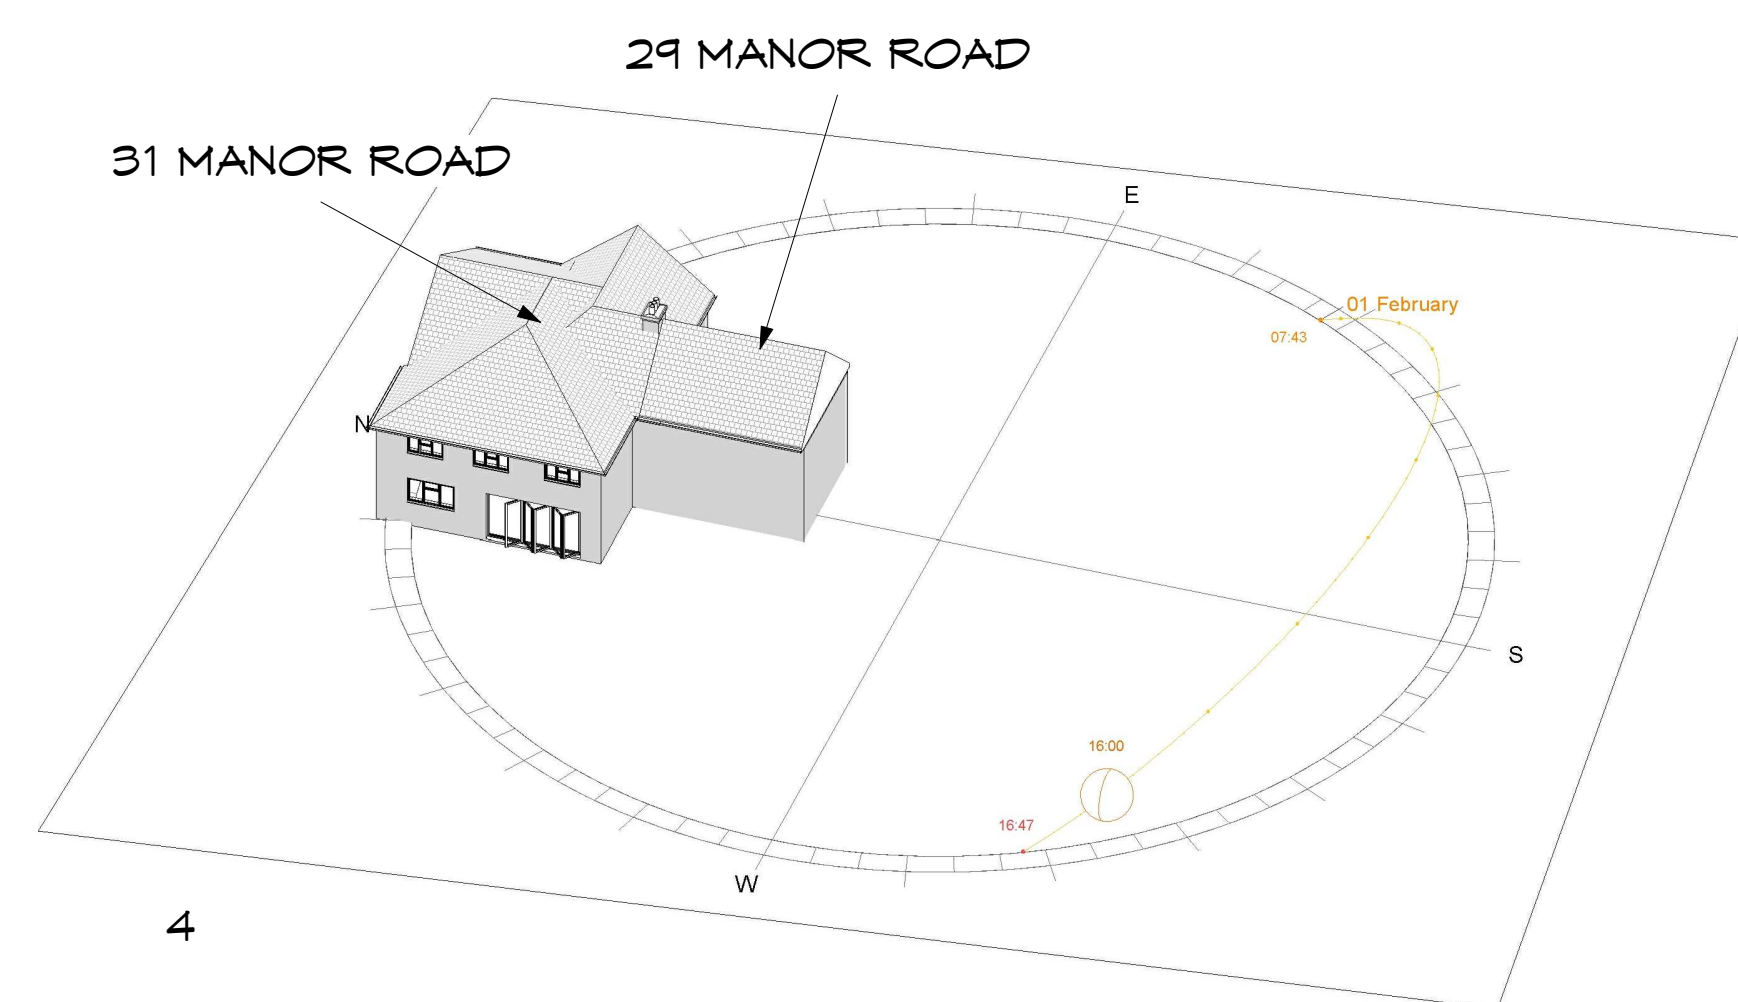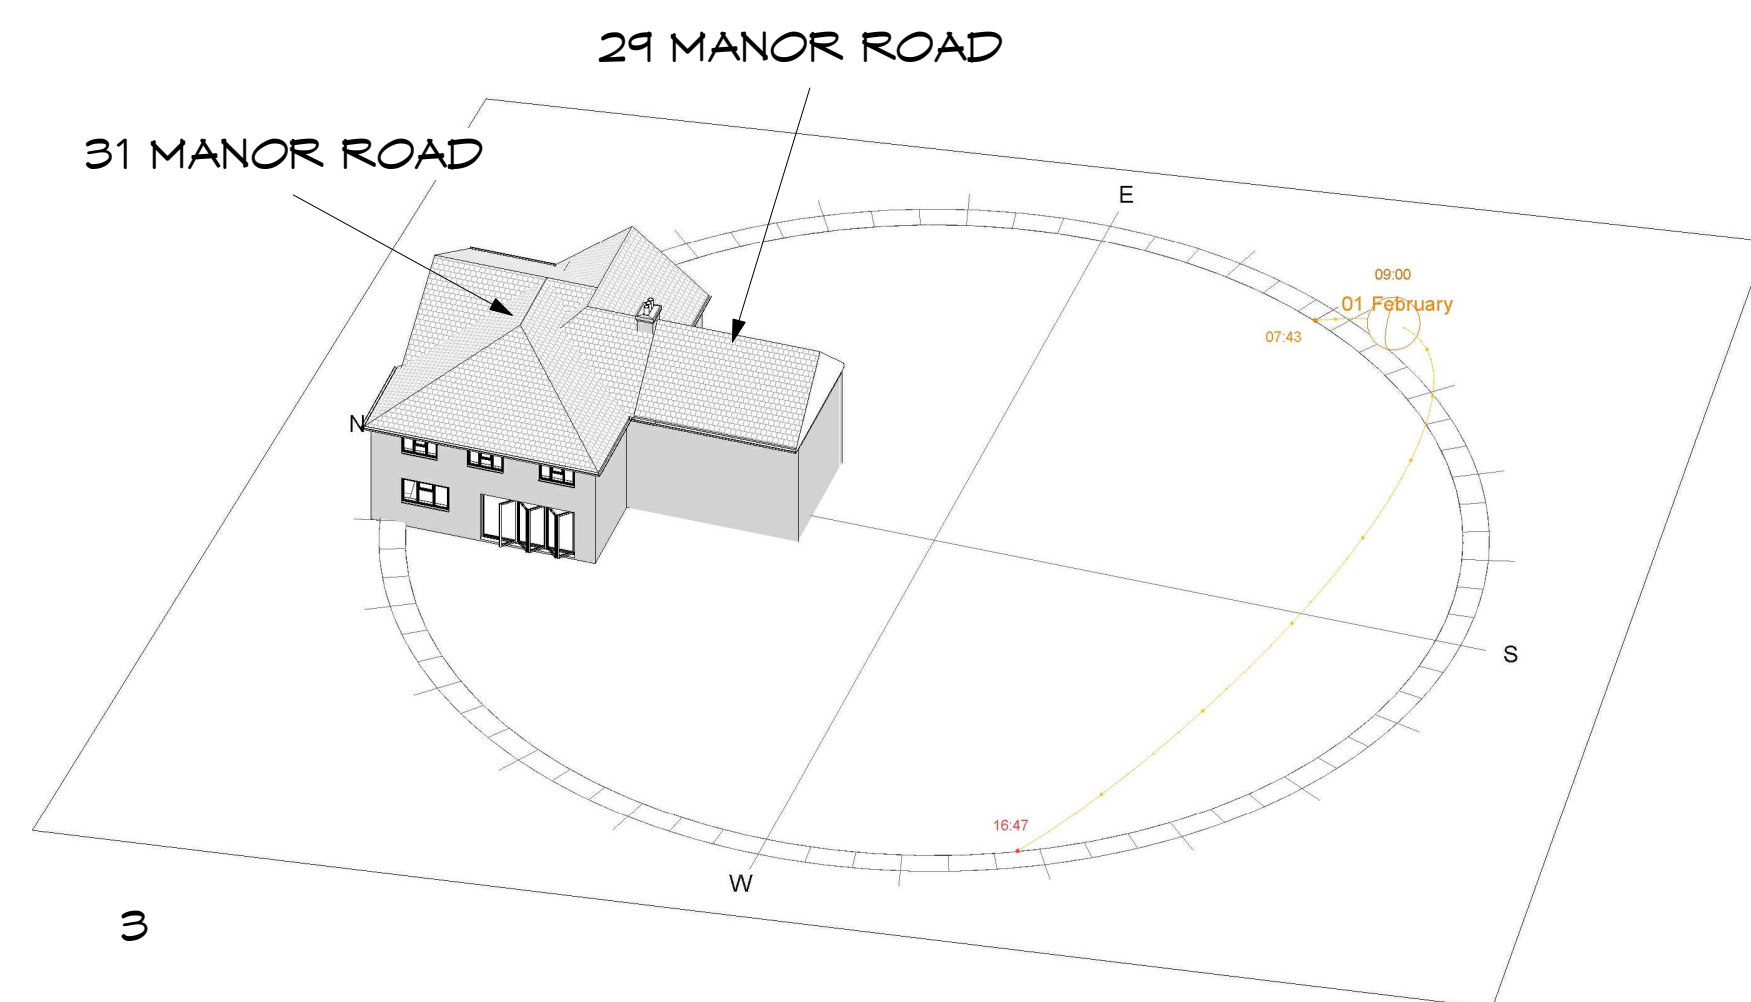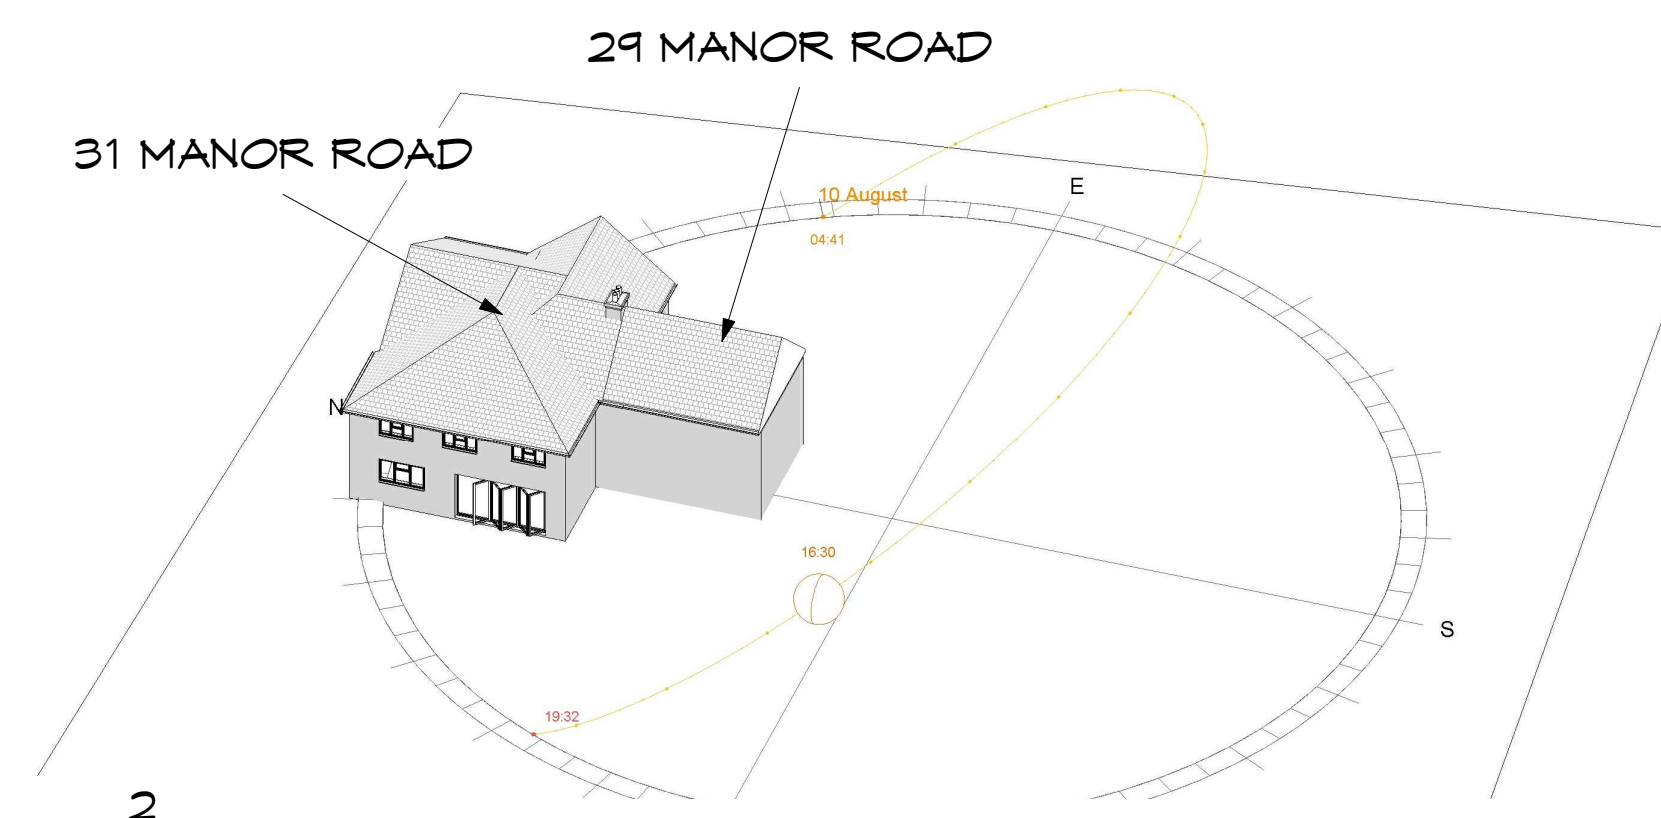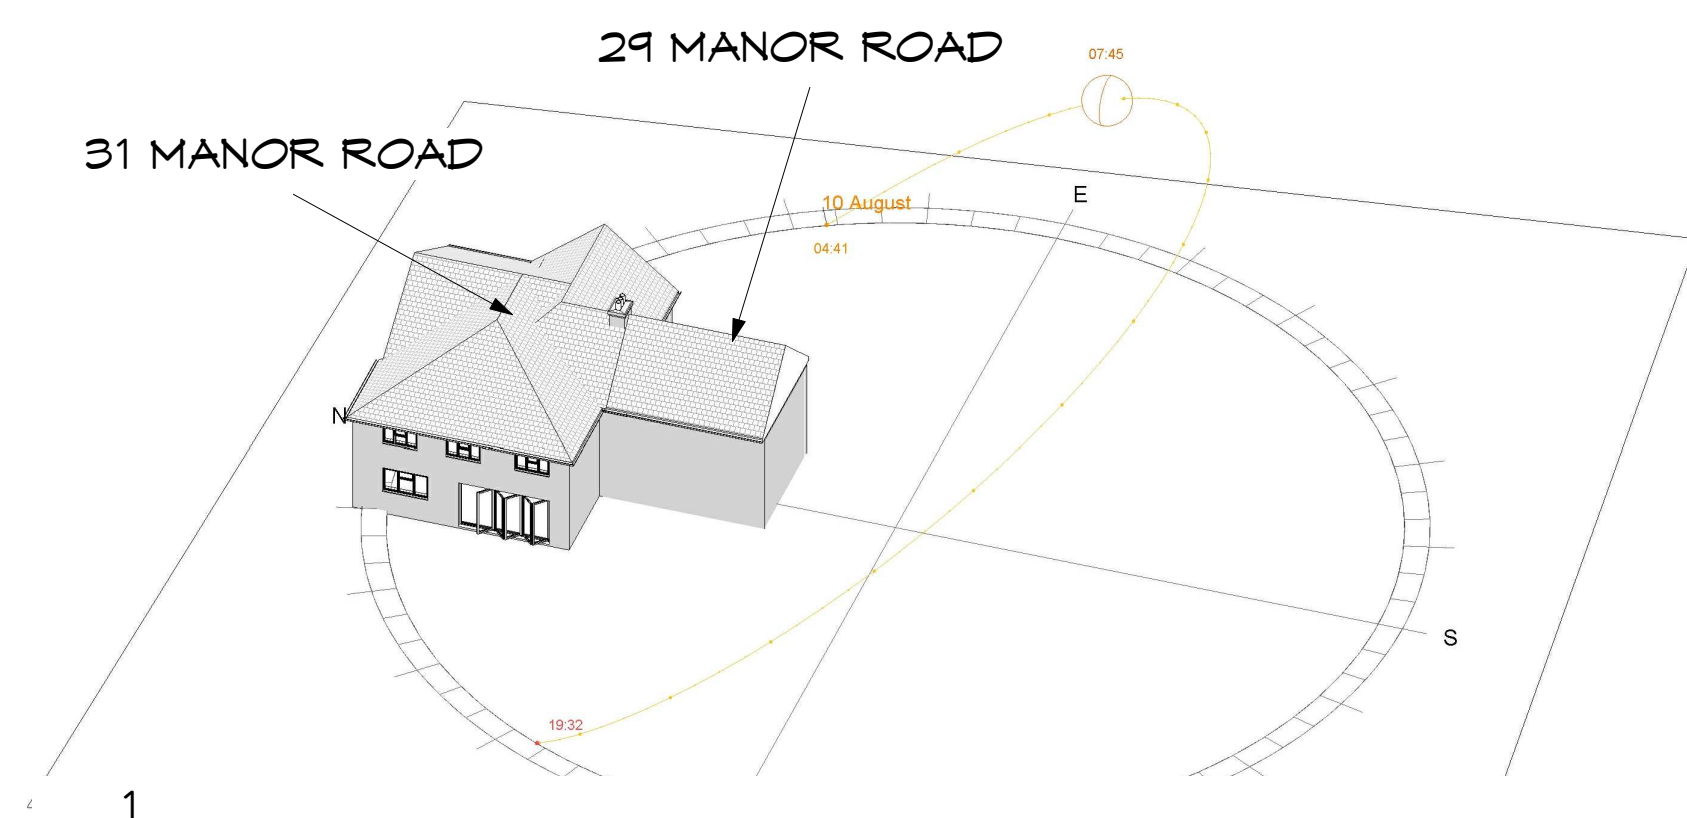

1 - Sun path diagram during August 2019 @ 7:45AM

2 - Sun path diagram during August 2019 @ 4:30PM

3 - Sun path diagram during February 2020 @ 9:00AM

4 - Sun path diagram during February 2020 @ 4:00PM

The sun path diagrams show that the light for the neighbour at no.29 will not be affected.

The angles on ground and first floor also show that the outlook/light will not be affected.

[illegible]

31 Manor Road
UB3 2DG

Proposed

Project number	2019-013
Date	18.08.18
Drawn by	SC
103	
Scale @ A1	1 : 100