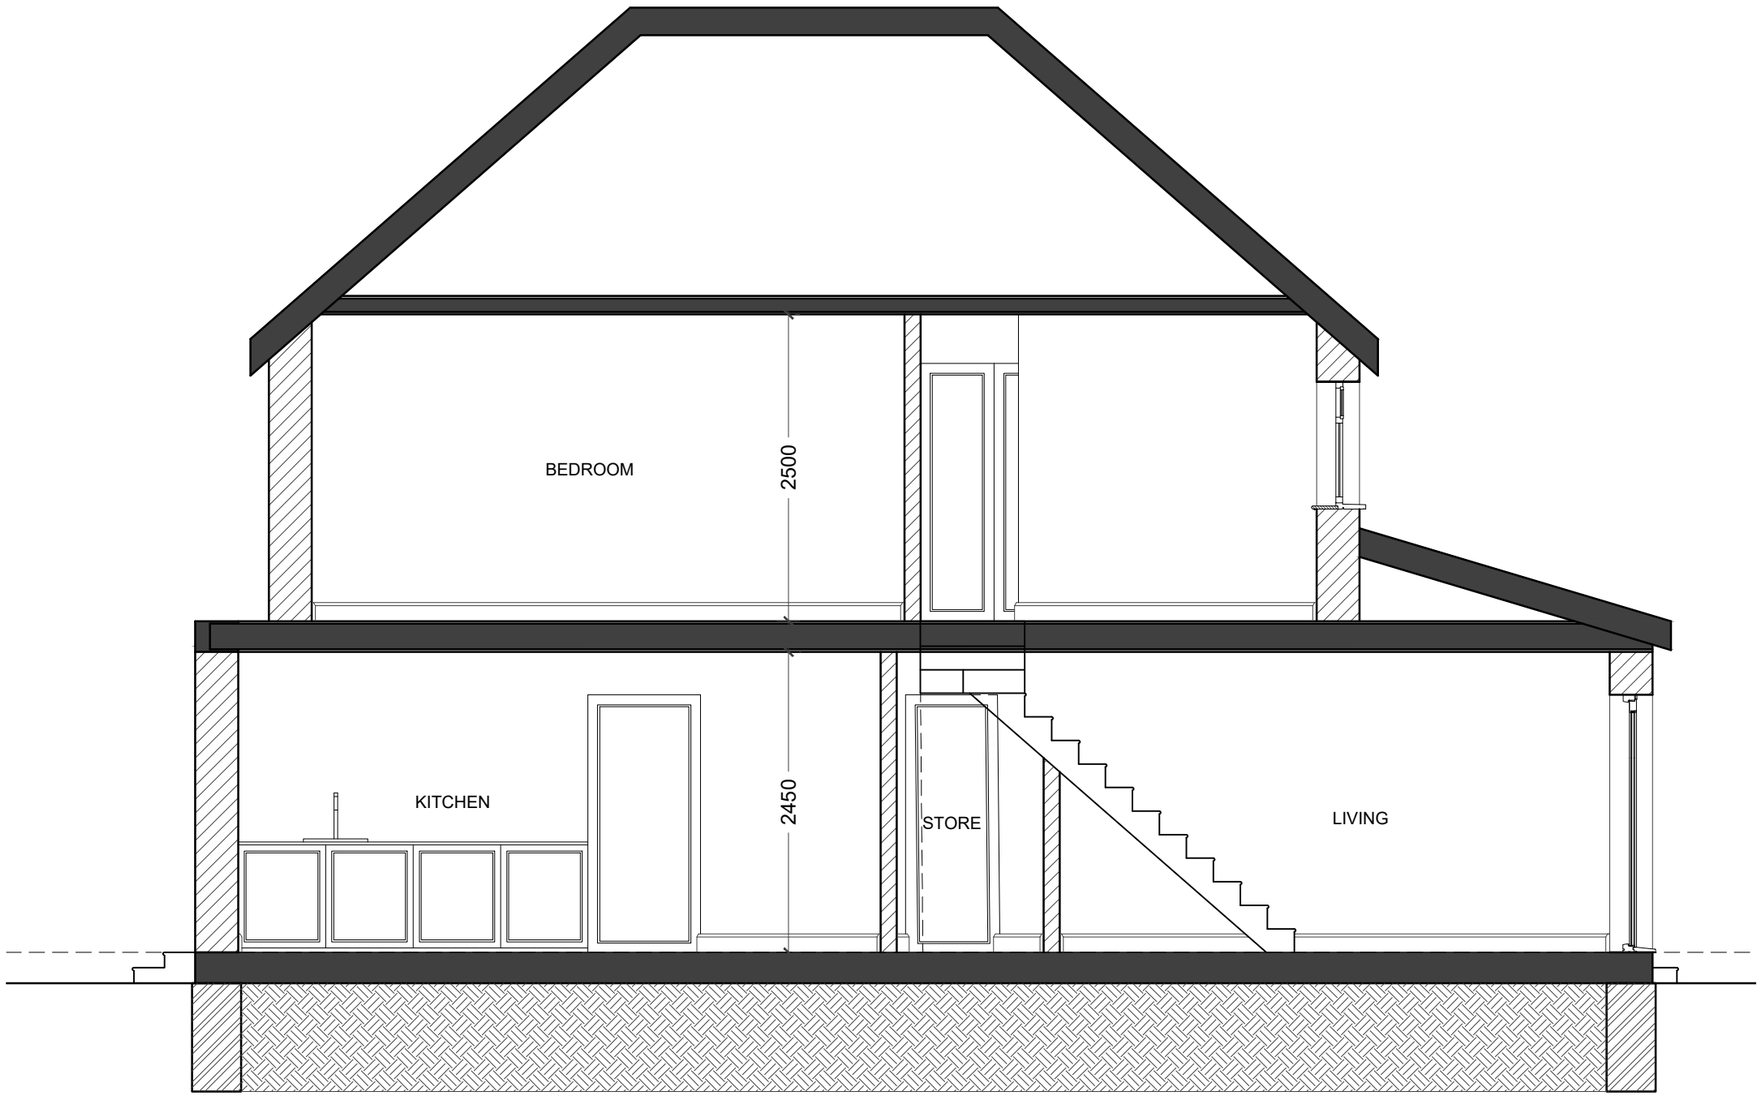


01 - ARCHITECTURAL SECTION

NOTES

- Dimensions are not to be scaled from this drawing by contractors. The contractor is requested to check all dimensions before the work started.
- Report any discrepancies to the client or architect before undertaking the work described in the drawings.
- Dimensions are approximate site dimensions and are to be verified by the contractor on site before any fabrication/site works i.e foundations etc occur
- Contractor is responsible for all temporary propping to existing structure

0 1 2m 3 4 5m

Scale

REVISIONS			
NO.	DESCRIPTION	DATE	BY

FULL-PLANNING APPLICATION

DESIGN ENDEAVOURS LTD
M: 07869580774, 07824773079
E: design.endeavour@gmail.com

Project: 31 MANOR ROAD HAYES
HILLINGDON, UB3 2DG

Title: ARCHITECTURAL SECTION

Scale	Drawn	Approved	Date
1:50@A3	IM/TA		APR-26
Job No.	Drawing No.		Rev.
DE-1359/26	PF-31MR-05		