
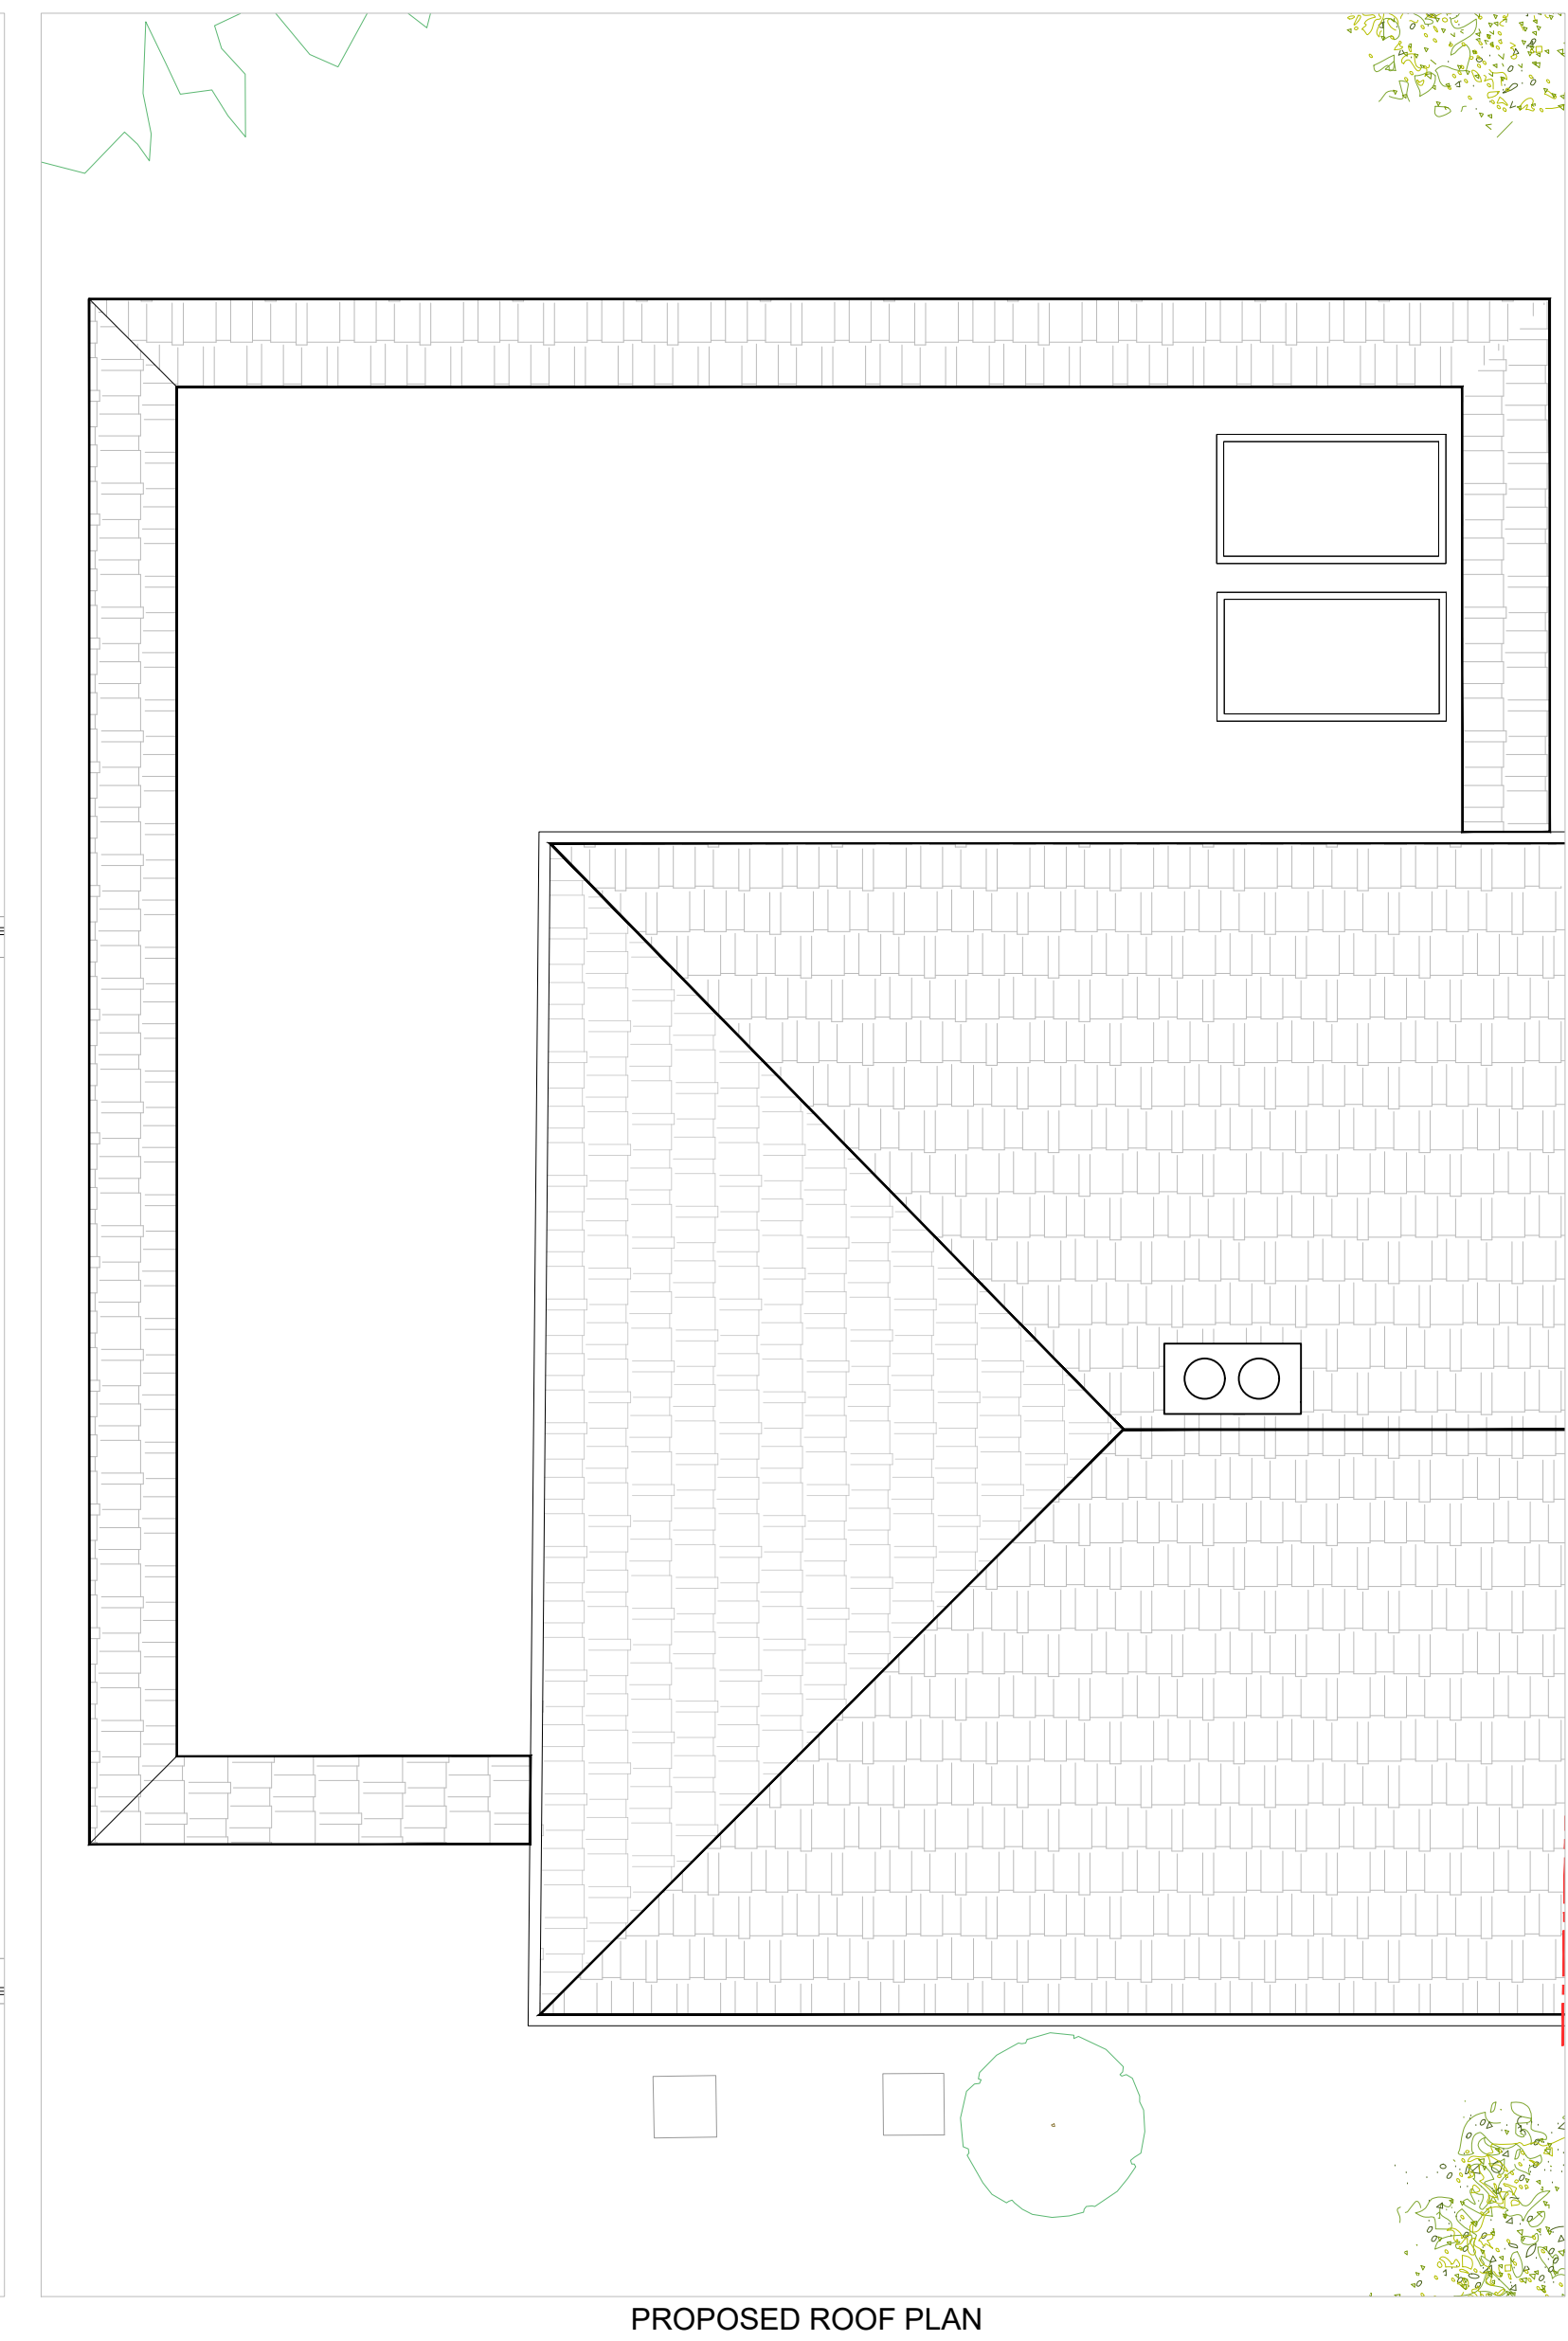
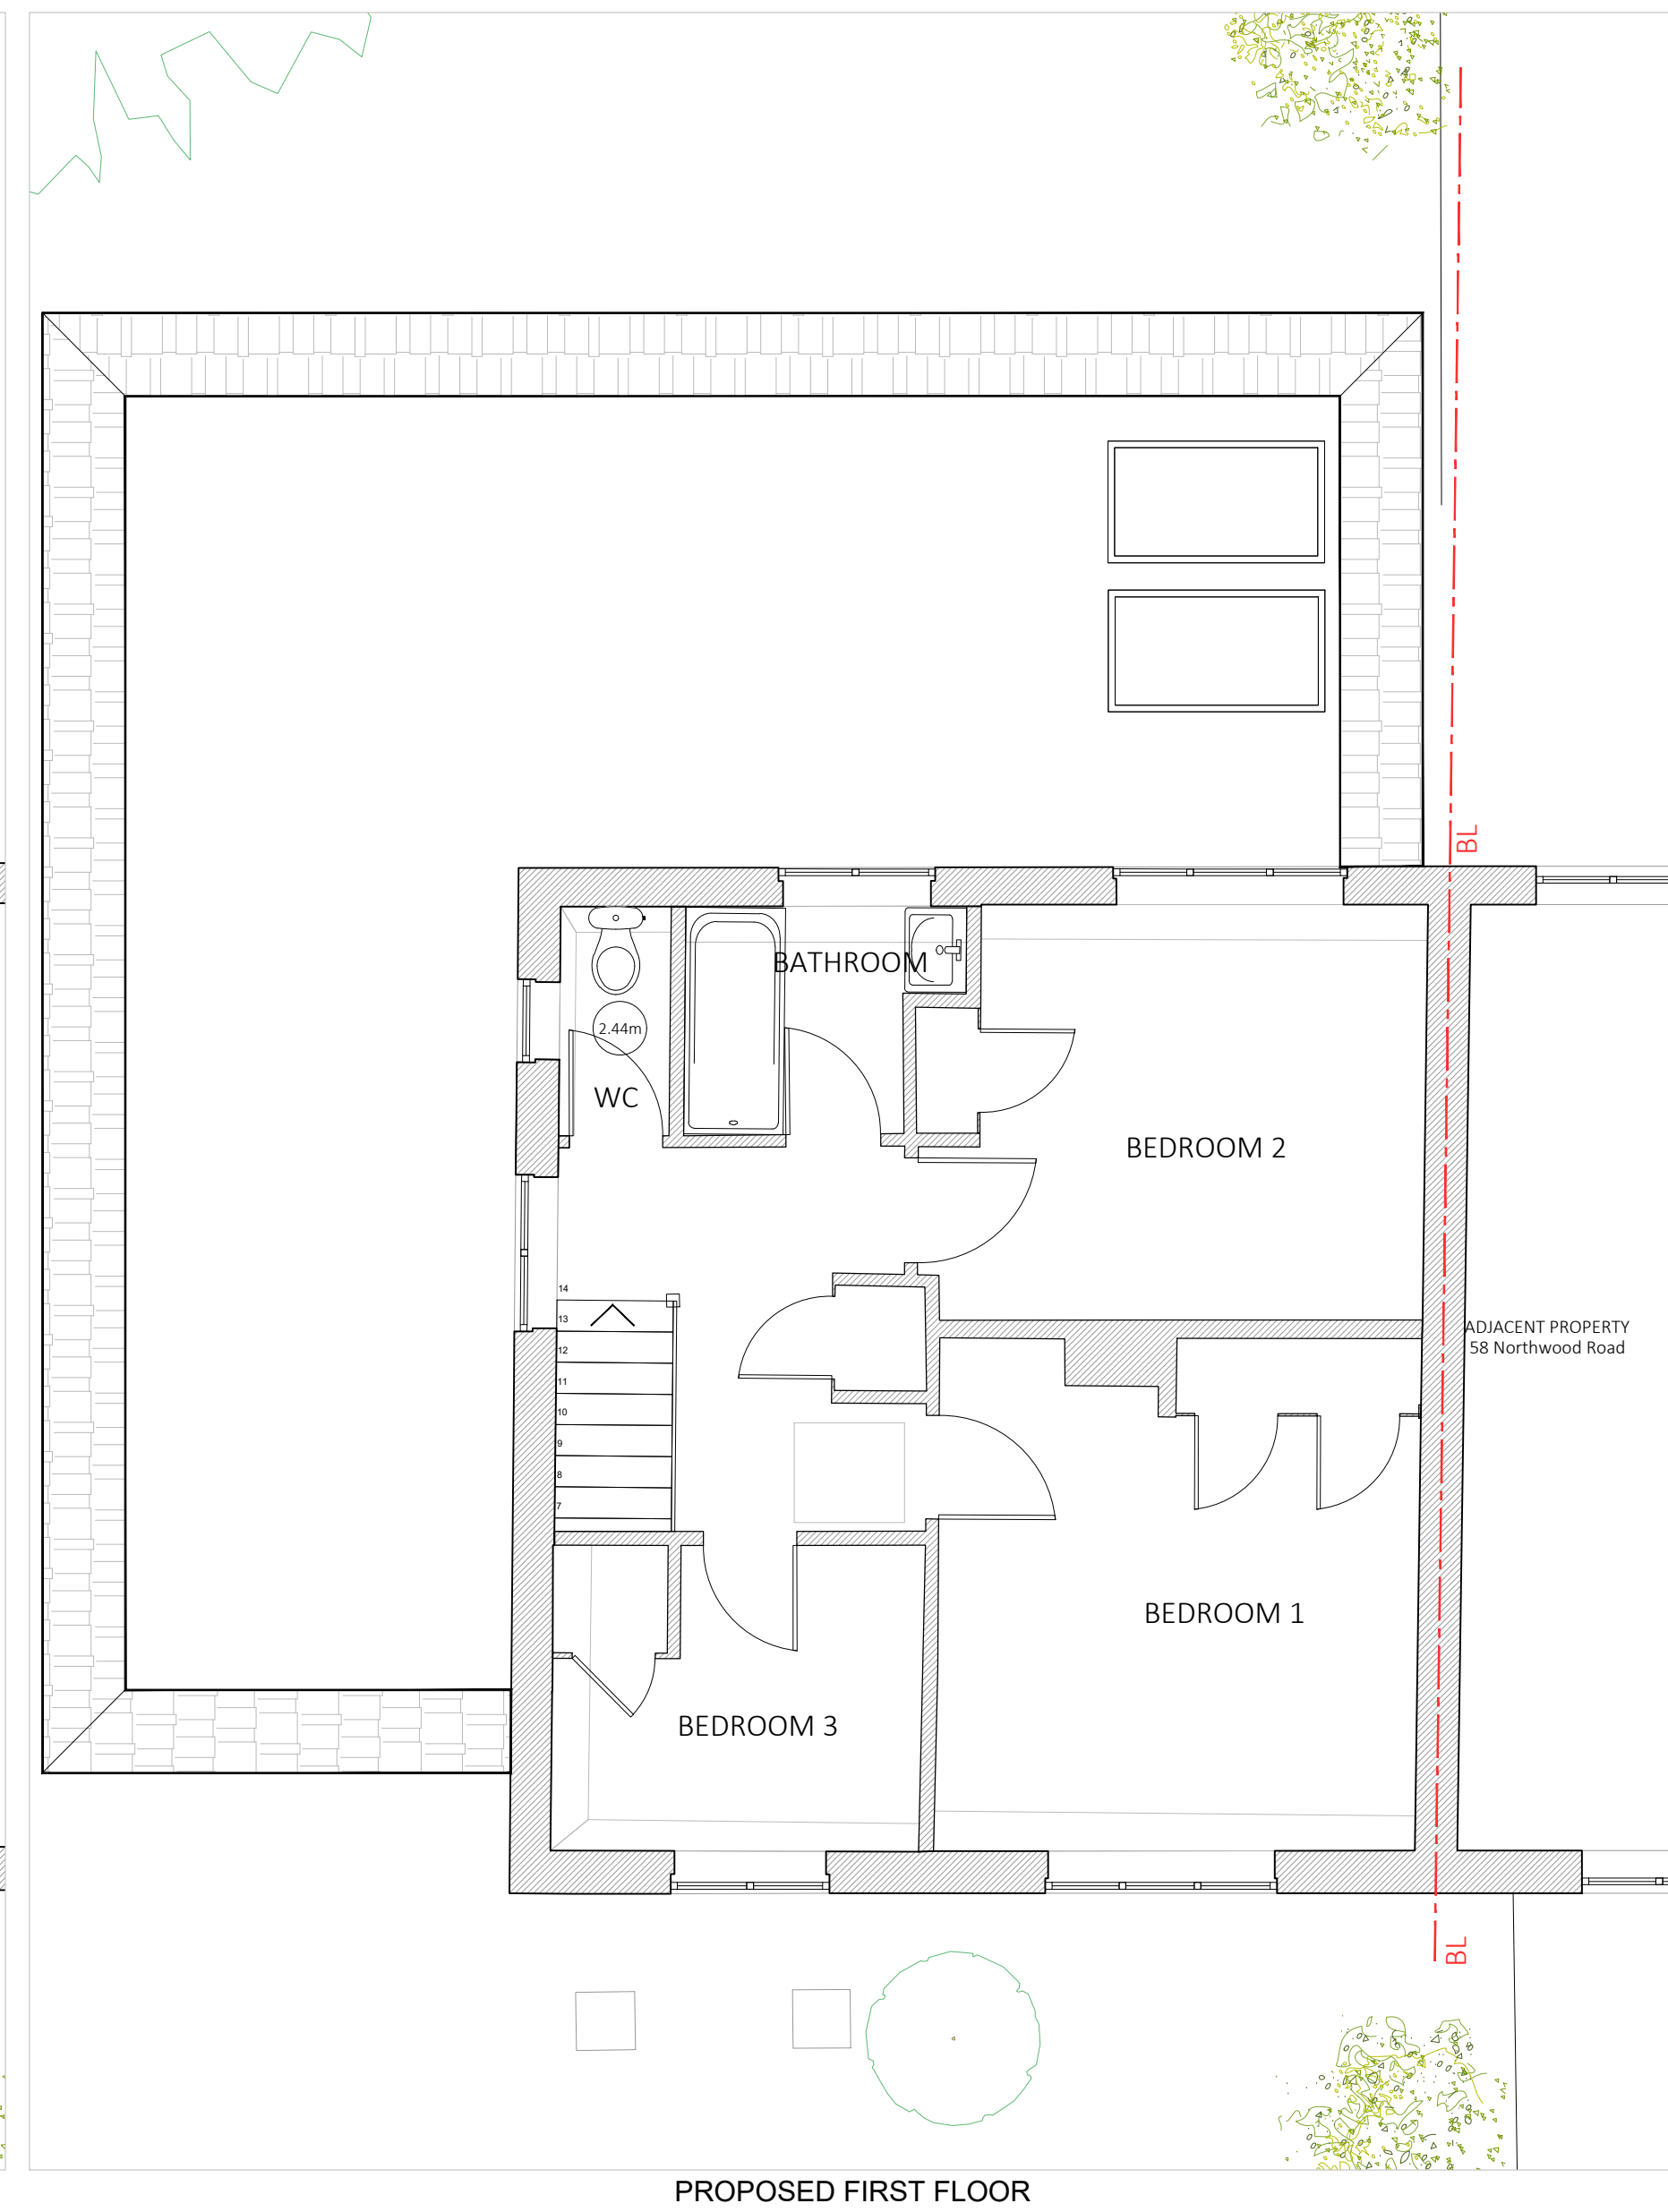


NOTES
Drawings for planning purposes only
and not for construction.

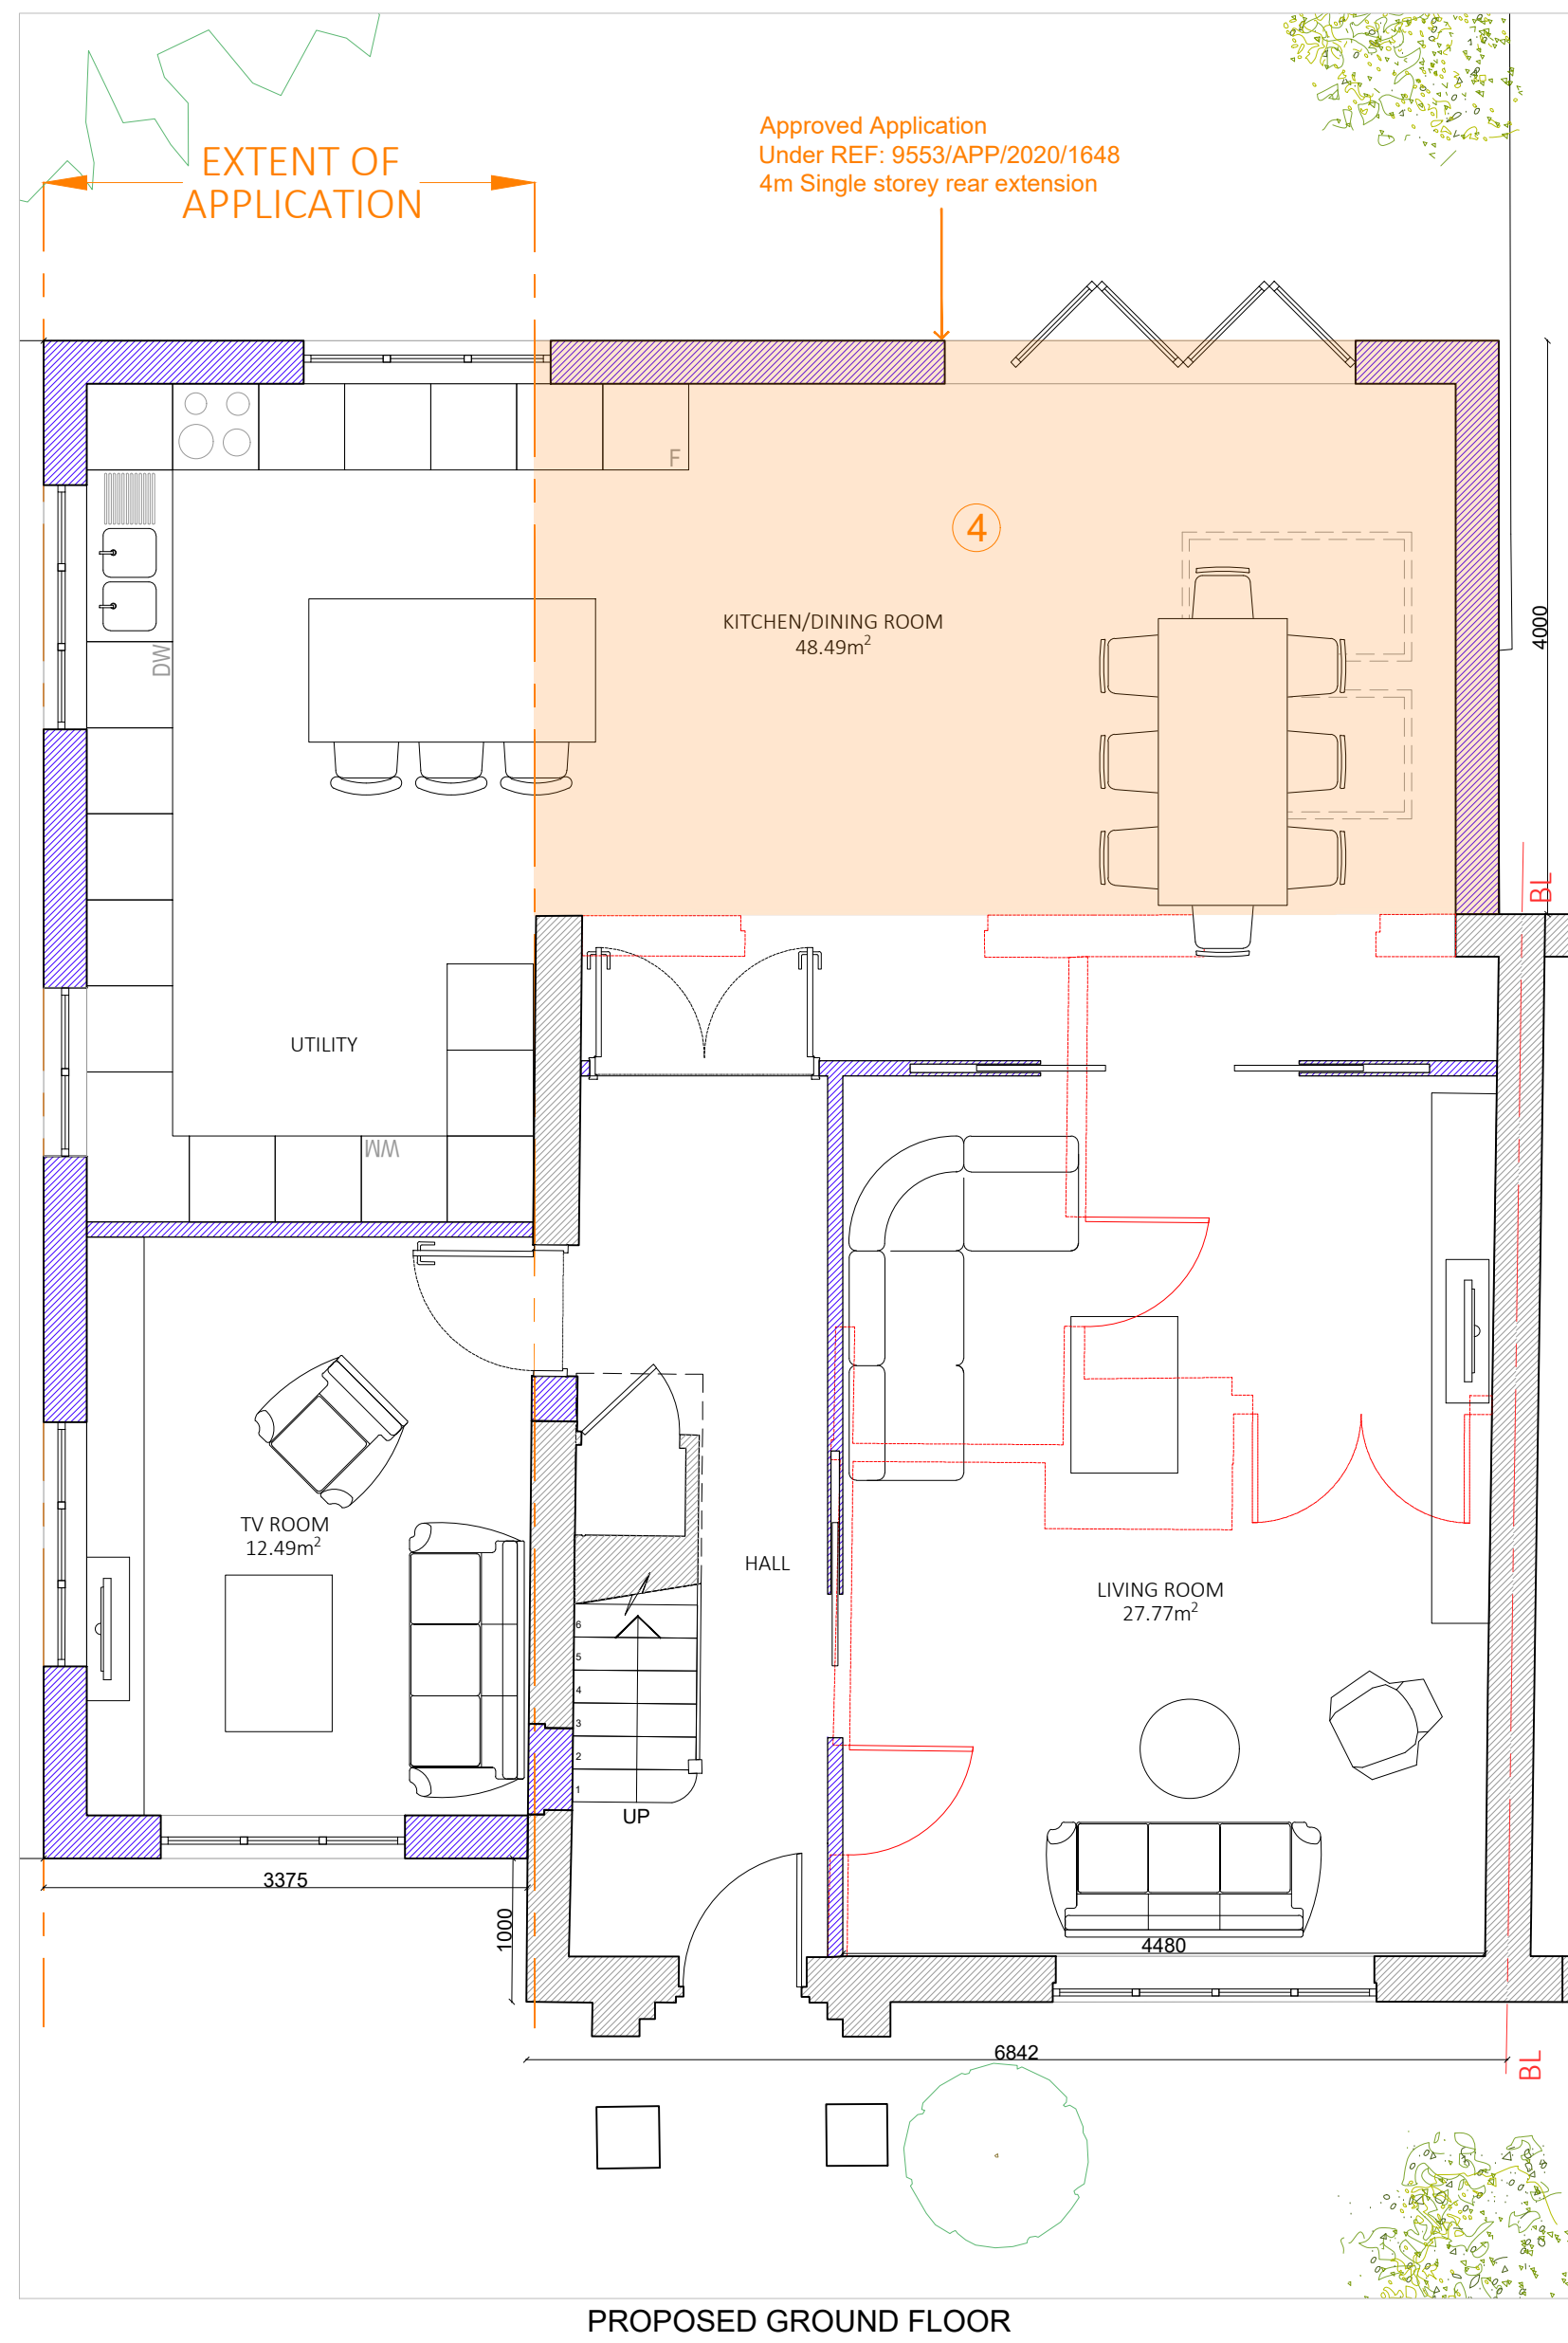

- ① New Roof Tiles to match existing
- ② New Windows to match existing
- ③ New Bricks to match existing
- ④ Approved Application Under REF: 9553/APP/2020/1648 4m Single storey rear extension

EXISTING WALLS
PROPOSED WALLS
DEMOLITION OF EXISTING WALLS

NORTHWOOD ROAD

60 Northwood Rd
Uxbridge-UB9 6PP
Harefield





7 Progress Business Centre
Whittle Way
Burnham
Berkshire
SL1 6DQ
usl@uslarchitects.co.uk

PLANNING

Job No	Date	Drawing
2020/NRH	30/01/2021	PROPOSED PLANS AND ELEVATIONS
Drn	Chk	Drawing Number
CDG	BK	NRH/PL/100

Rev number	Rev date	Revision detail

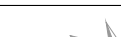 PAPER SIZE :	A1		
SCALE :	1:50@ A1 1:100@ A3		
			
SCALE 1:50 @ A1		SCALE 1:100 @ A3	This drawing is copyright USL Architects.