


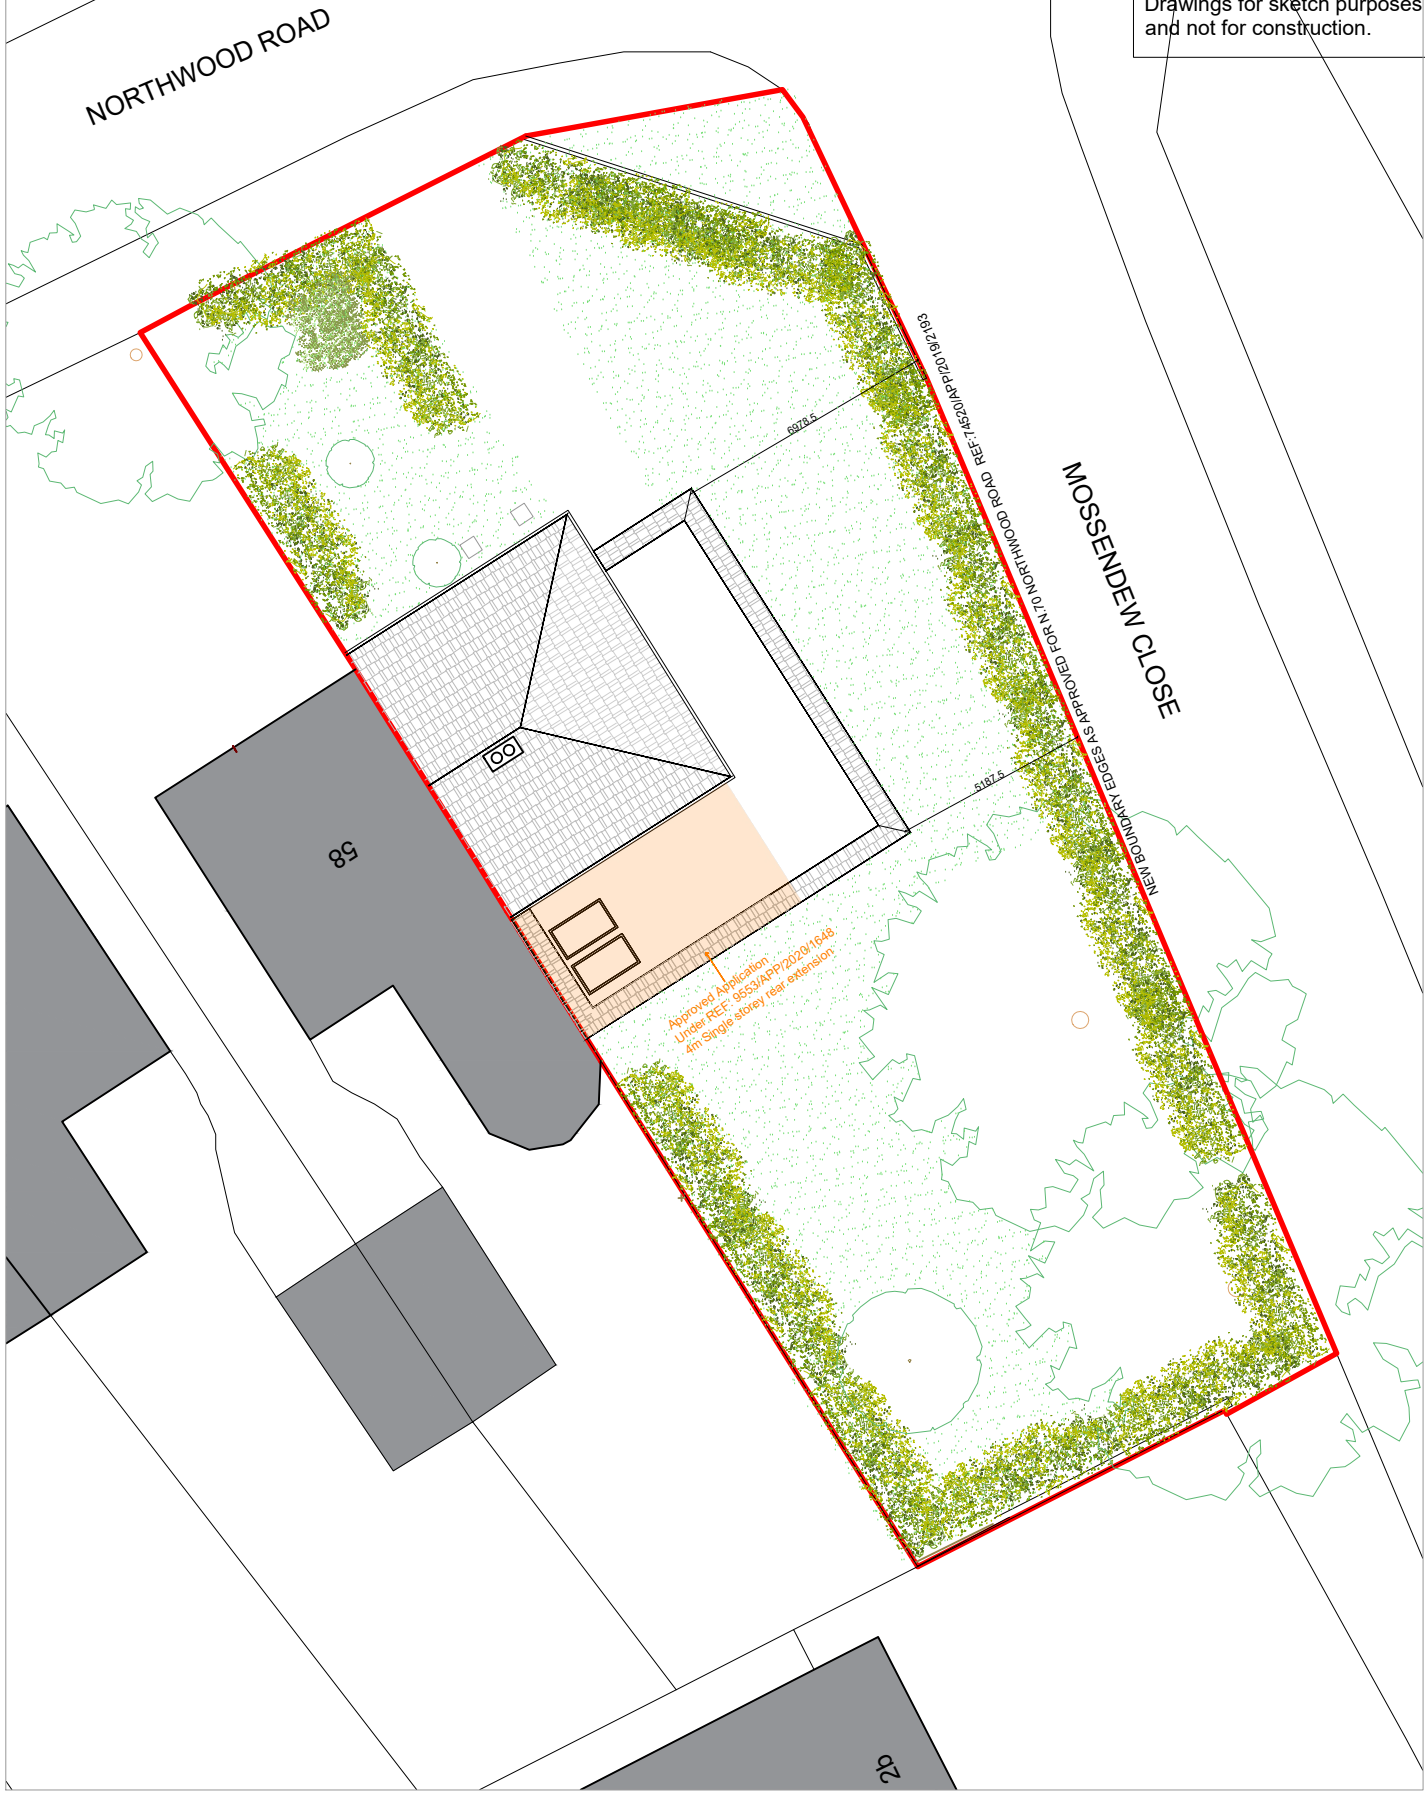

EXISTING SITE PLAN



PROPOSED SITE PLAN

NOTES
Drawings for sketch purposes only
and not for construction.

This drawing is copyright
USL Architects.