Haydon School

New AGP

Scale: 1:250 — 0, 5, 15, 25m; 10, 20

CONSULTANTS
Surfacing Standards LTD
Office 2, Empingham House,
Ayston Road, Uppingham, LE15 9NY
01536 400 072

1. DO NOT SCALE FROM DRAWING UNLESS FOR PLANNING PURPOSES ONLY. ALL DIMENSIONS TO BE CHECKED ON SITE PRIOR TO COMMENCEMENT OF WORKS.
2. THIS DRAWING IS COPYRIGHT TO SURFACING STANDARDS LTD
3. ALL PERSONNEL SHOULD BE AWARE OF THE HEALTH AND SAFETY PLAN WHICH IS RETAINED IN THE SITE MANAGERS OFFICE.

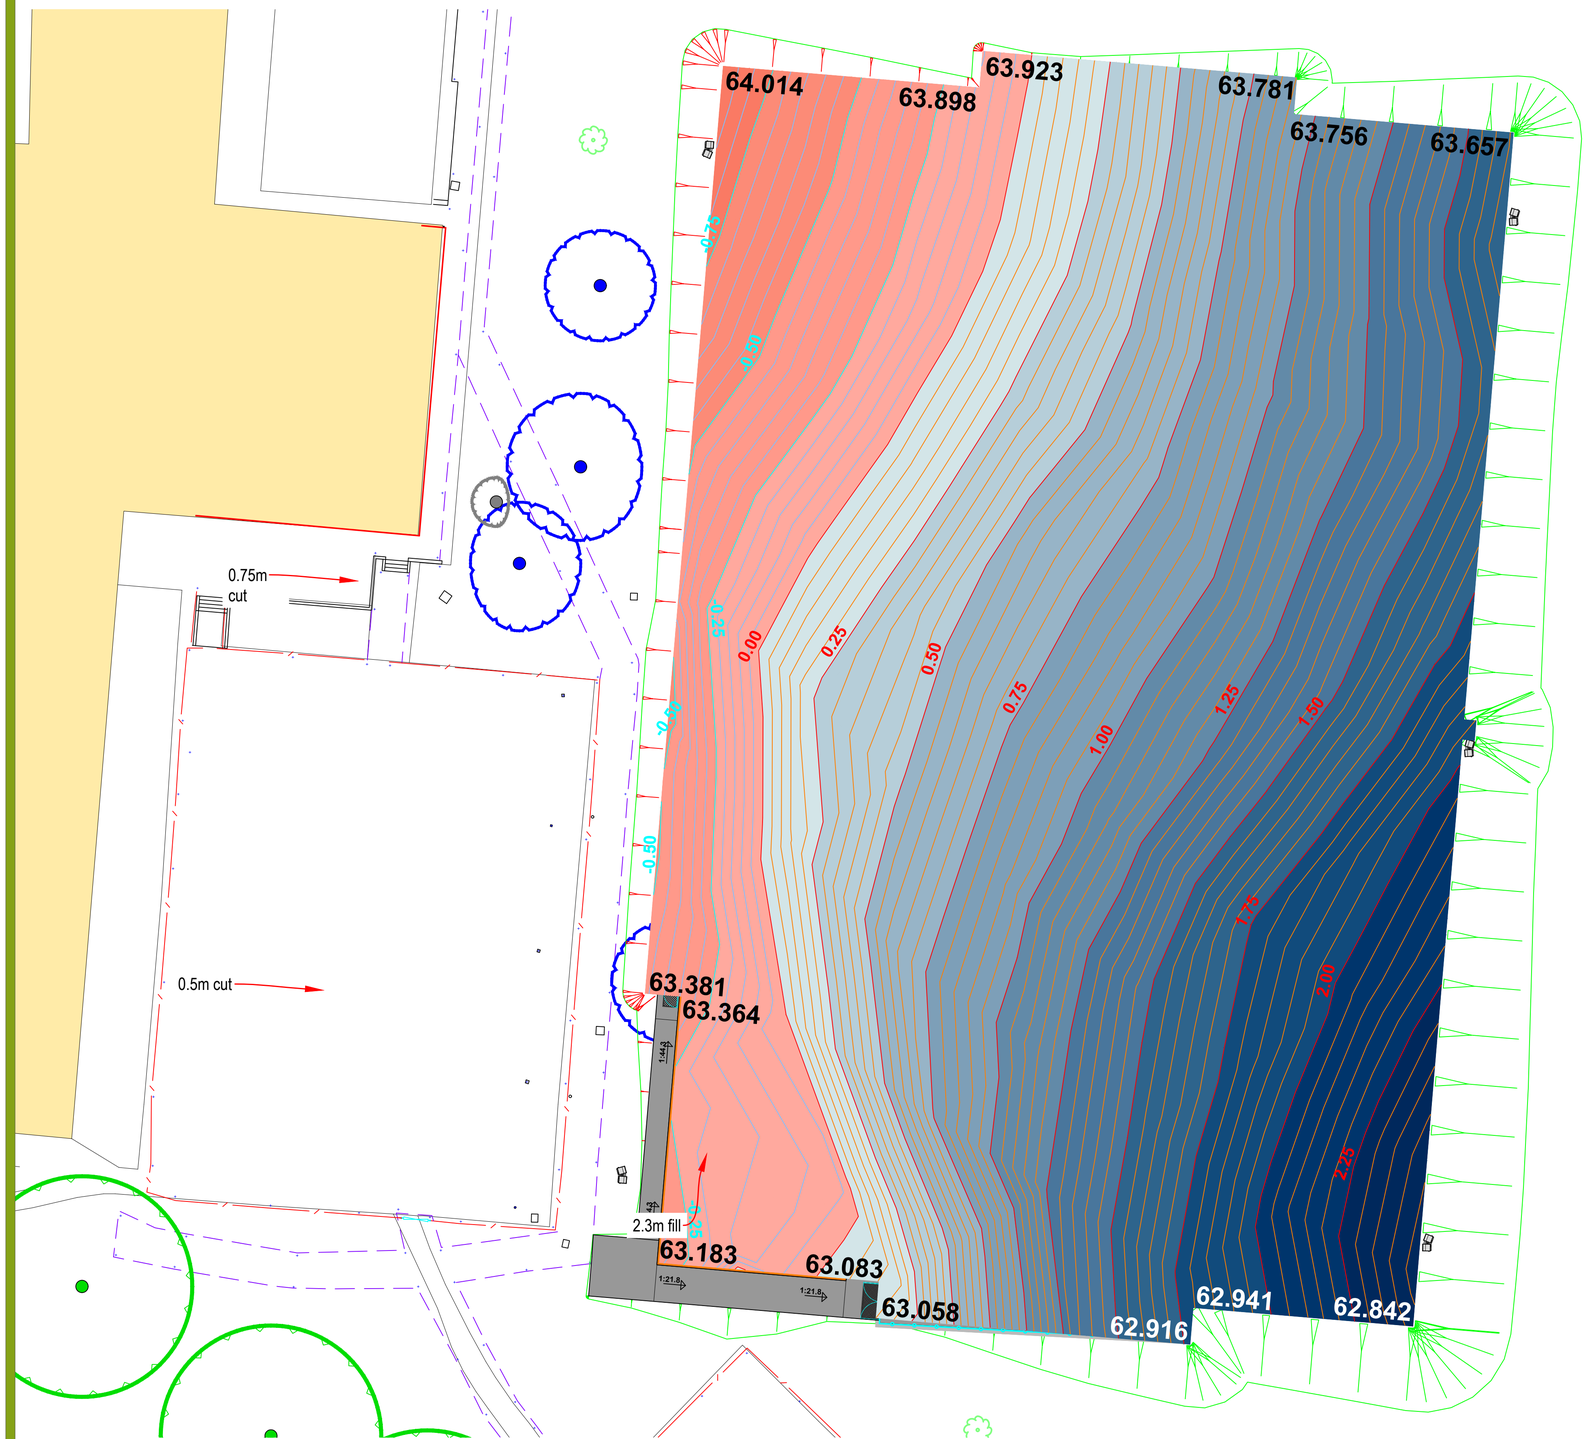

Notes:
Indicative earthworks for a 1:100 diagonal fall assuming a 300mm topsoil strip and an import of material to reduce the cut due to poor ground conditions:
Cut: 391m3
Fill: 5,332m3
Nett 4,941m3 fill

Pitch construction following the import to consist of a minimum:
- 150mm deep layer of type 3 stone
- 40mm macadam
- 10mm shockpad
- 30mm infill of sand and rubber on the carpet

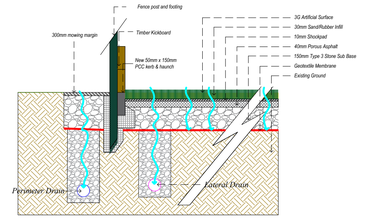

AGP Section - Scale 1:20

Scale: 1:20 — 0, 0.4, 1.2, 2m; 0.8, 1.6

N

Cut and Fill			
Number	Minimum Elevation	Maximum Elevation	Colour
1	-1.00	-0.75	
2	-0.75	-0.50	
3	-0.50	-0.25	
4	-0.25	0.00	
5	0.00	0.25	
6	0.25	0.50	
7	0.50	0.75	
8	0.75	1.00	
9	1.00	1.25	
10	1.25	1.50	
11	1.50	1.75	
12	1.75	2.00	
13	2.00	2.25	
14	2.25	2.50	

REV	DESCRIPTION	REV	CK	DATE
00	PLANNING ISSUE	ME		17/03/26

Surfacing Standards Limited
SPORTS PITCH CONSULTANTS

AUTHOR: ME

TITLE: Haydon School
New AGP
Indicative Groundworks Plan

PROJECT	SCALE	SIZE
G-214594	1:250	A1

DRAWING No	REVISION
14	00

Layout Plan - Earthworks for a import based cut and fill following an assuming 300mm topsoil strip