



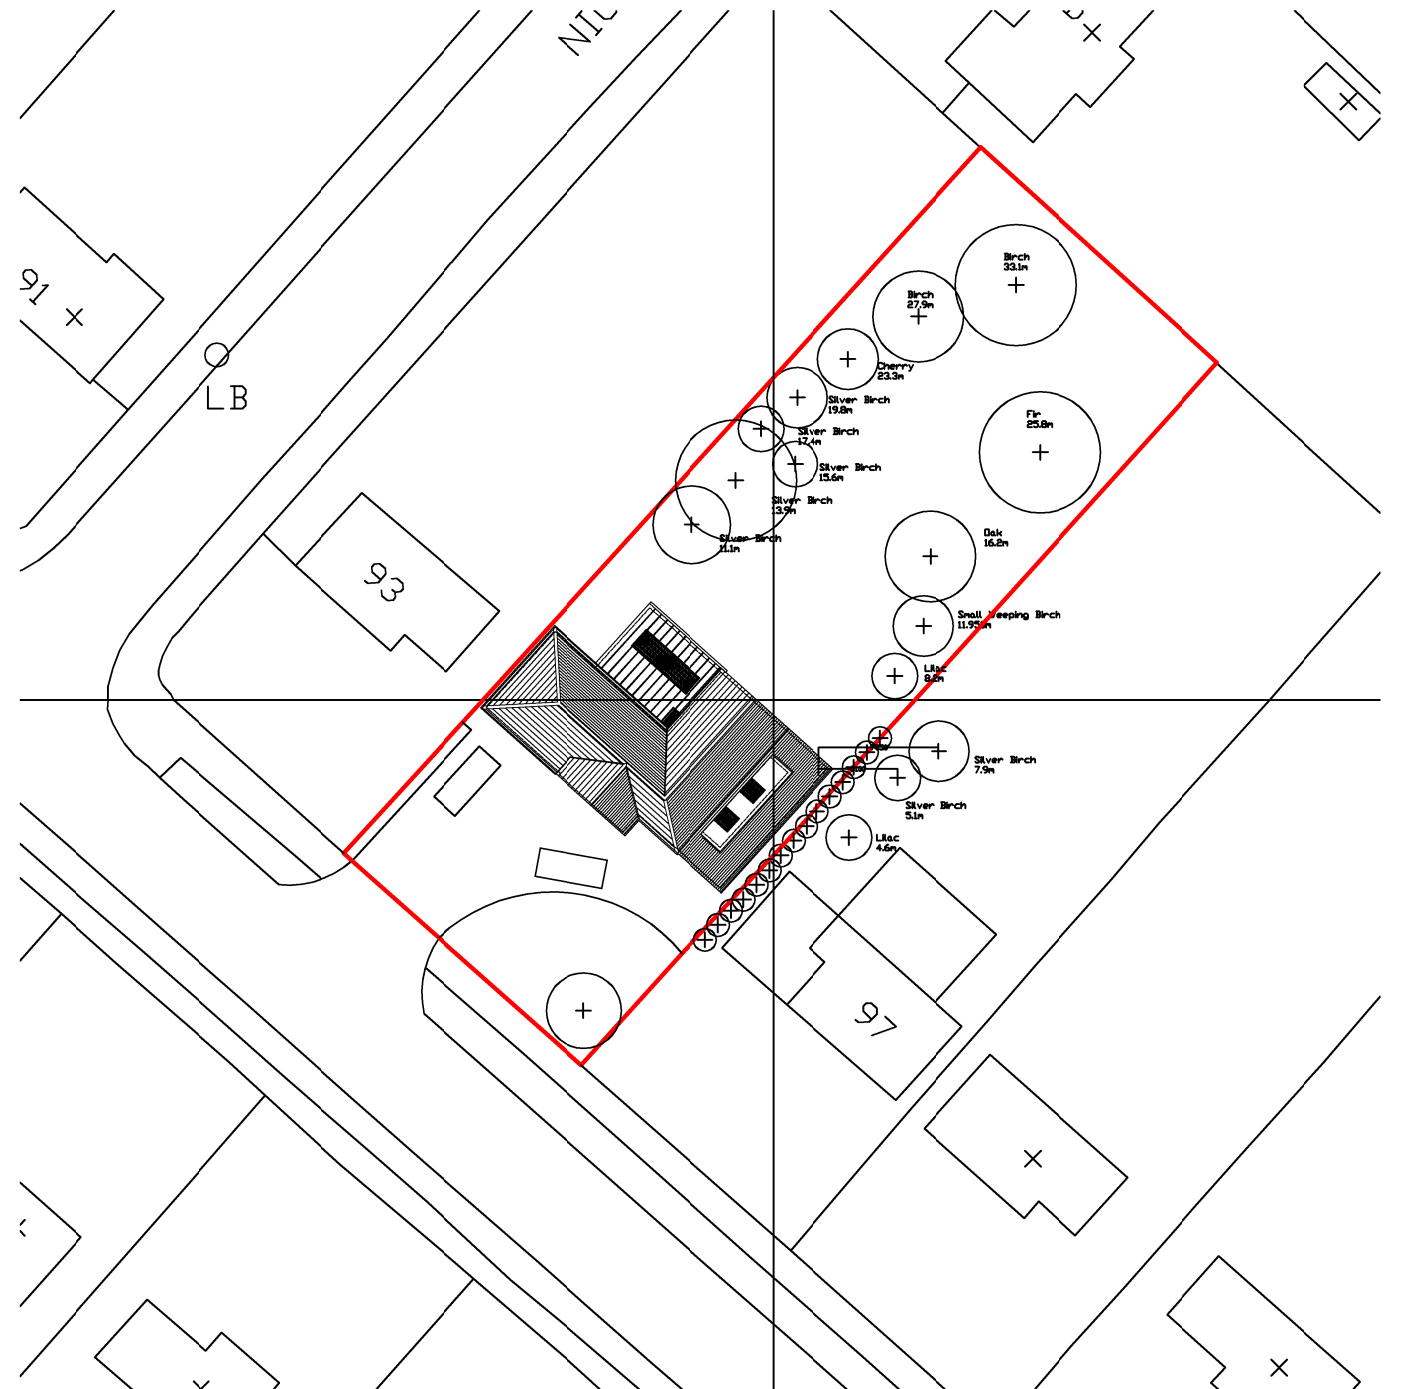

Project: 95 COPSE WOOD WAY, NORTHWOOD, GREATER LONDON. HA6 2TU	Date: 26.10.2015	Client: Dr and Mrs Brewerton
	Scale: As Shown @ A3	Job No: BRE/15/525
Drawing: PROPOSED SITE & LOCATION PLAN	Dwg: P/100	Rev:

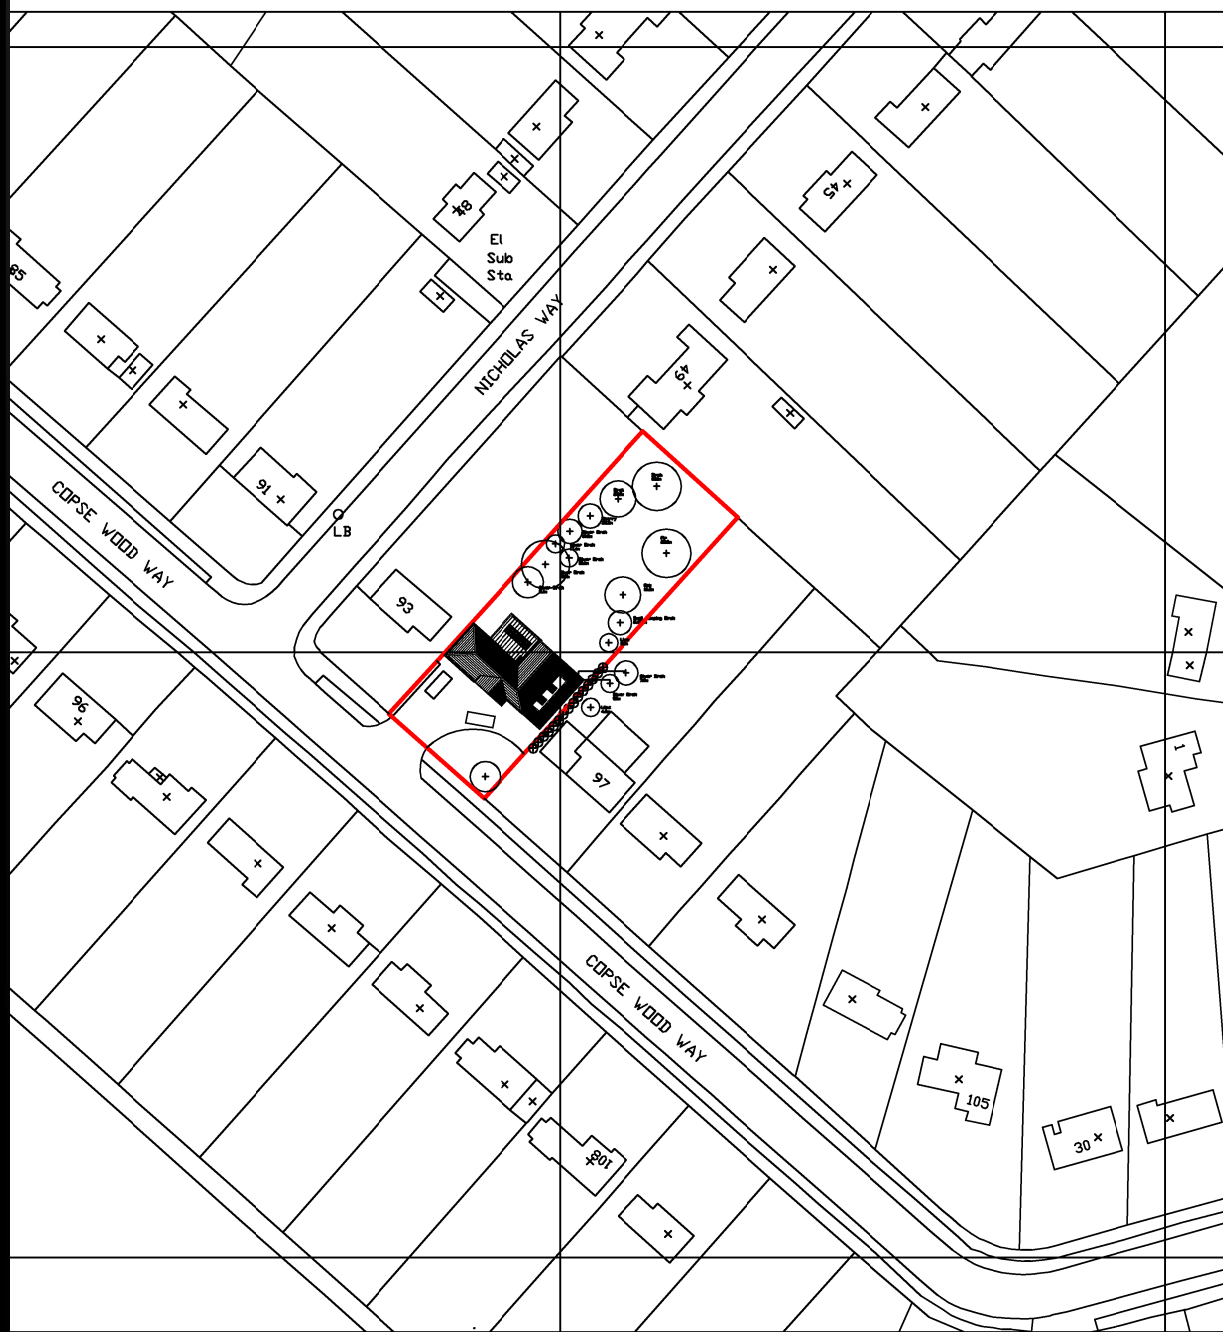