
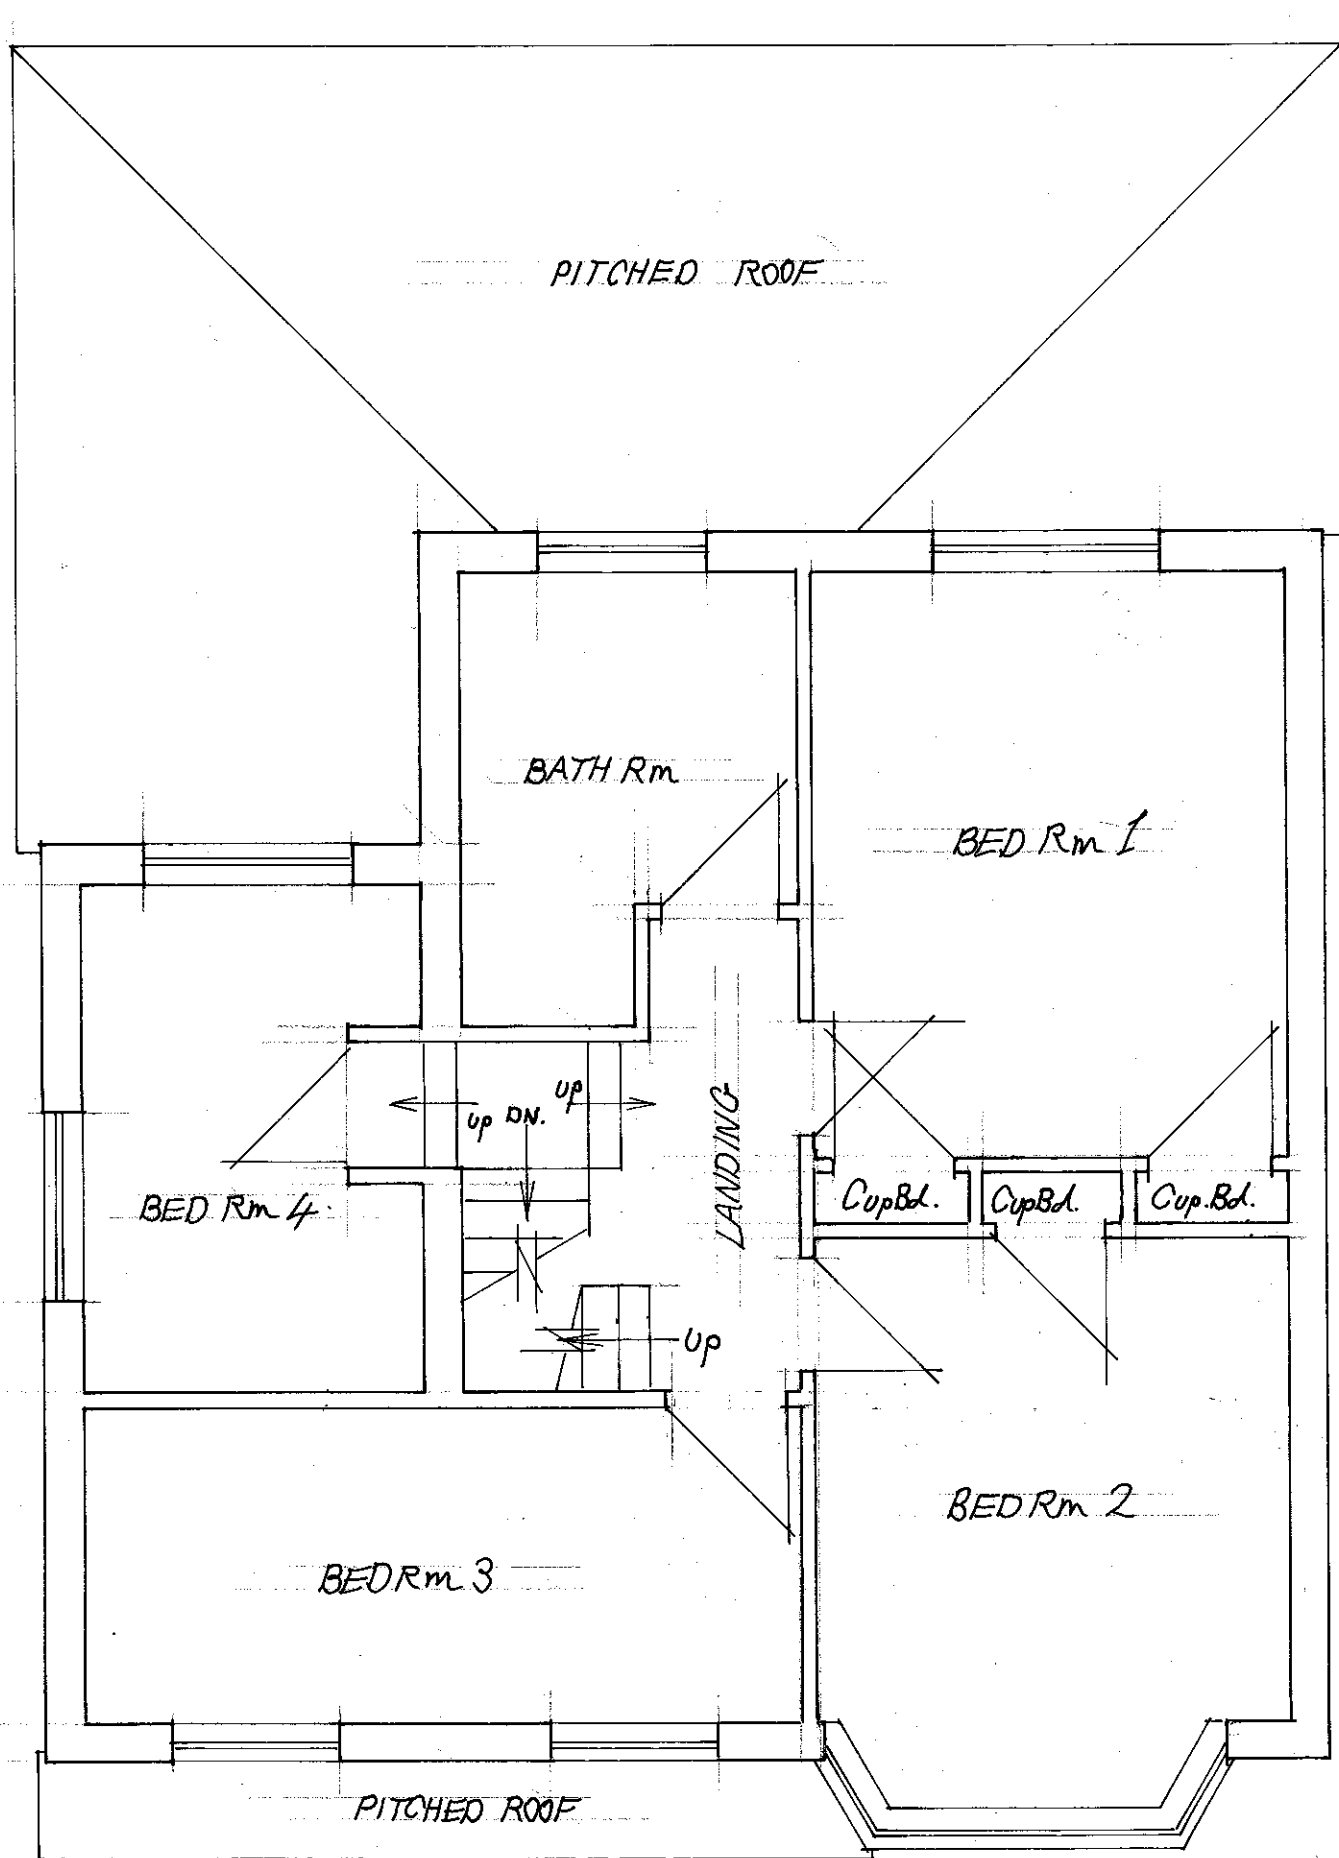


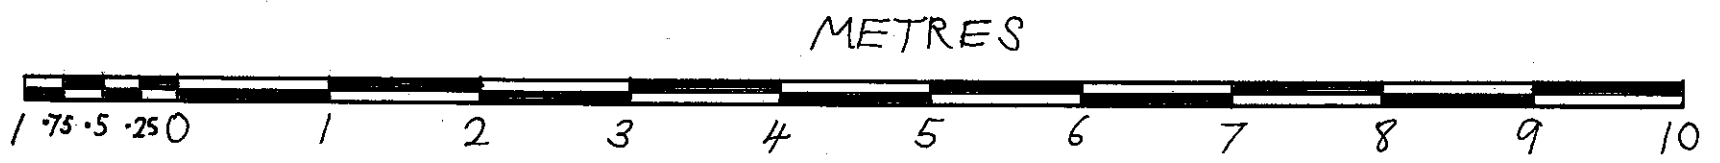

EXISTING & PROPOSED 1st FLOOR Scale 1:50