
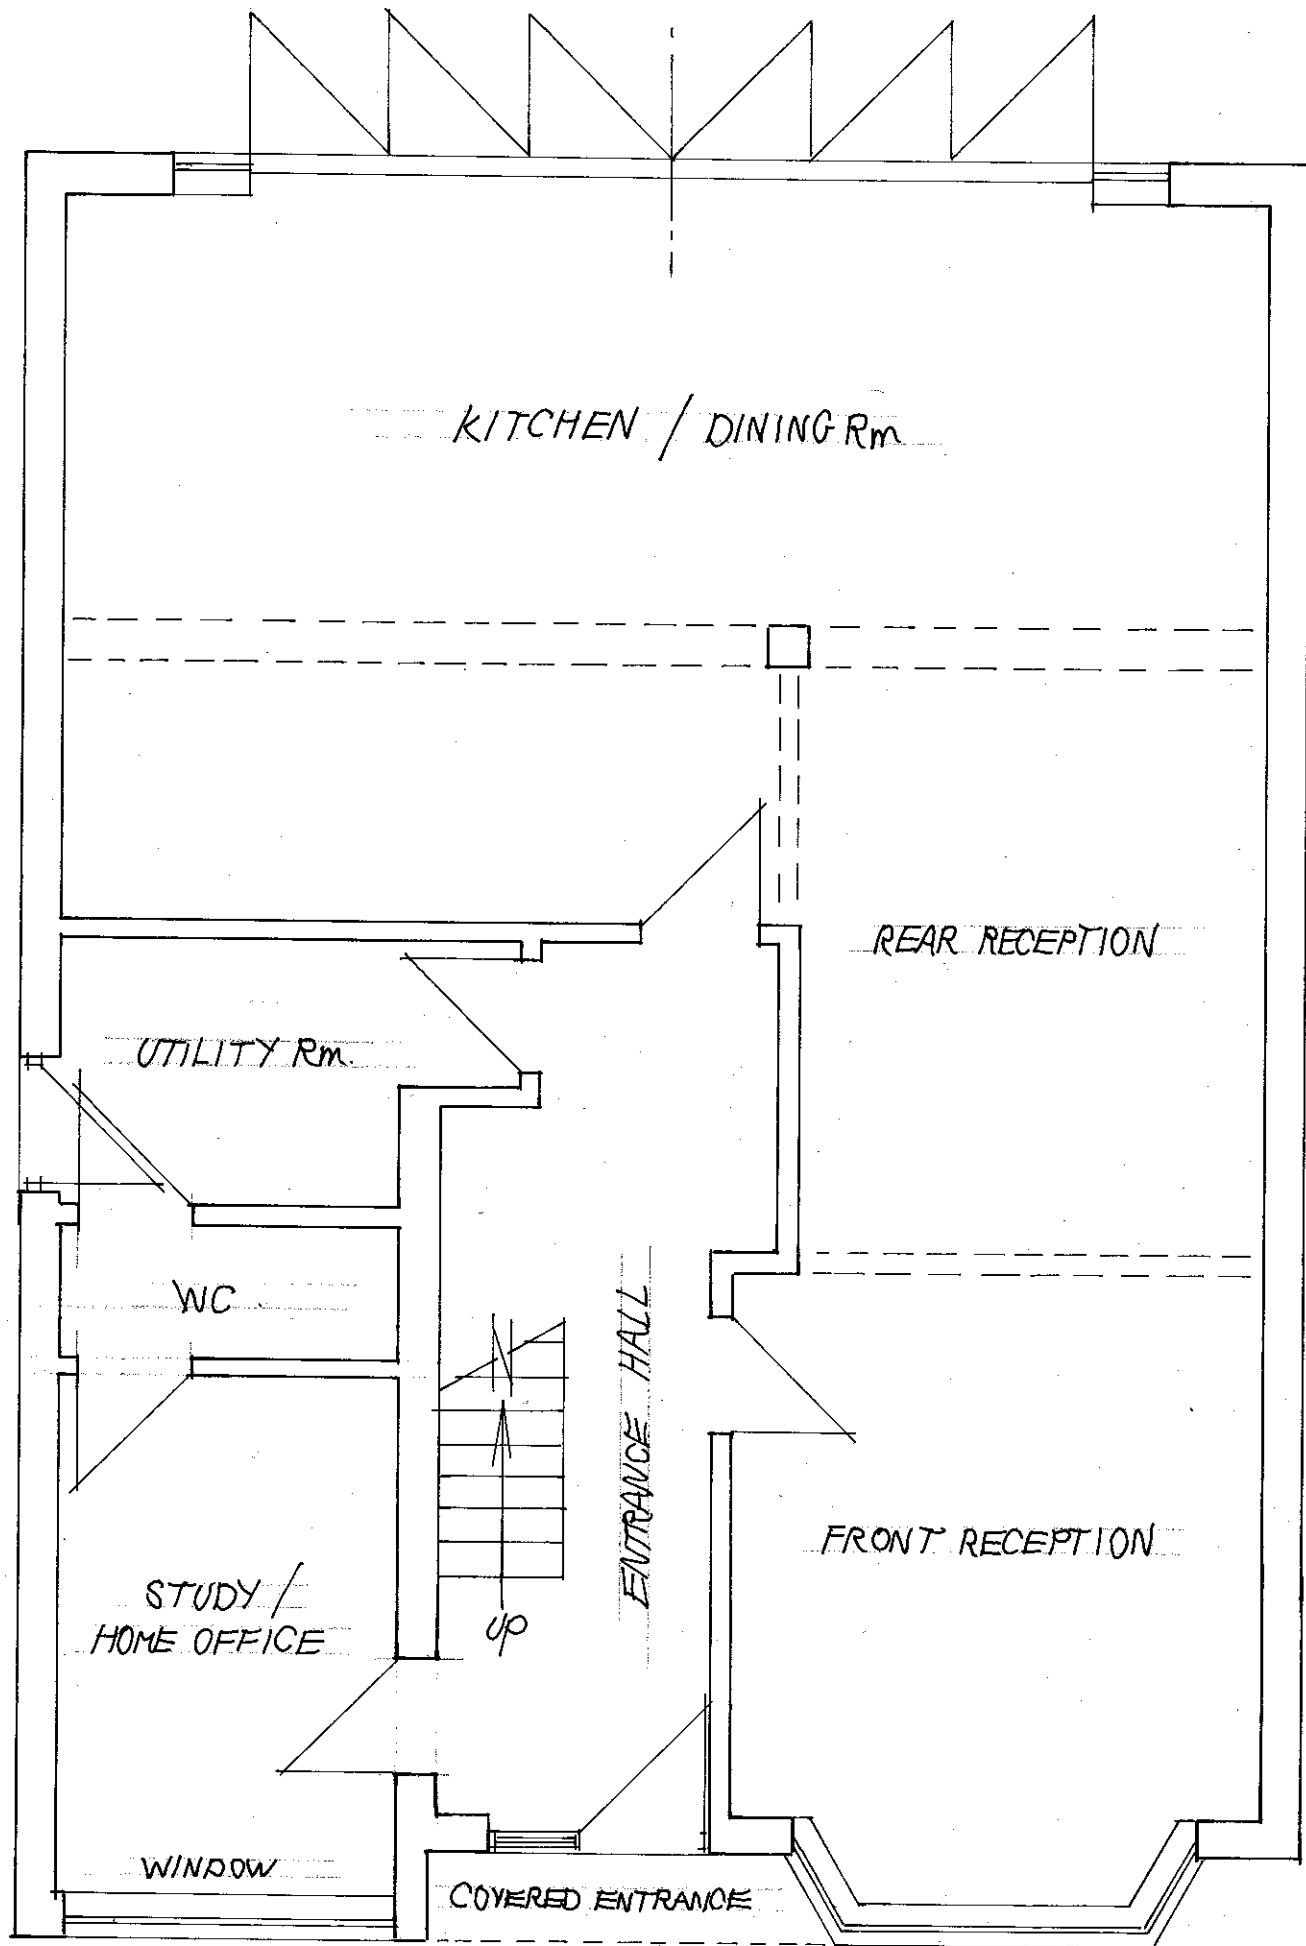


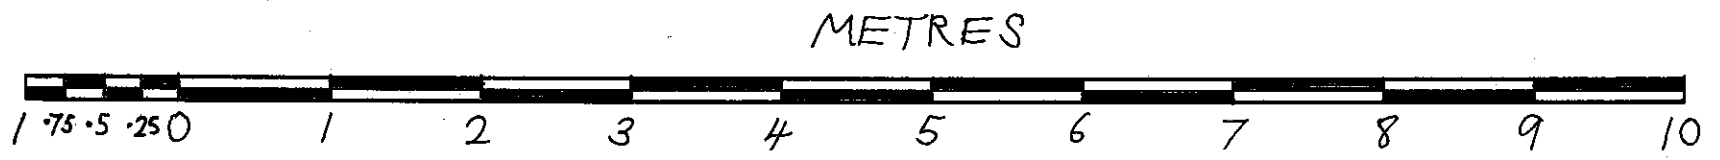

PROPOSED Gnd. FLOOR

Scale 1:50