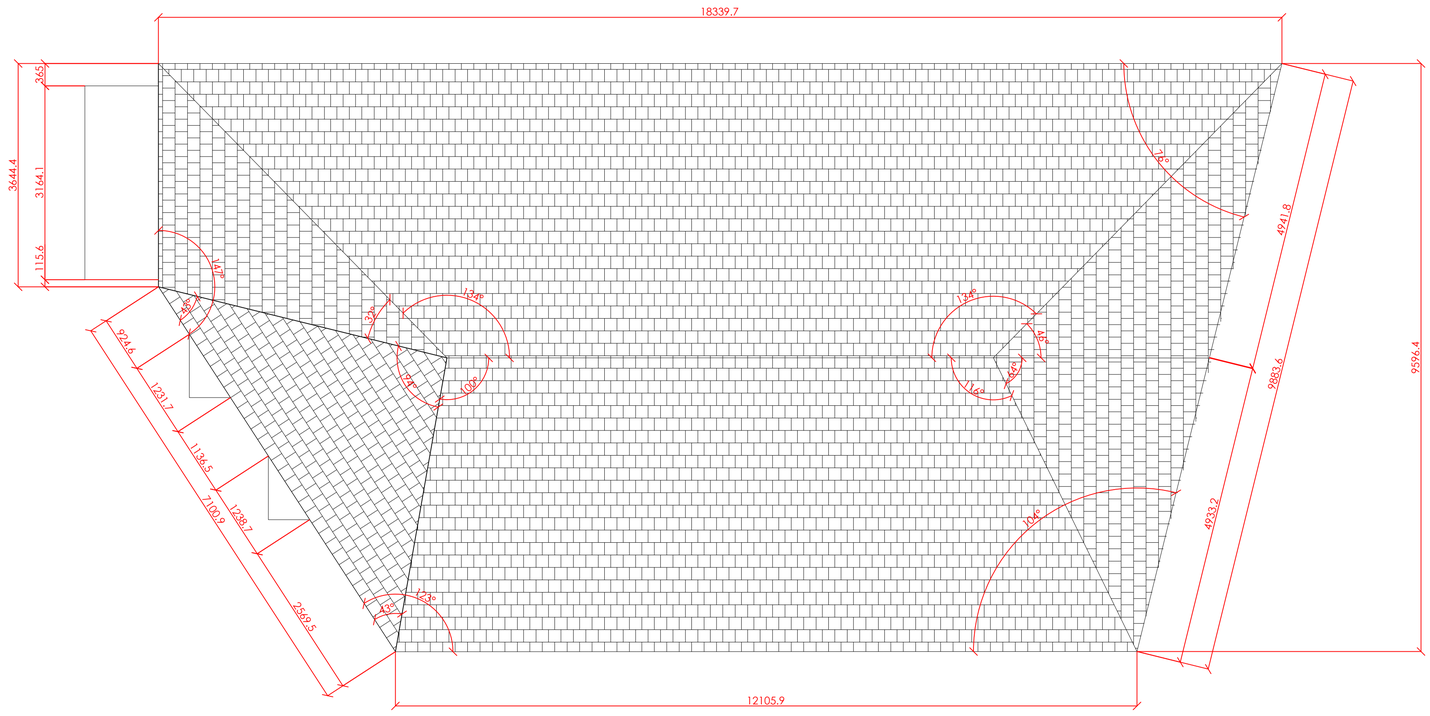


Legend

Client:
SOUTHBOURNE ELECTRICAL

SOUTHBOURNE ELECTRICAL SERVICES LIMITED
11, WARWICK ROAD, WEST DRAYTON
MIDDLESEX UB7 9BT
TEL: 01895 847417
CAD DEPARTMENT: JAMES@SOUTHBOURNE-ELECTRICAL.CO.UK

Project: 000
11 WARWICK ROAD
WEST DRAYTON

Title: ROOF LAYOUT

Drawn by:	Checked by:
JR	JF

Scale:	Revision:	Date:
1:50@A1	–	07.04.21

Drawing no.:
SES–000–1–RF