


1. READ THIS DRAWING IN CONJUNCTION WITH THE LANDSCAPE ARCHITECTS INFORMATION.

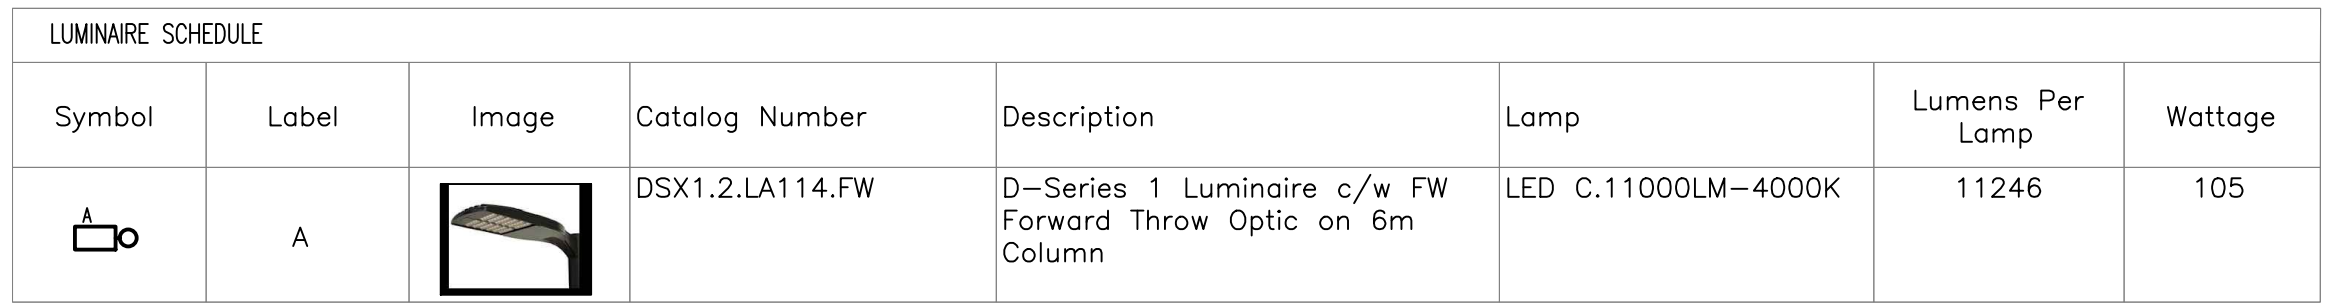

ALL EXISTING LIGHTING COLUMNS TO BE RELOCATED SHALL BE SERVICED, ANY DAMAGE REPAIRED, RE-LAMPED AND PAINTED (ROUTES TO HAVE A BITUMEN PAINT APPLIED BEFORE INSTALLATION). THE FOUNDATION DETAIL FOR ALL NEW AND RELOCATED LIGHTING COLUMNS SHALL BE AS PER THE CIVIL ENGINEERS DETAILS AND MANUFACTURERS RECOMMENDATIONS.

P2	UPDATED FOLLOWING COMMENTS	07/06/19	JDB	JDB
P1	PLANNING ISSUE	29/04/19	SK	JDB
Rev	Description	Date	Eng	Check

Issue Status

Sent

LASALLE INVESTMENT MANAGEMENT

MRB

Unit 1 Waterside
Old Boston Road
Wetherby
LS22 5NB
Tel: 01937 585082
email: office@mrb.uk.net

Project

ODYSSEY BUSINESS PARK MODIFICATIONS
SOUTH RUISLIP

File

MECHANICAL AND ELECTRICAL SERVICES
EXTERNAL SERVICES

Drawn	Date	Scale
SK	APRIL '19	NTS@A1
Job No	Org No	Rev
W779	EX005	P2