9 King Edwards Road, Ruislip

Scale 1:76 when printed at A4

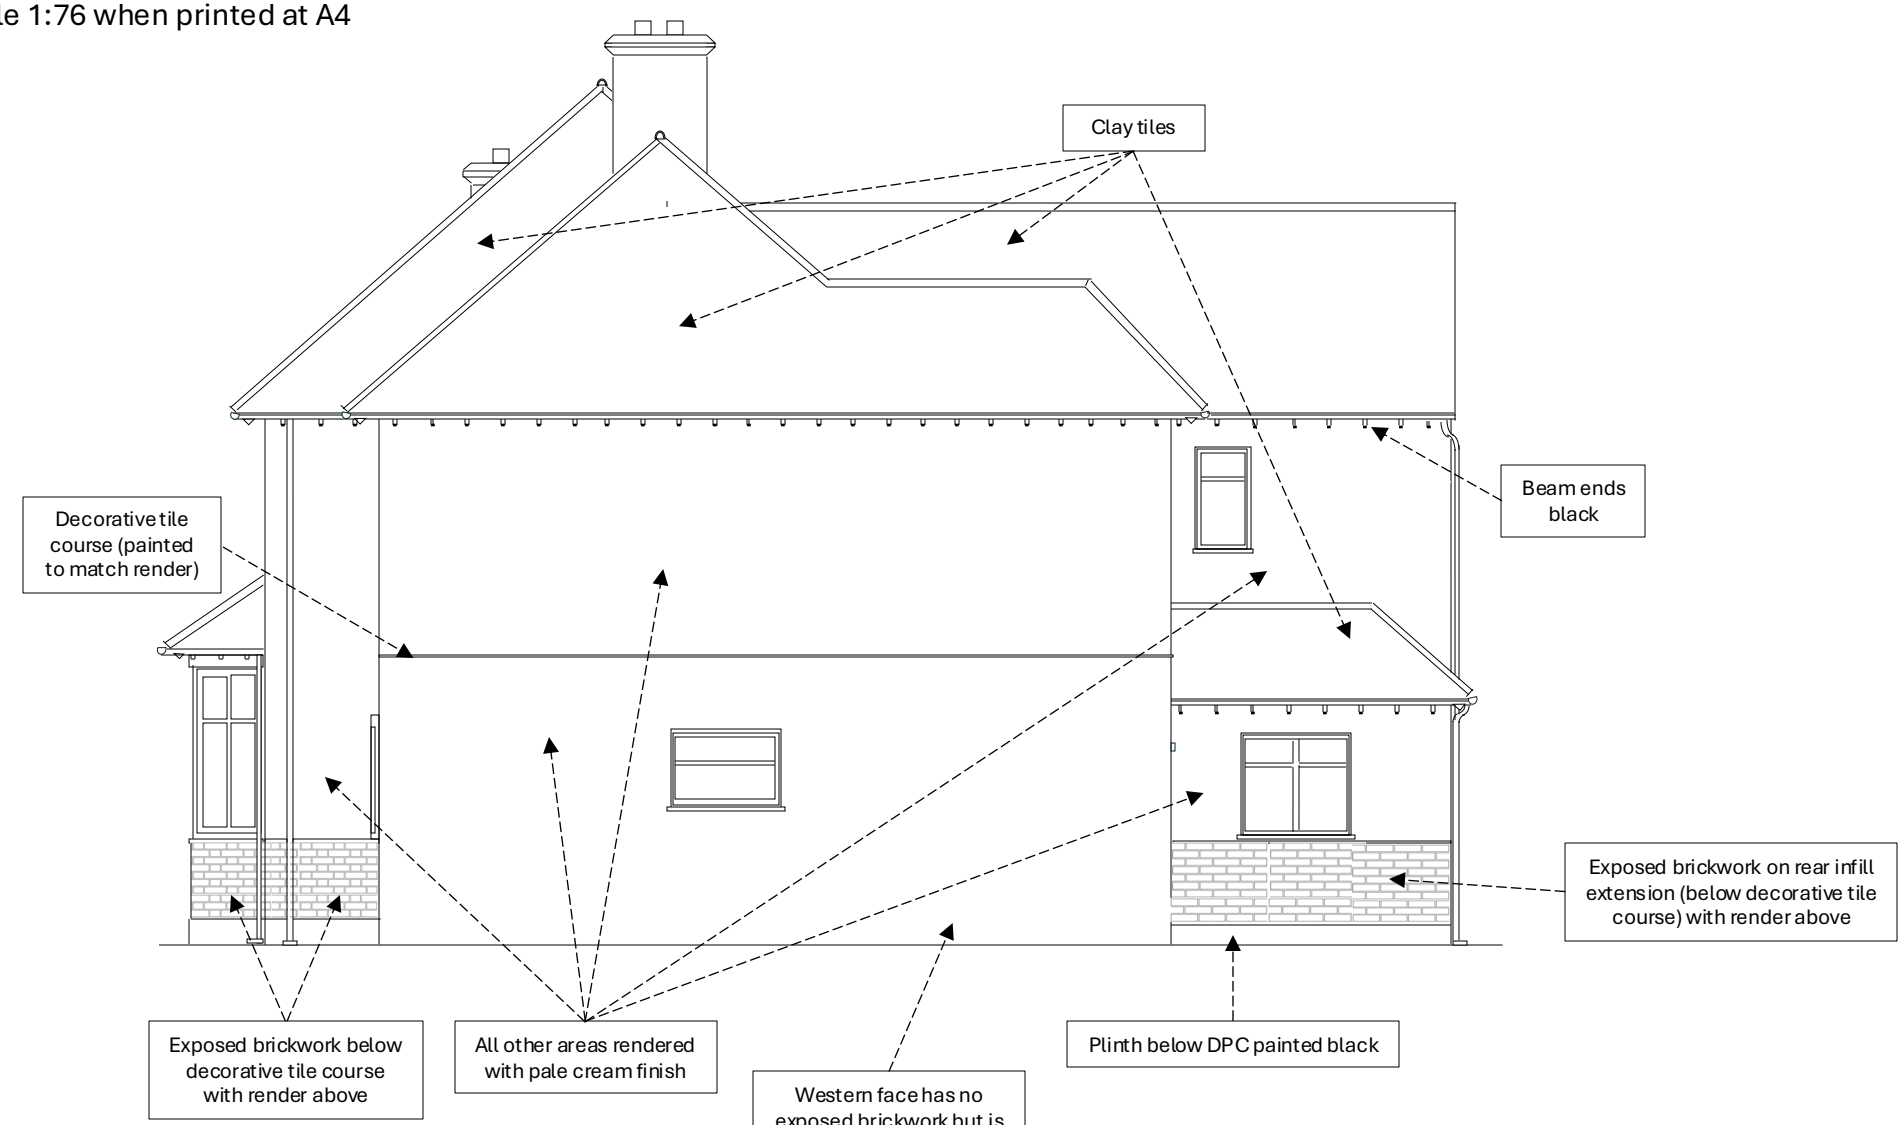

Guttering and downpipes are grey/black PVC or cast iron

All windows and doors are white UPVC

Existing west flank elevation – PL08 v1 02042025.pdf