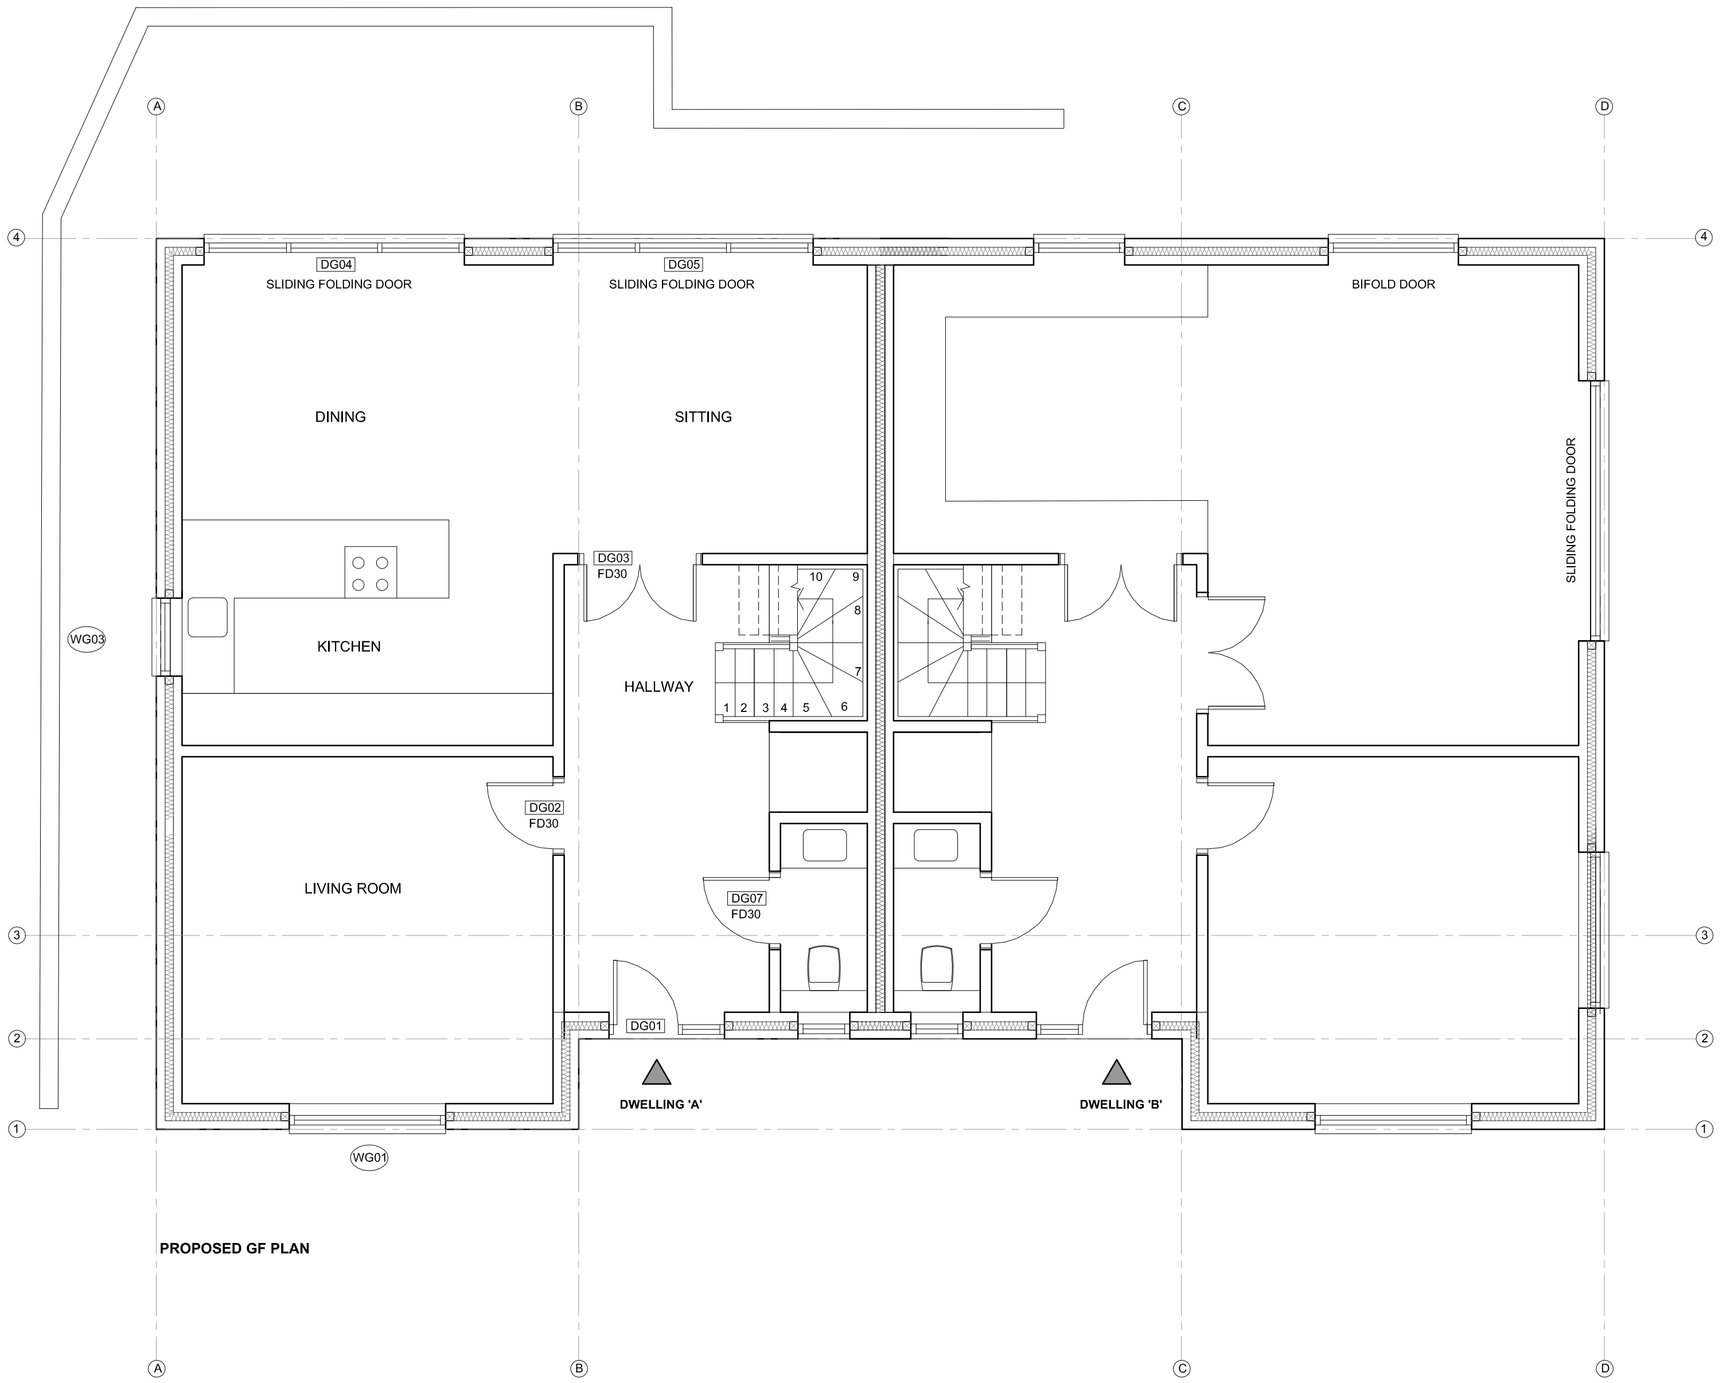

PROPOSED GF PLAN

MATERIAL CHANGES:

1. FRONT WALL BETWEEN TWO PROJECTING BAYS HAS BEEN BROUGHT FORWARD
2. WINDOW AND DOOR POSITIONS HAVE BEEN ALTERED TO SUIT NEW INTERNAL ARRANGEMENTS

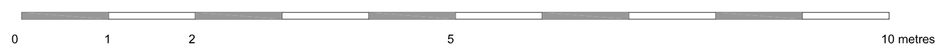

SCALE BAR

PROJECT
52 THE AVENUE
NORTHWOOD

DWG TITLE
PROPOSED GF PLAN
WITH MATERIAL
AMENDMENTS

DWG NO. 101C

DATE MARCH 2018

SCALE 1:50 @A1
1:100 @A3