
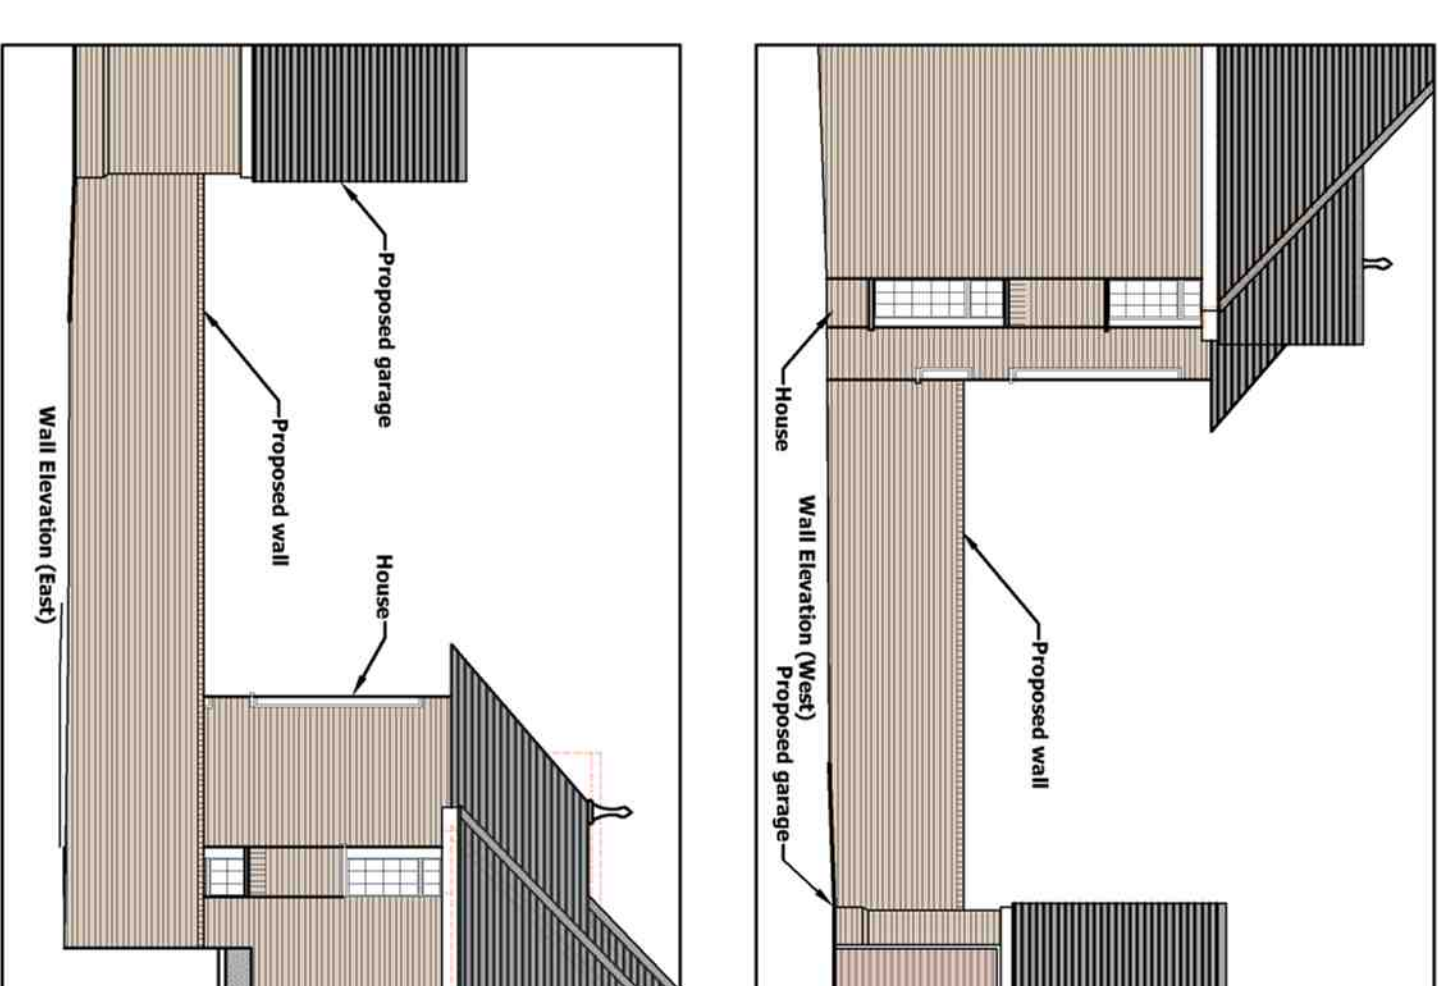
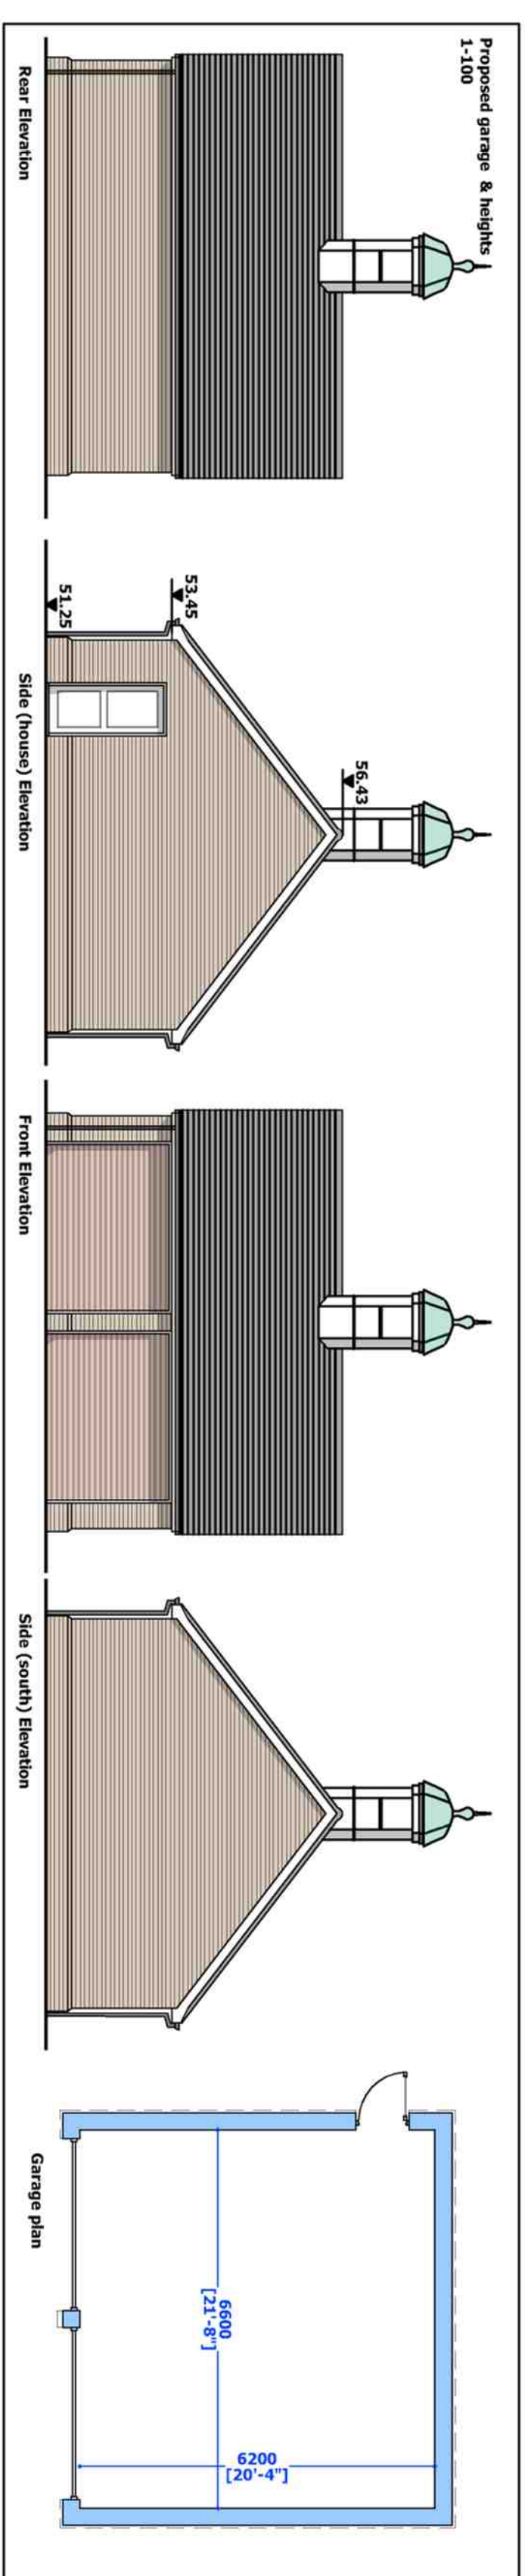
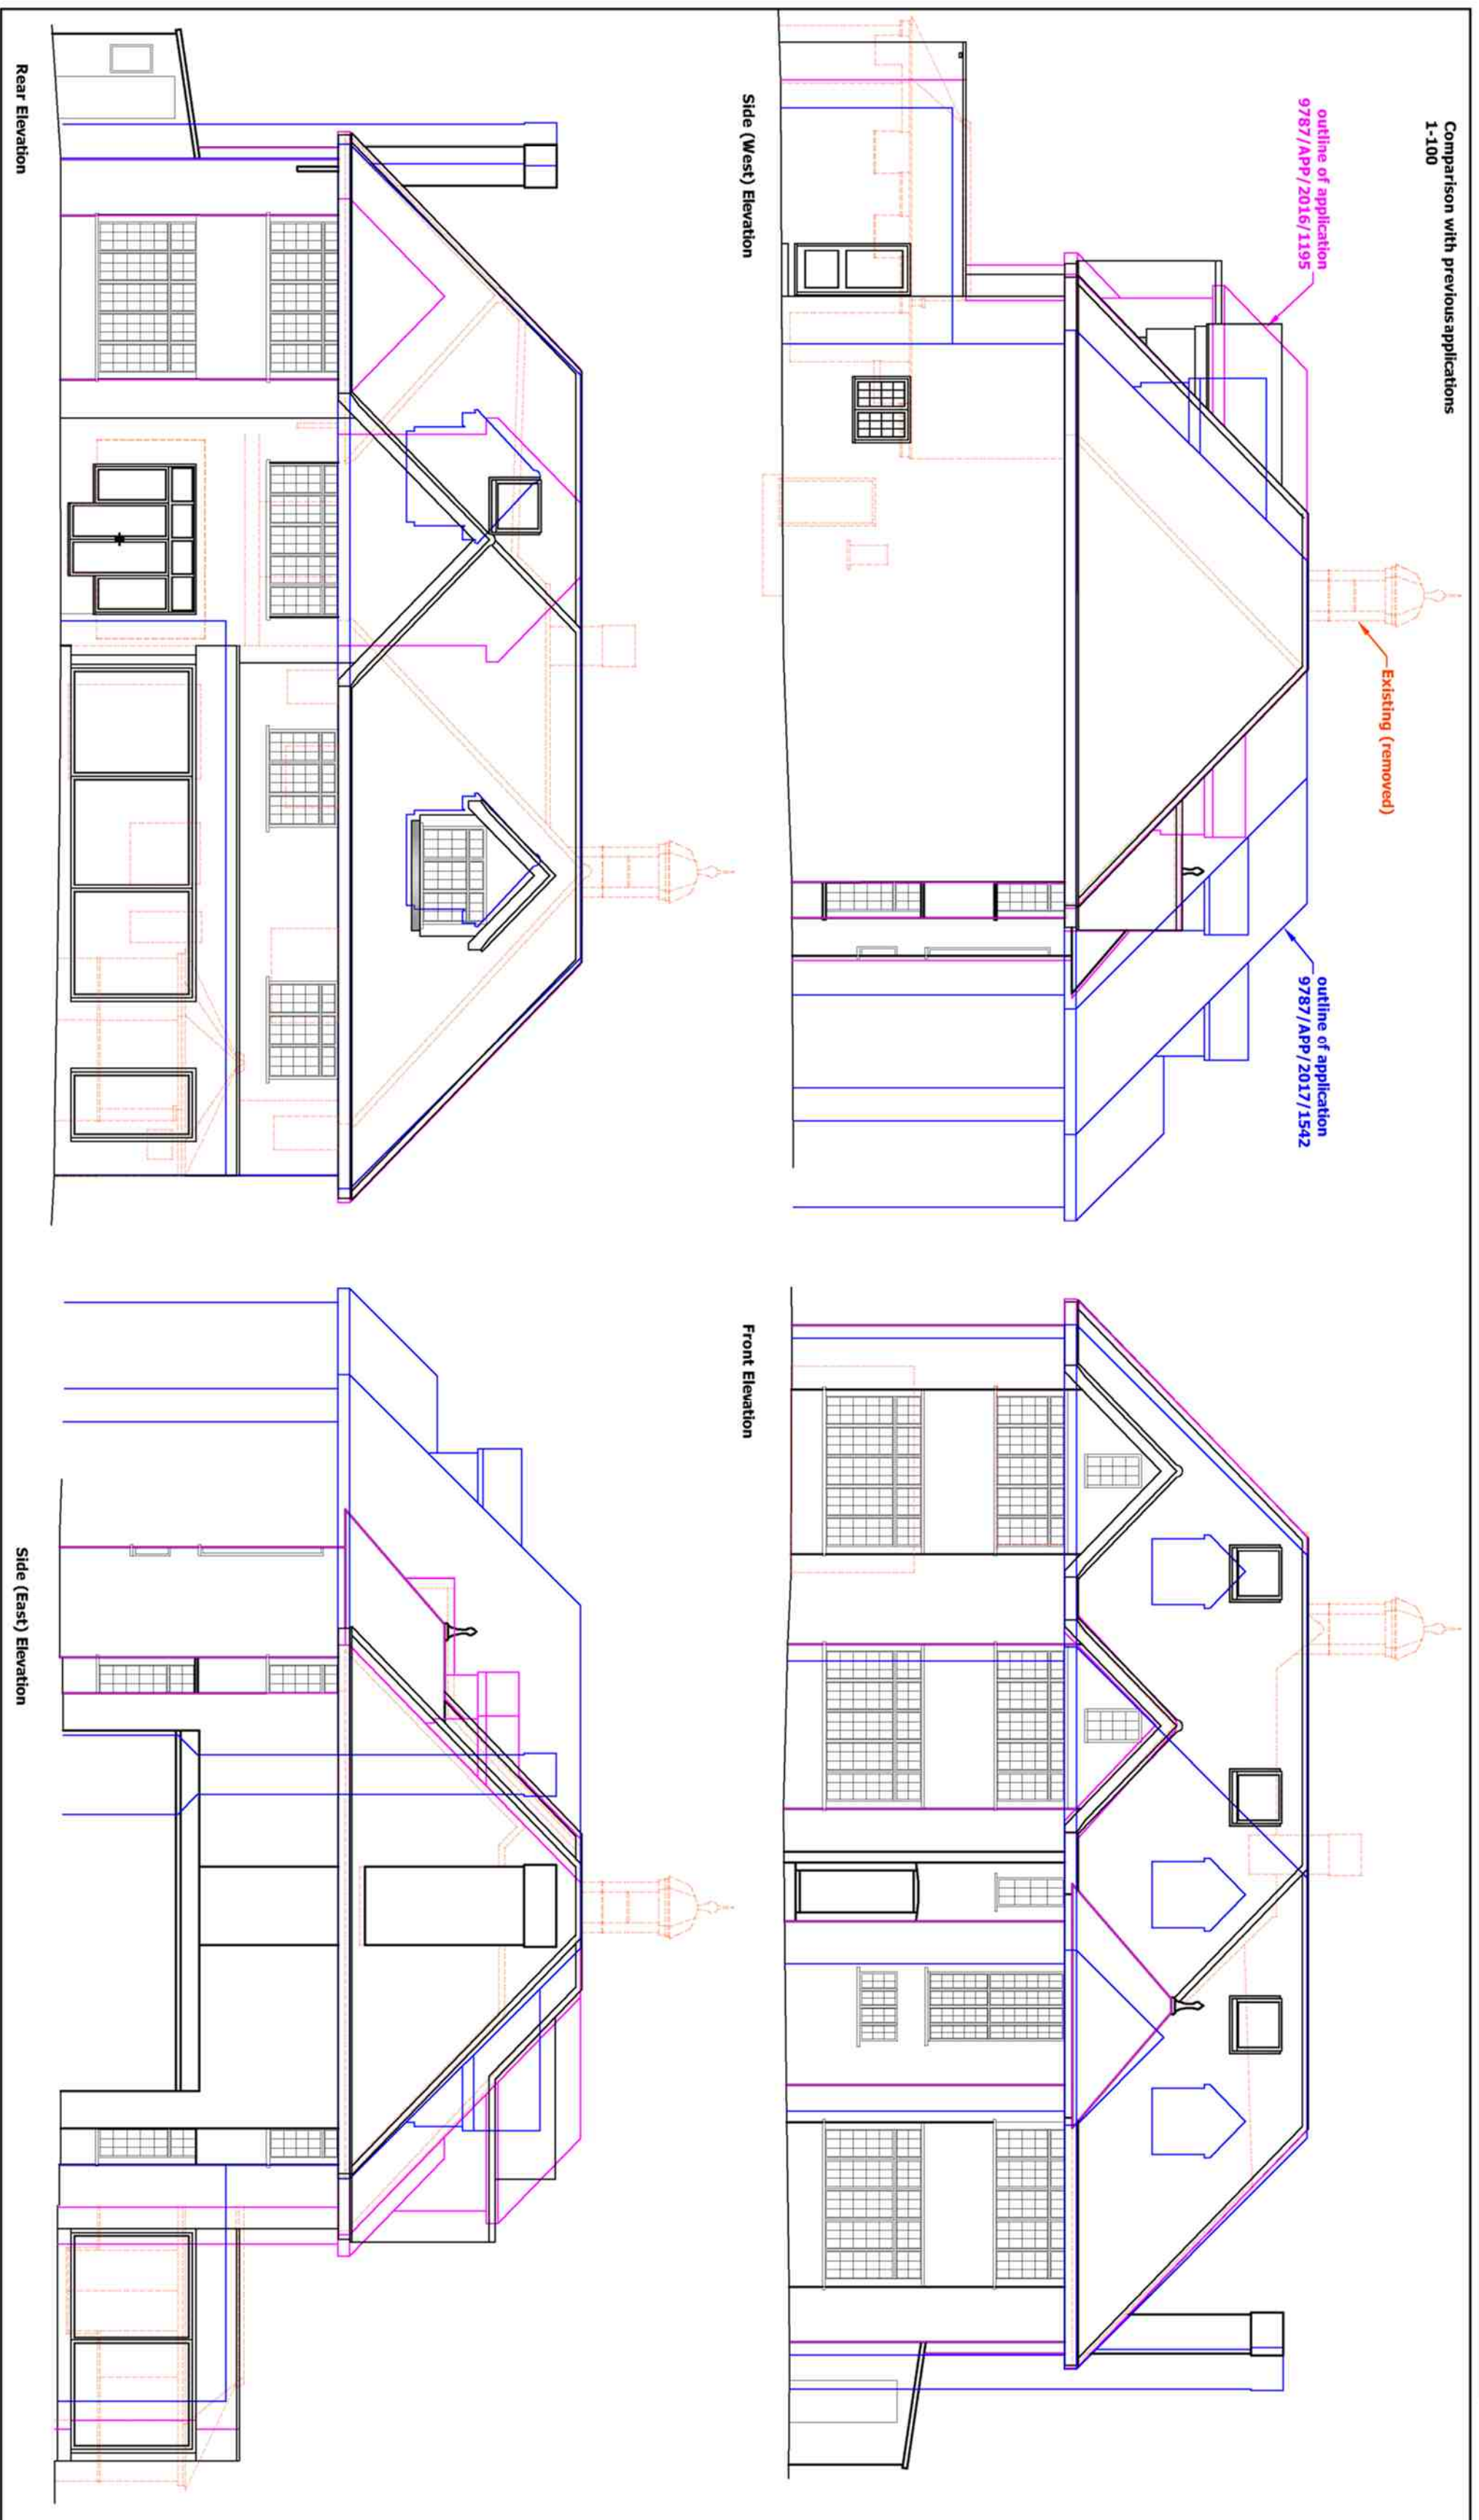


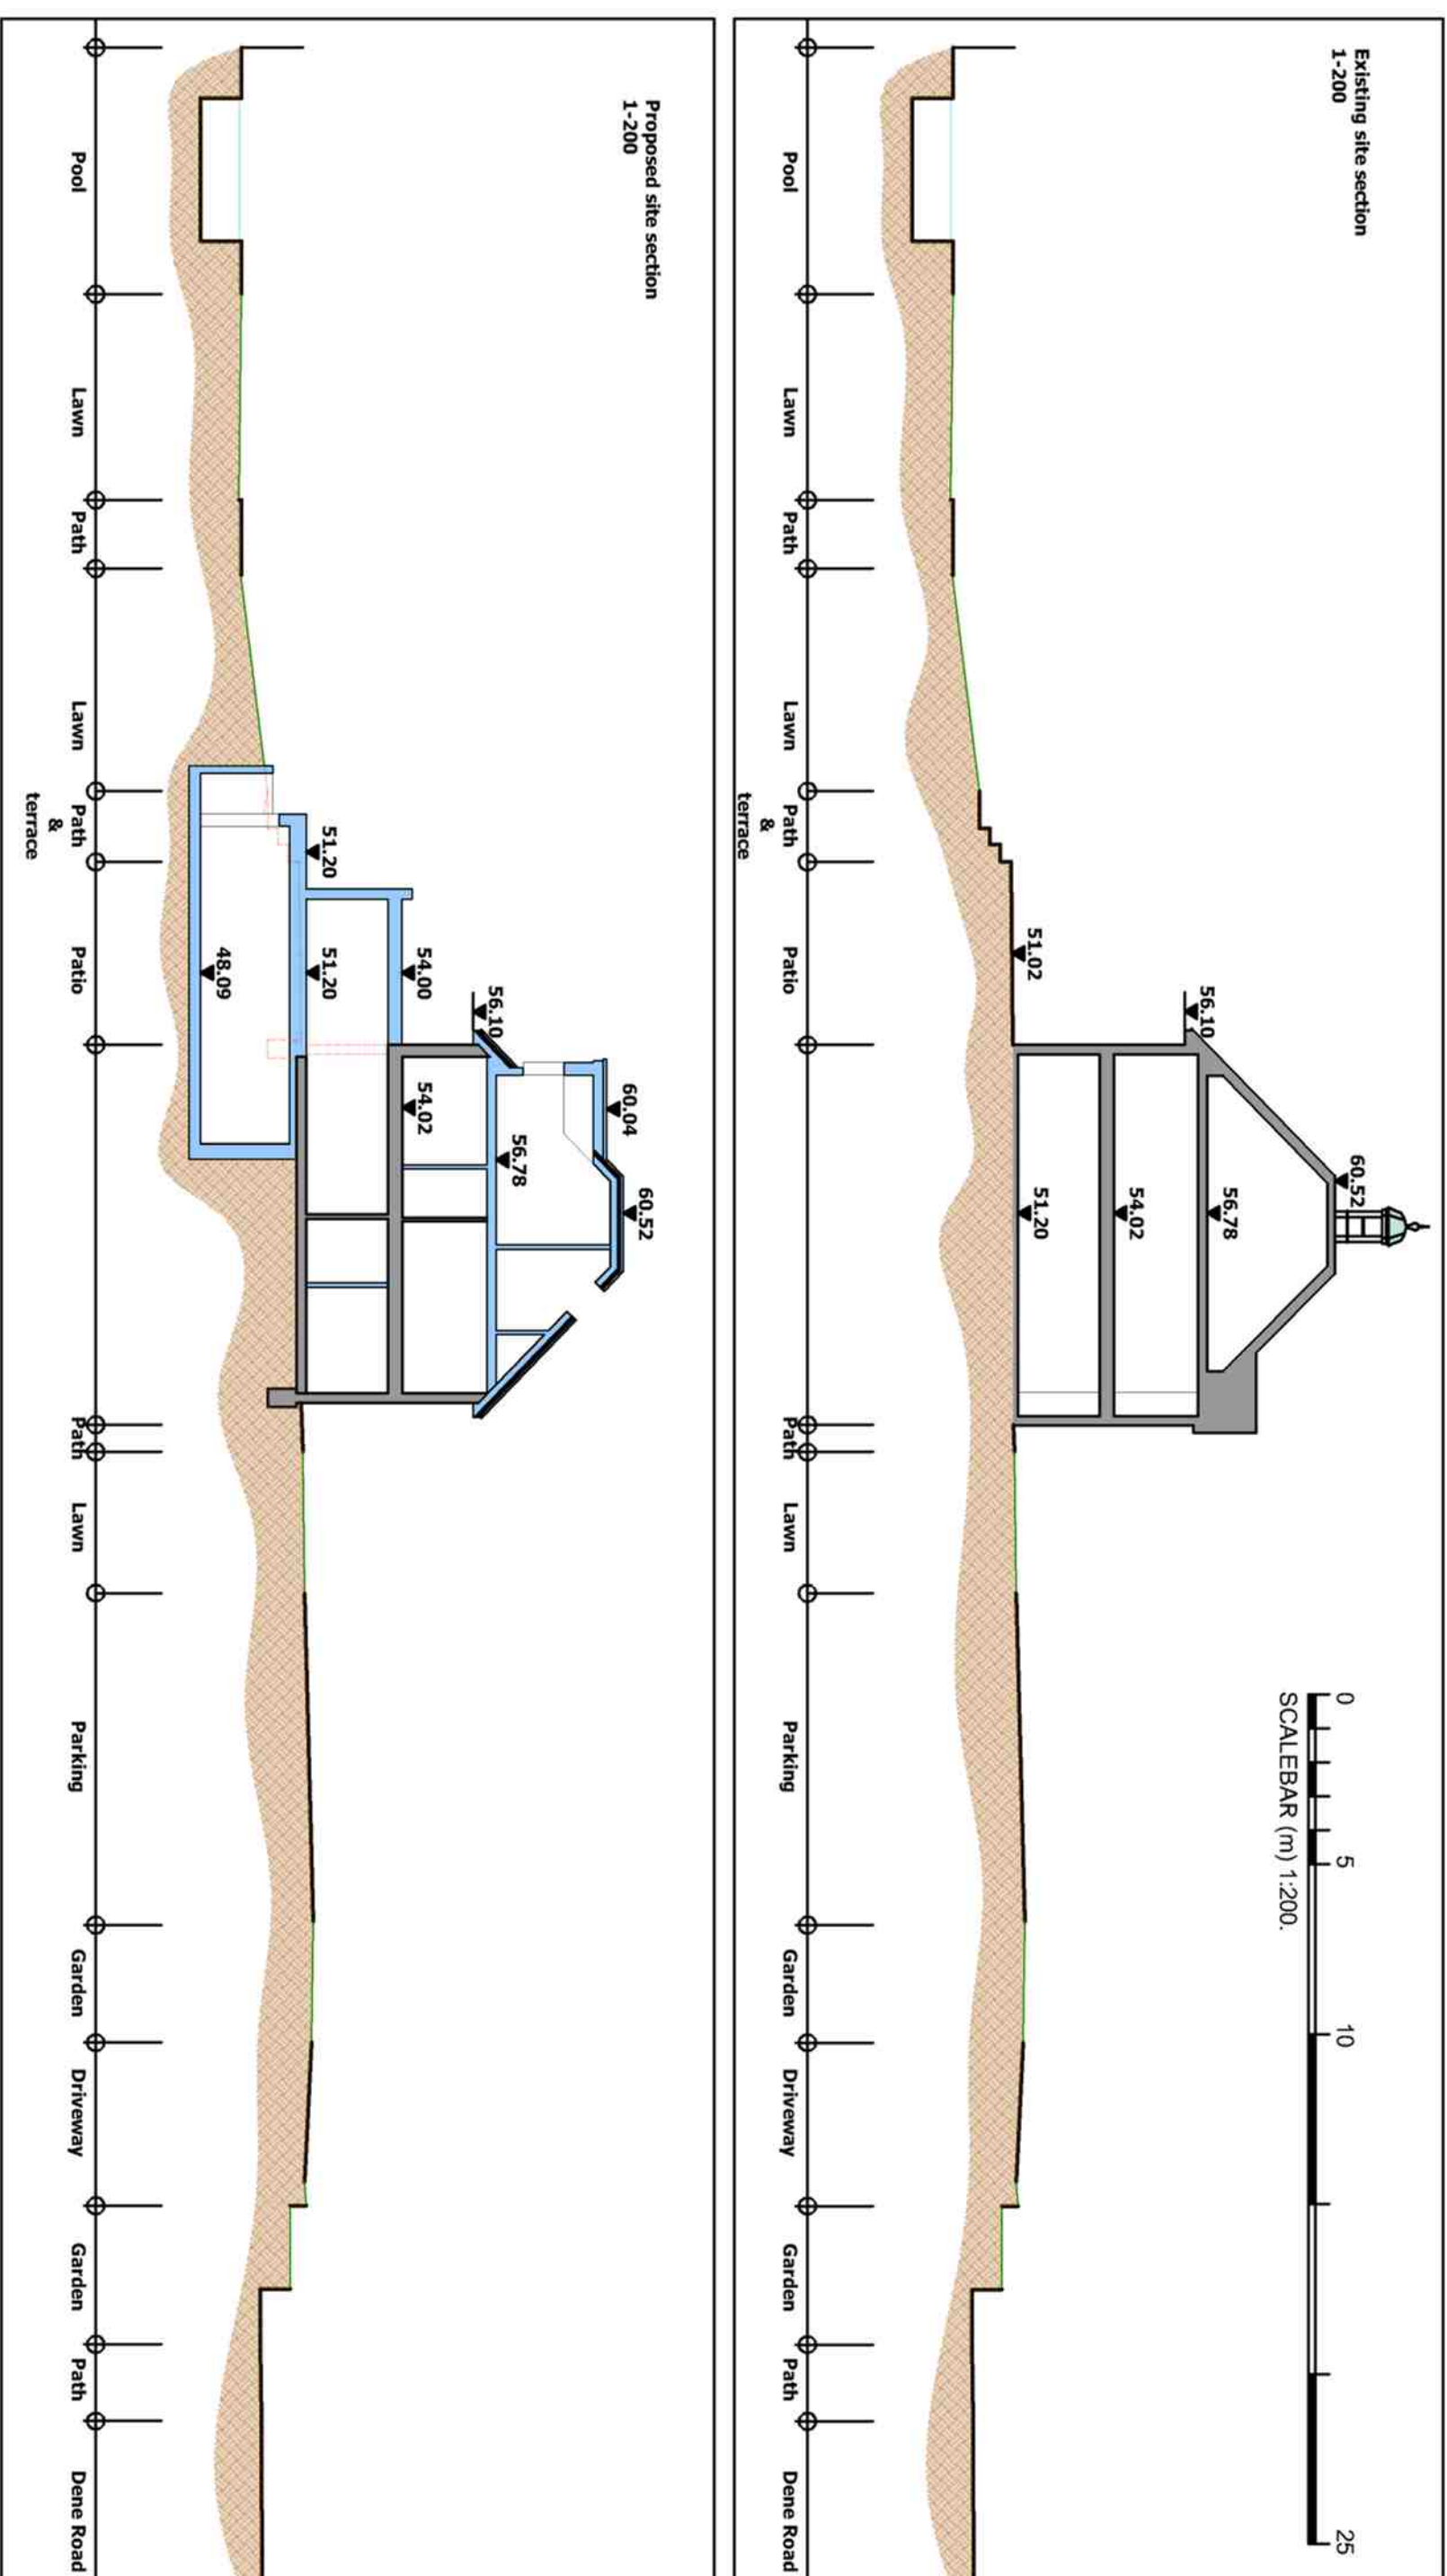

All dimensions in millimetres unless otherwise stated
The contractor must verify all dimensions on site before commencing on site
Architect must be notified of any suspected discrepancies or omissions
Any scaled dimensions to be confirmed by the Architect.

A	12-11-20	Wall elevation added
REVISIONS		
HAWKINS EADES ASSOCIATES ARCHITECTURAL PLANNING & DESIGN CONSULTANTS		
100 High Street Great Missenden Bucks HP16 0BE Tel: (01494) 891555/891666 Fax: (01494) 891222 e-mail: mail@hawkinseades.co.uk		
		

Chemical Institute of
Analytical Technologies
Registered Practice

Tel: (01494) 891555/891666
Fax: (01494) 891222

CLIENT	Dr & Mrs Ponniah
--------	------------------

PROJECT	Proposed works at: 42 Dene Road, Northwood Greater London, HA6 2DA
---------	--

DATE	Oct '20	SCALE	1/100 • A1
------	---------	-------	------------

Do not scale from this drawing, use dimensions only
All discrepancies must be reported to the Architect

©2020 HAWKINS EADES ASSOCIATES