All dimensions in millimetres unless otherwise stated


The contractor must verify all dimensions on site before commencing on site

Architect must be notified of any suspected discrepancies or omissions


Any scaled dimensions to be confirmed by the Architect

NOTES


## Proposed site Layout Plan
1-200

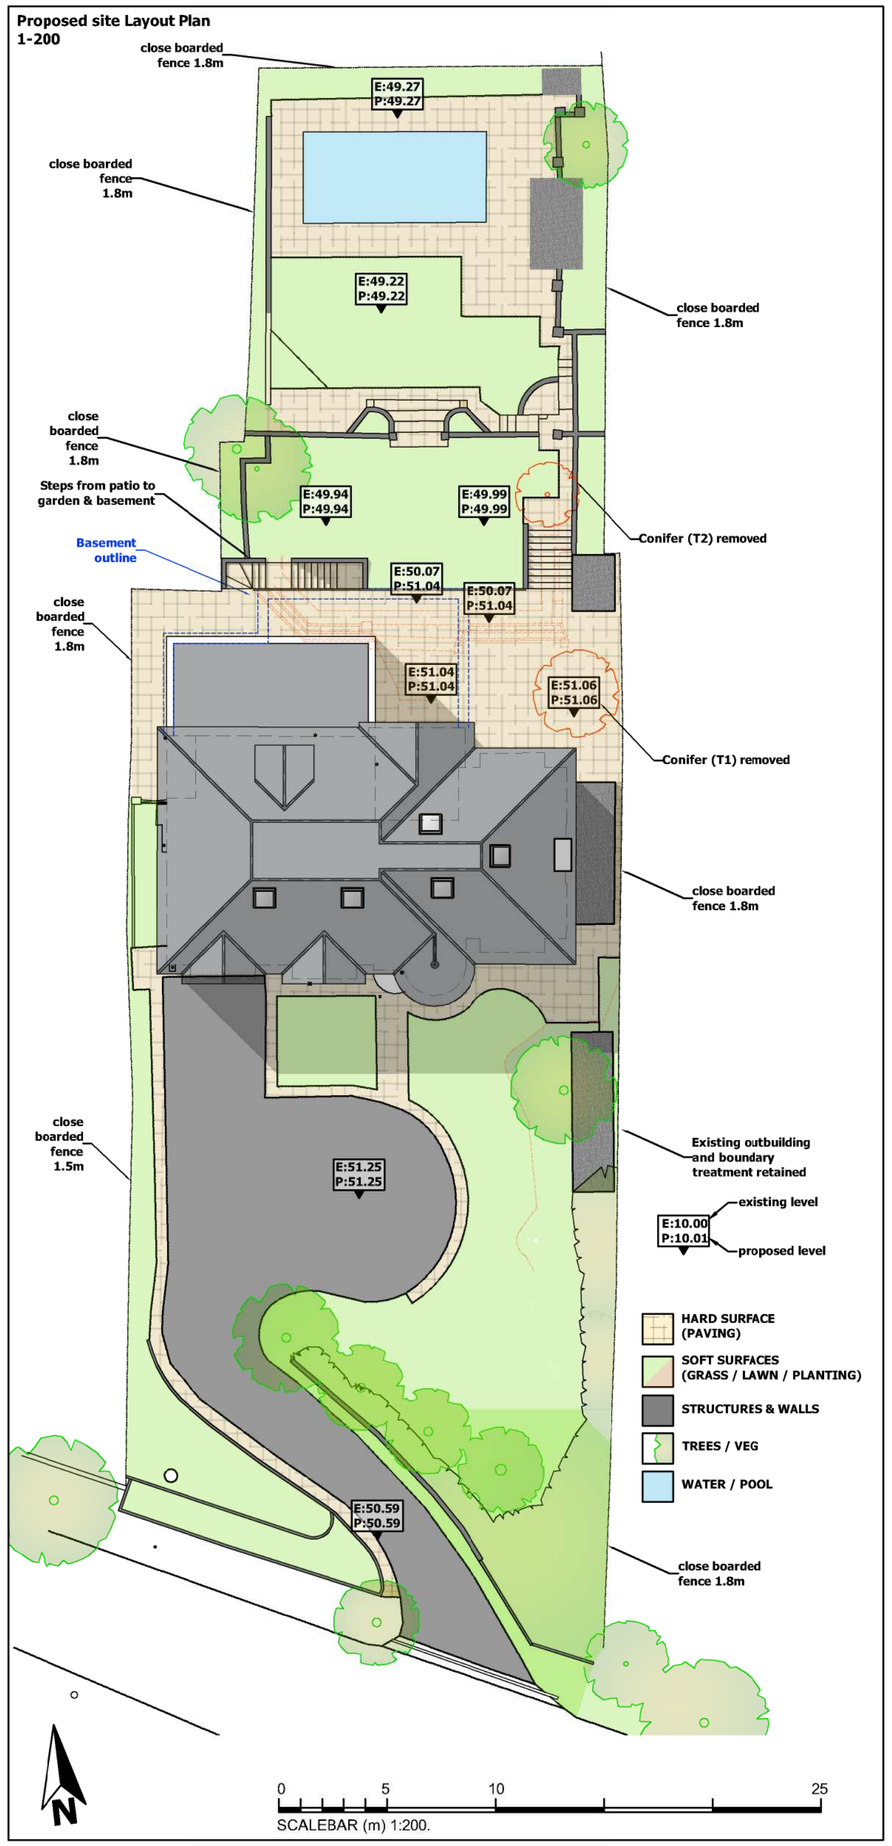


## Existing site section
1-200

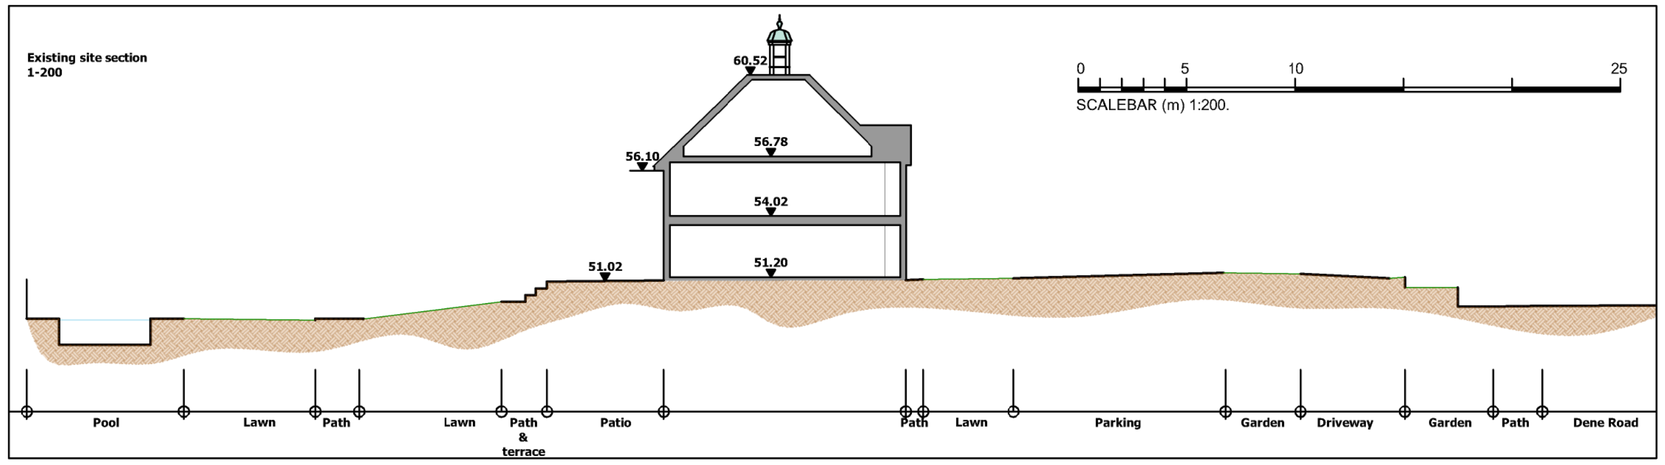


## Proposed site section
1-200

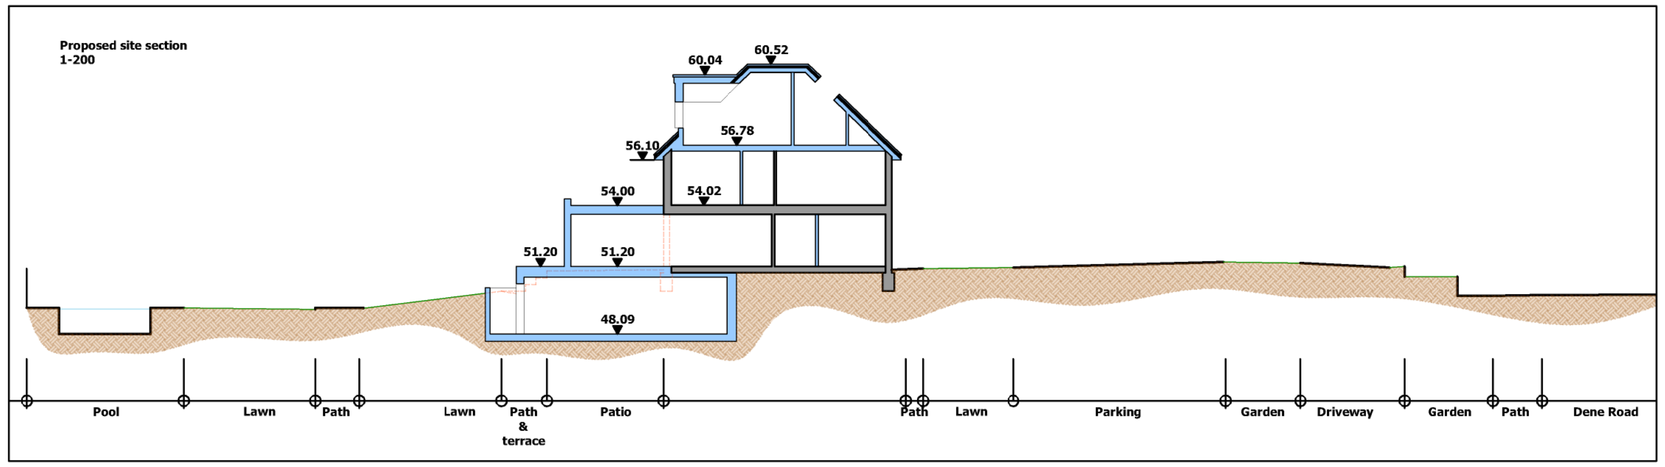


## Comparison with previous applications
1-100




0 2 4 6 8 10
SCALEBAR (m) 1:100.

| | | |
|---|---|---|
| B | 07-01-21 | Existing front landscaping retained |
| A | 12-11-20 | Wall elevation added |

REVISIONS


**HAWKINS EADES ASSOCIATES**
ARCHITECTURAL
PLANNING & DESIGN CONSULTANTS

100 High Street
Great Missenden
Bucks HP16 0BE

CIAT CHARTERED PRACTICE

Tel: (01494) 891555/891666
Fax: (01494) 891222
e-mail:mail@hawkinseades.co.uk


| | | | | | |
|---|---|---|---|---|---|
| CLIENT | Dr & Mrs Ponniah | | | | |
| PROJECT | Proposed works at: 42 Dene Road, Northwood Greater London, HA6 2DA | | | | |
| TITLE | Additional information | | | | |
| DRWG No. | | 4349 | PLA | 1.02 | B |
| DATE | Oct '20 | SCALE | 1/100 @ A1 | | |
| DRAWN BY | gje | CHECKED | | | |

Do not scale from this drawing, use dimensions only. All discrepancies must be reported to the Architect.

©2020 HAWKINS EADES ASSOCIATES