
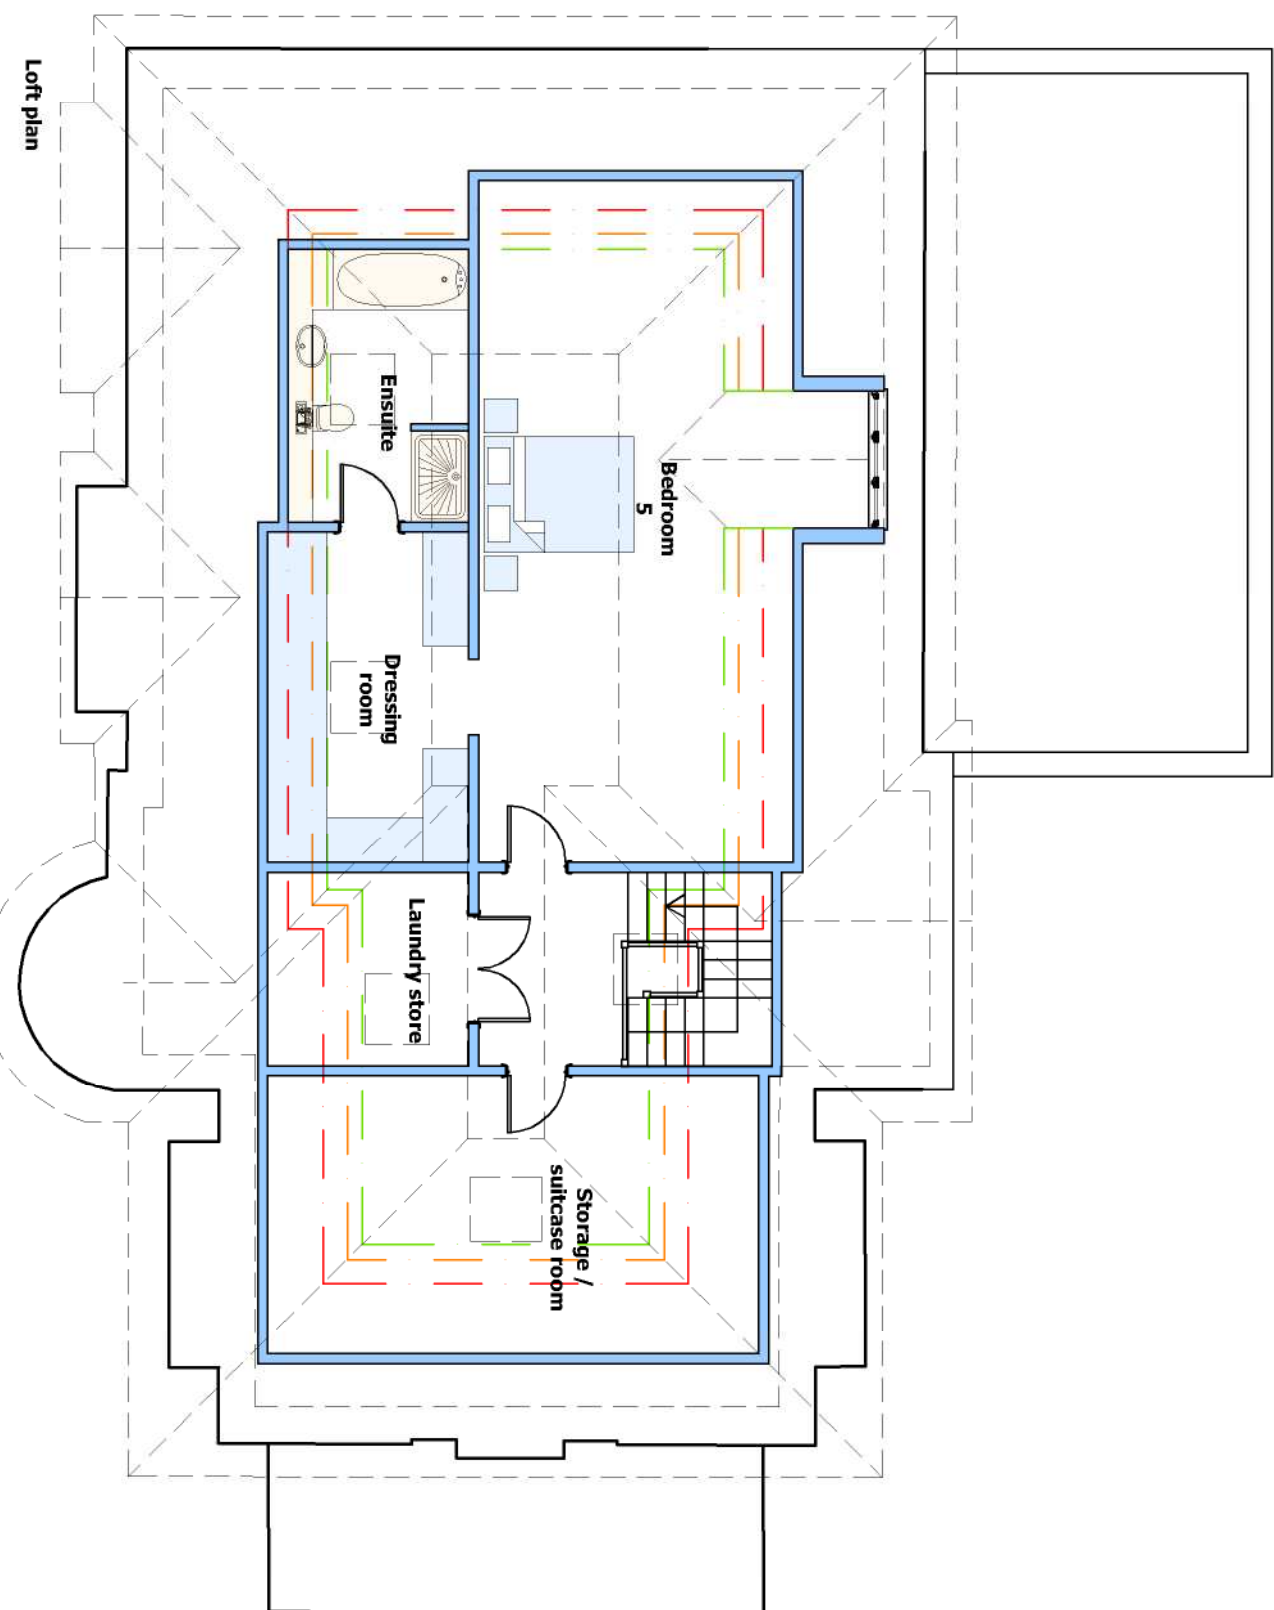
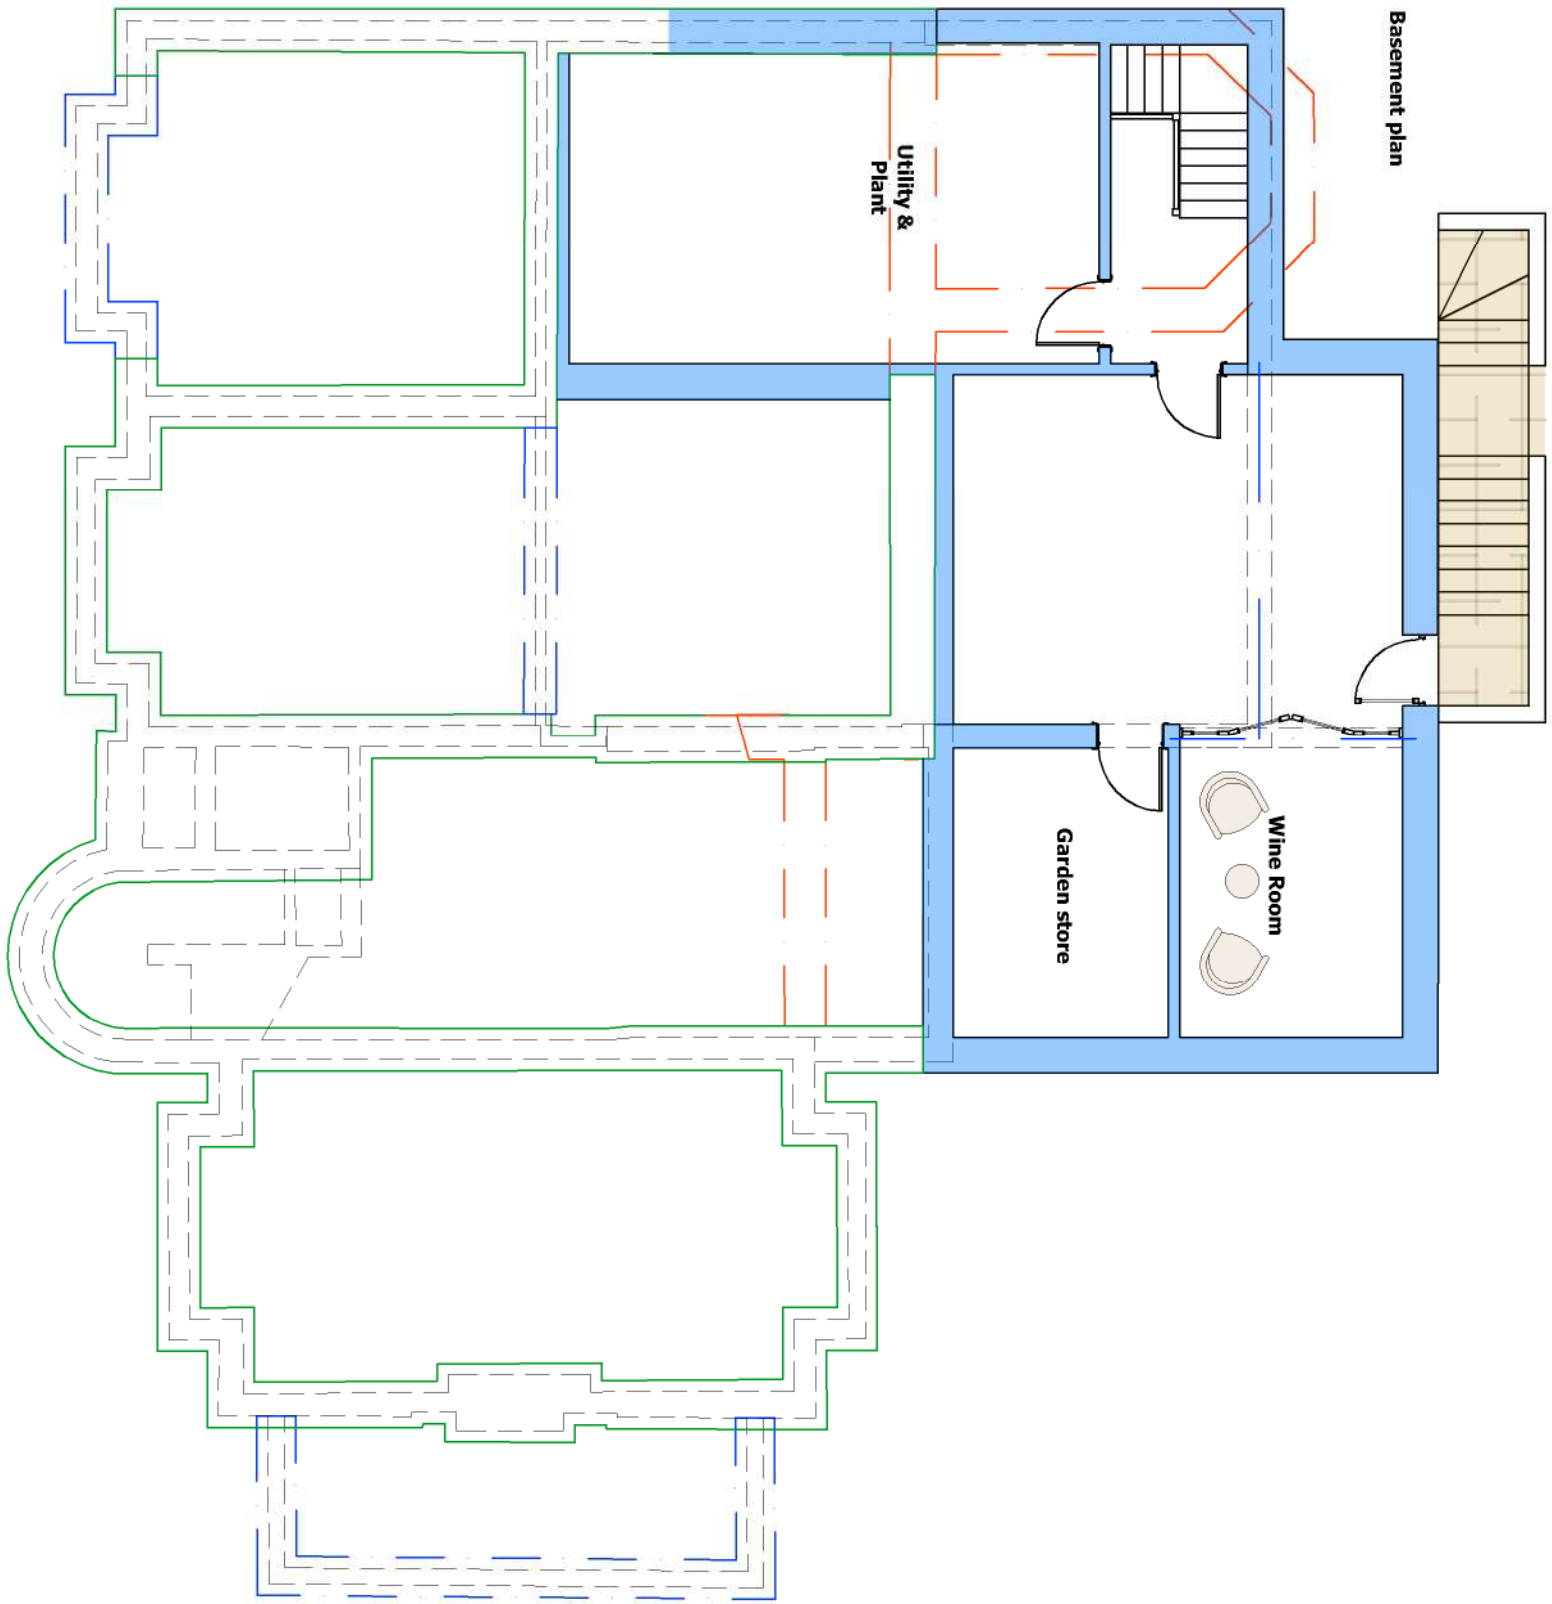
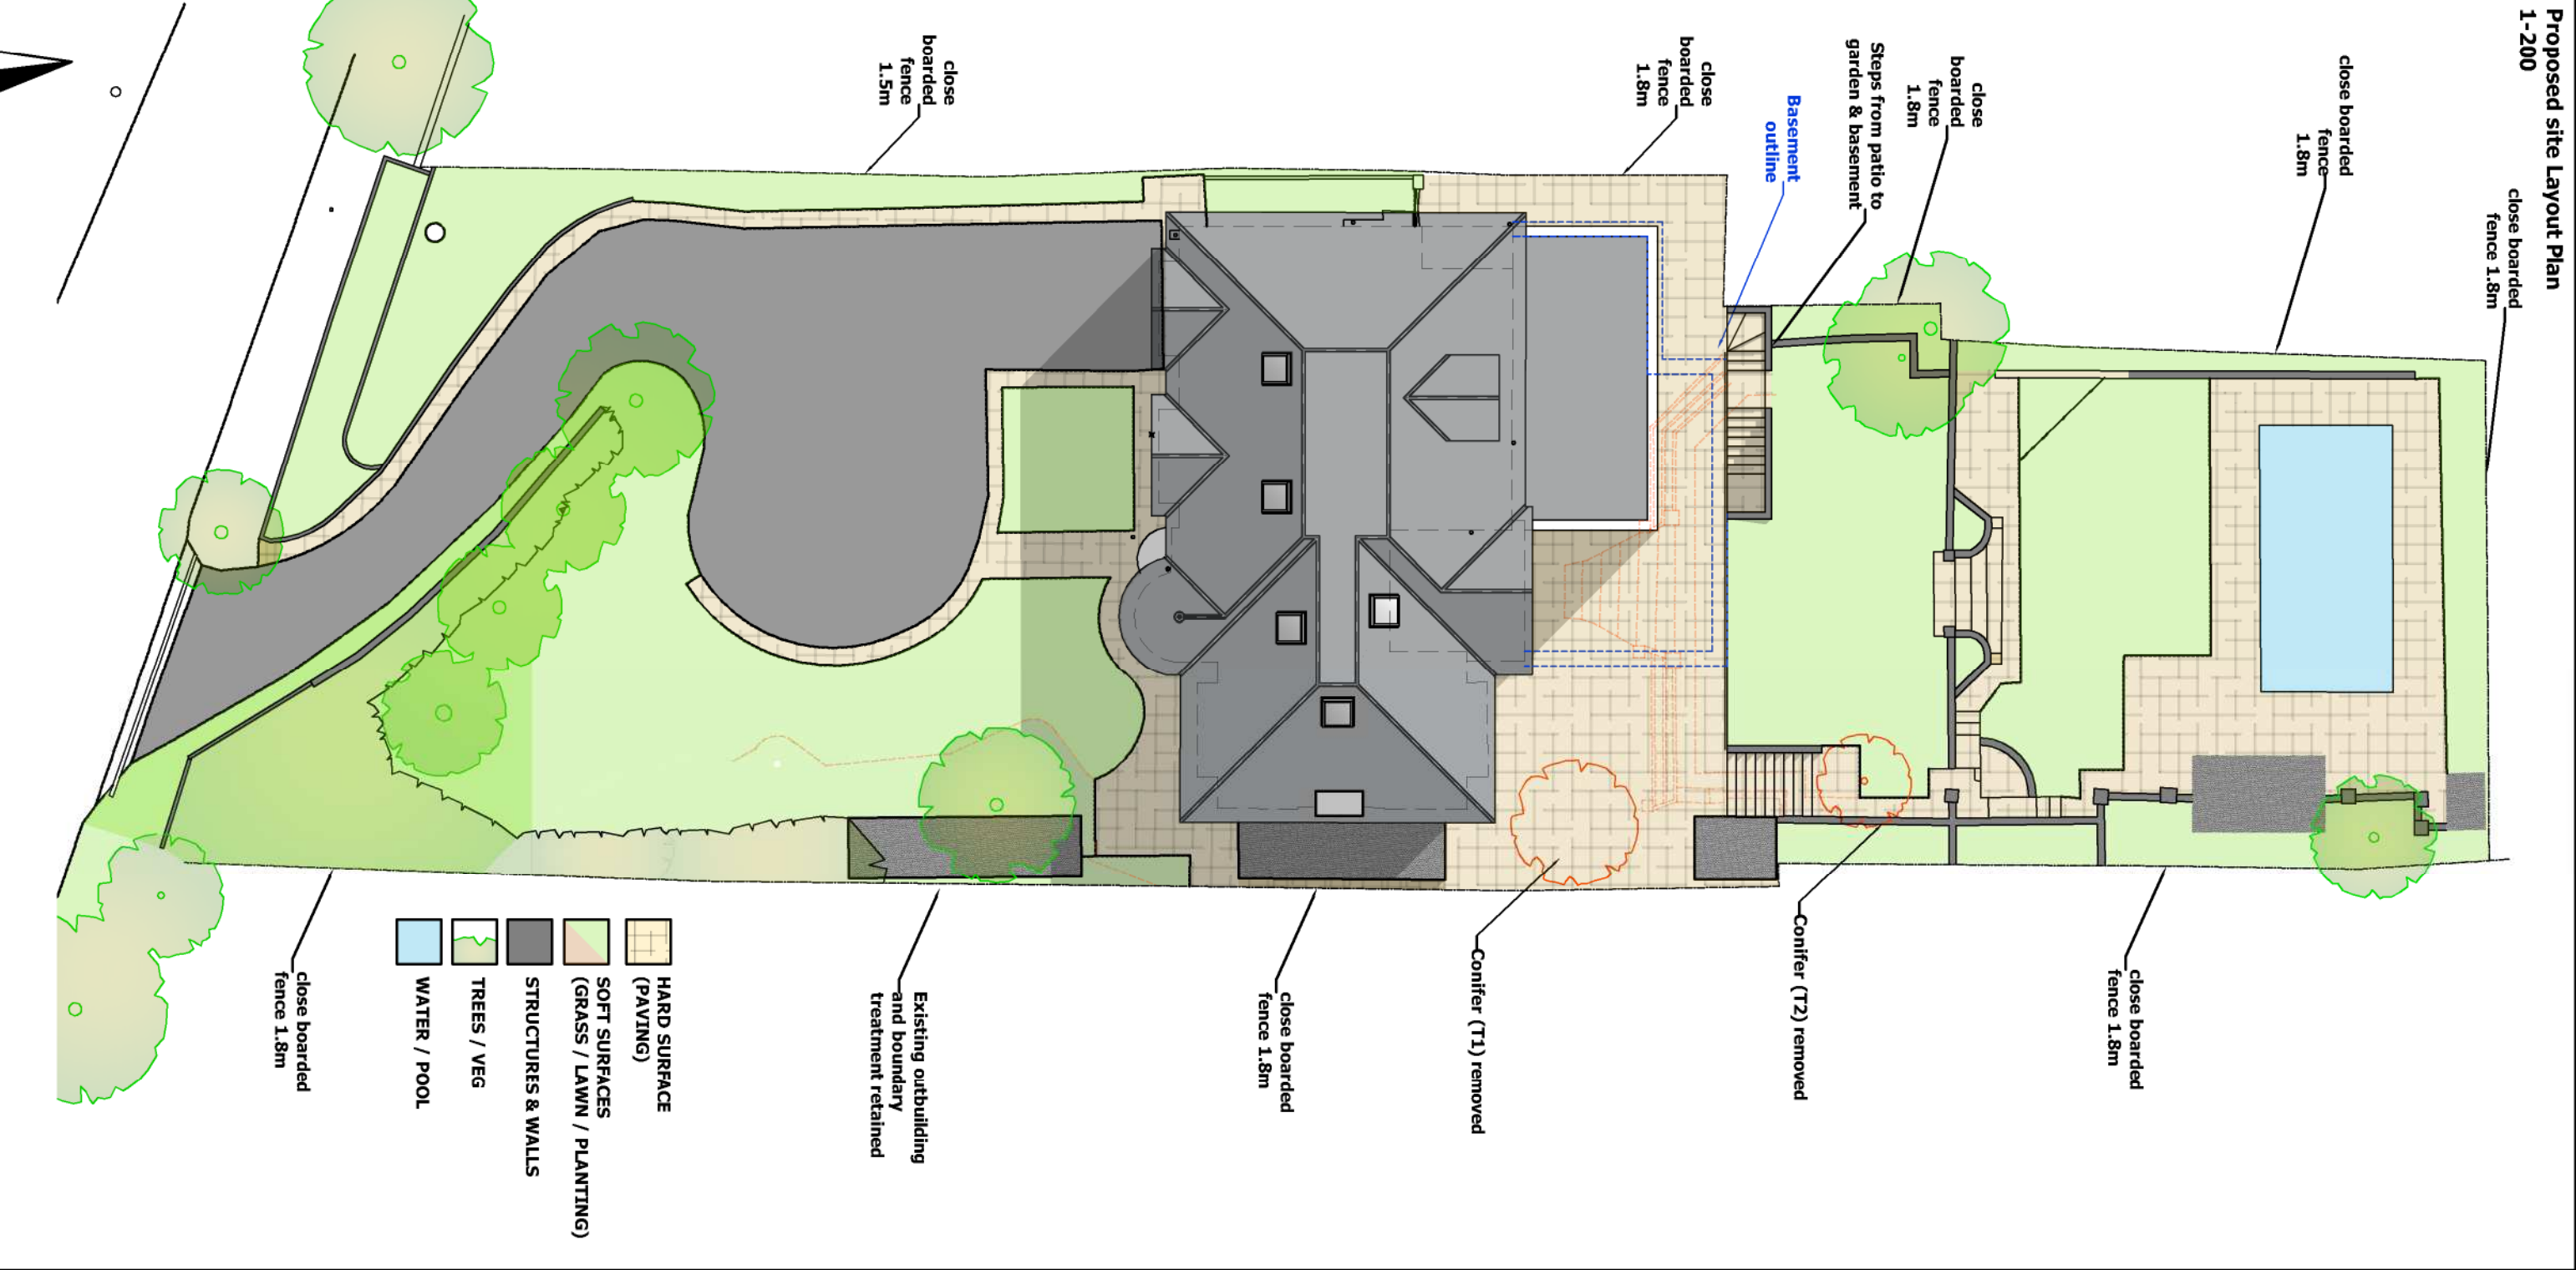
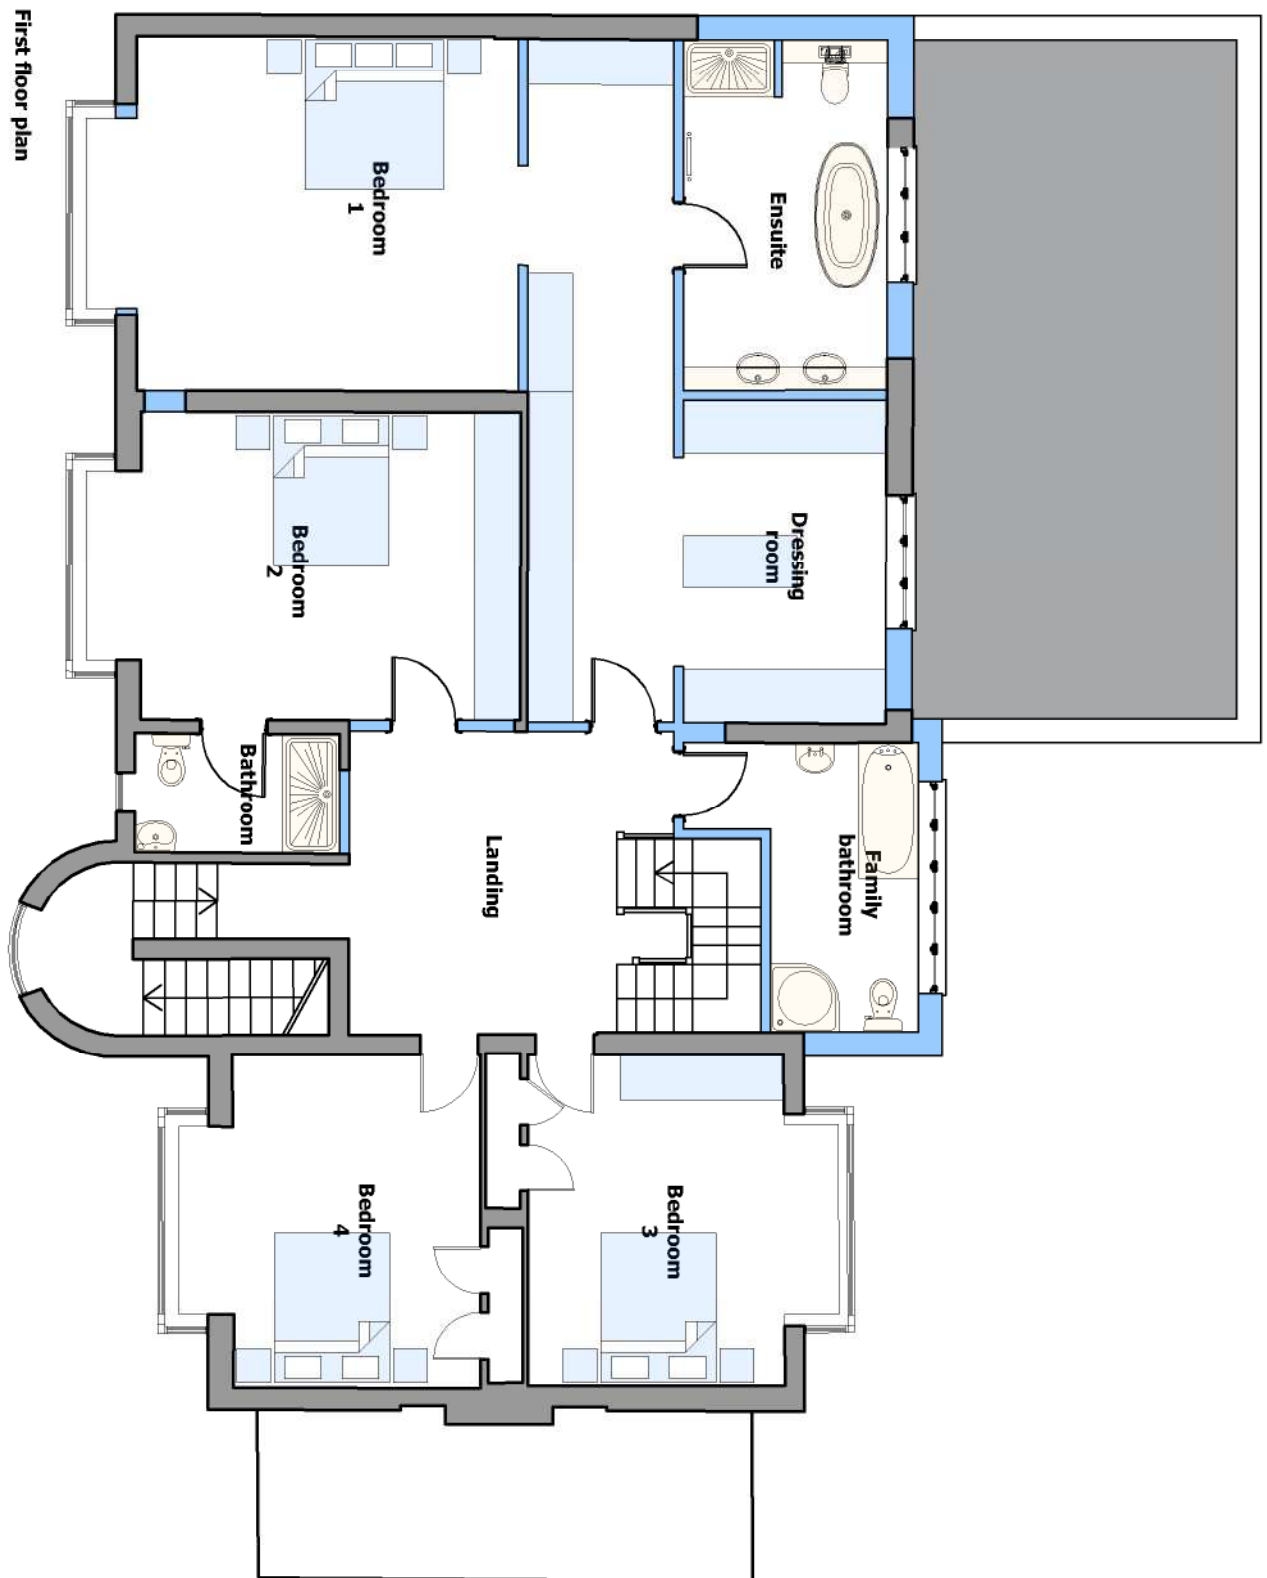
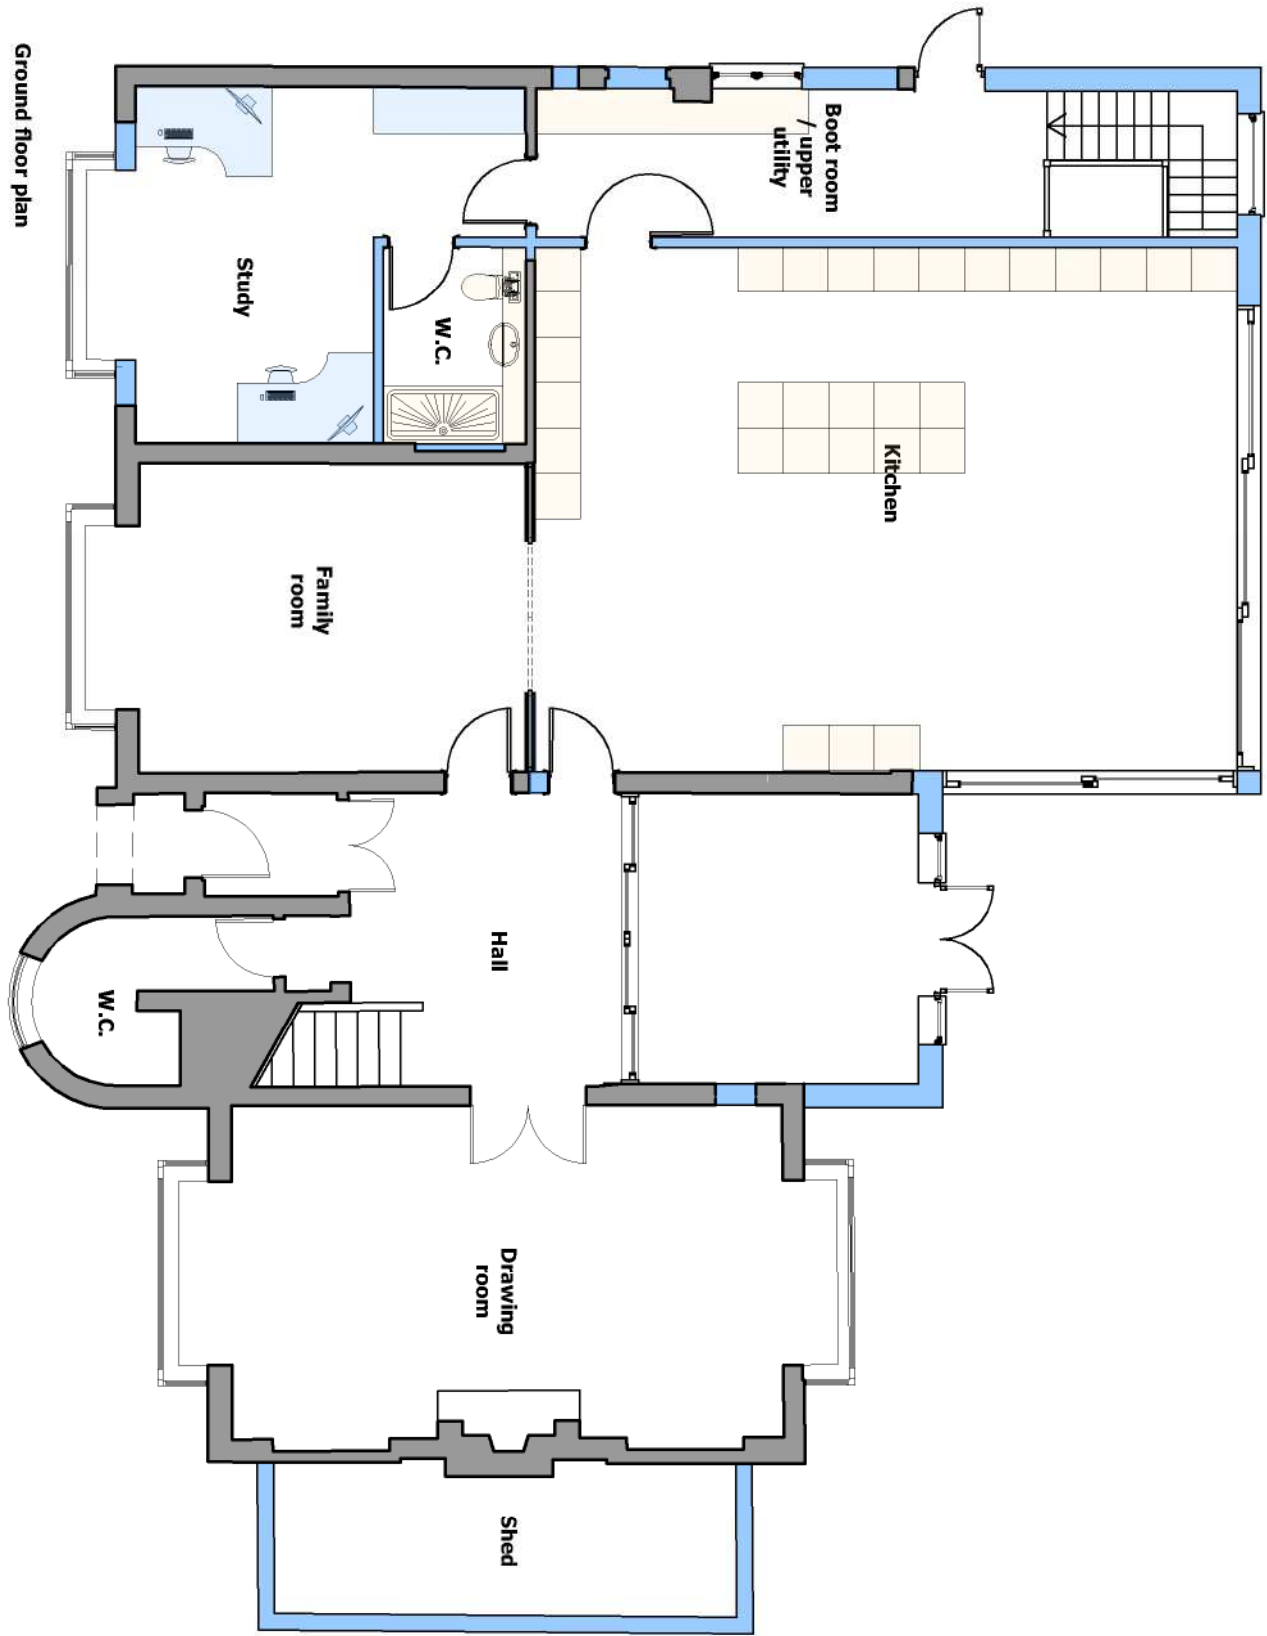


All dimensions in millimetres unless otherwise stated
The contractor must verify all dimensions on site
before commencing on site
Architect must be notified of any suspected
discrepancies or omissions
Any scaled dimensions to be confirmed by the
Architect

NOTES

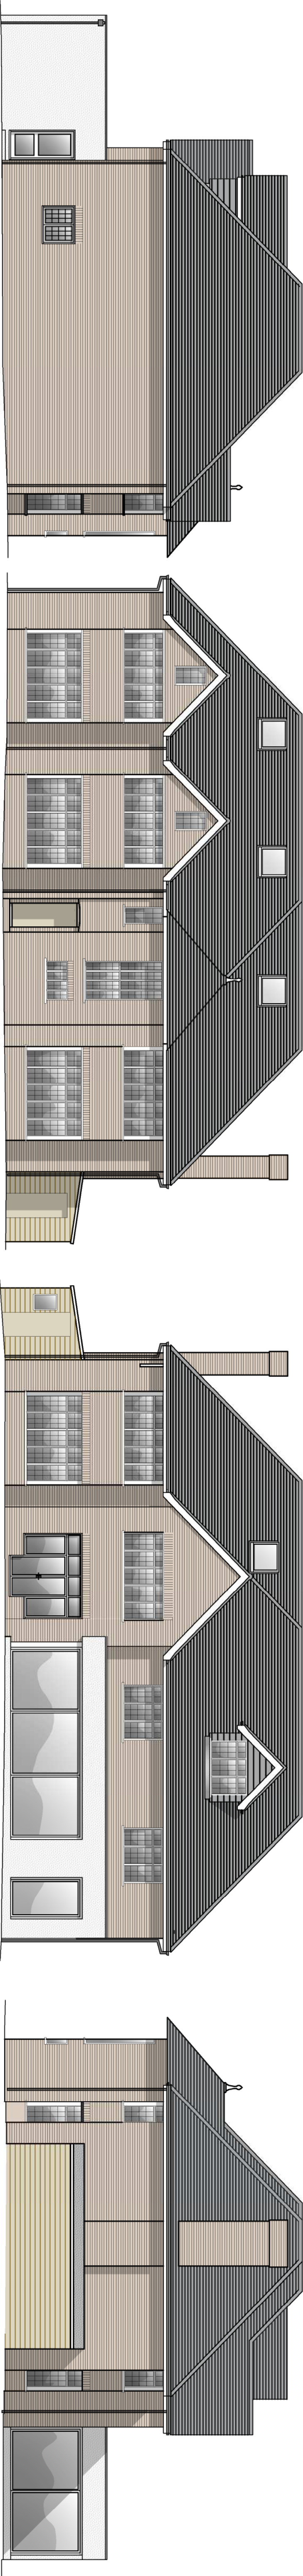

Head height legend		
—	2m (6'6 1/2")	
—	1820mm (6')	
—	1524mm (5')	

A [07-01-21] Existing front landscaping retained		REVISIONS HAWKINS EADES ASSOCIATES ARCHITECTURAL PLANNING & DESIGN CONSULTANTS 100 High Street Great Missenden Bucks HP16 0BE Tel: (01494) 891555/891666 Fax: (01494) 891222 e-mail: info@hawkinsades.co.uk 	
CLIENT	Dr & Mrs Penhich		
PROJECT	Proposed works at: 42 Dane Road, Northwood Greater London, HA6 2DA		
TITLE	Proposed Plans and elevations		
DRWG No.	4349		
DATE	Oct '20		
DRAWN BY	gjb		
Do not scale from this drawing, use dimensions only. All dimensions in millimetres unless otherwise stated.			
© 2020 HAWKINS EADES ASSOCIATES			